
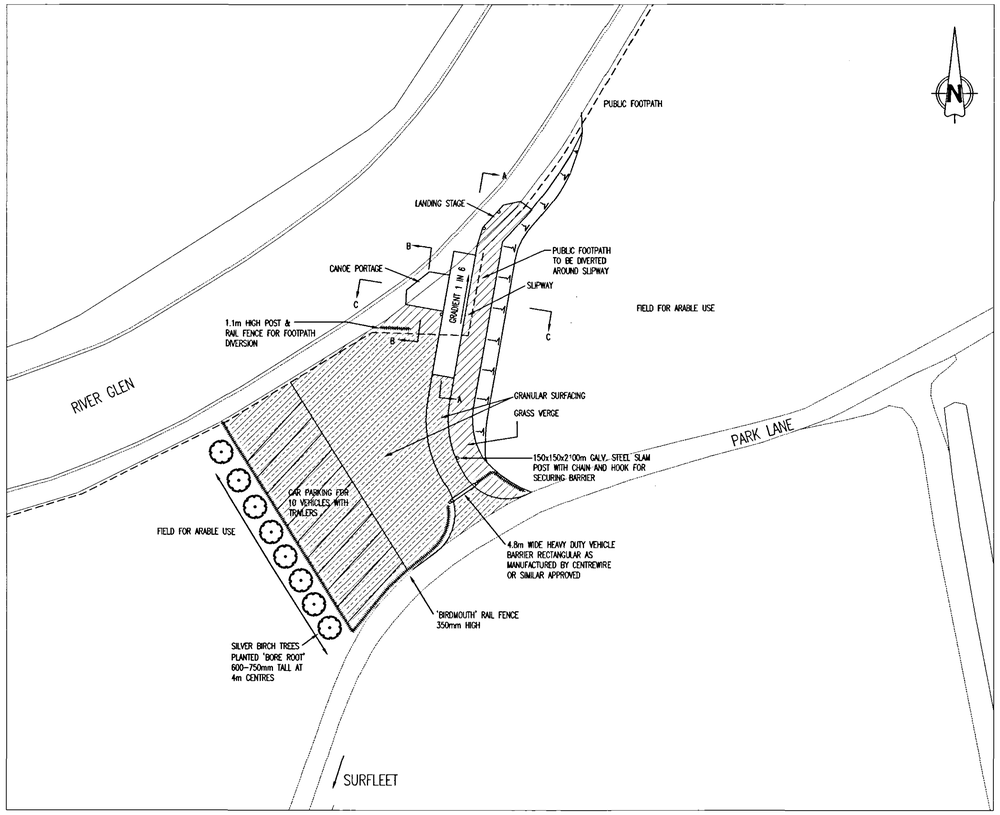



PLAN OF PROPOSED WORKS

SCALE 1 : 500

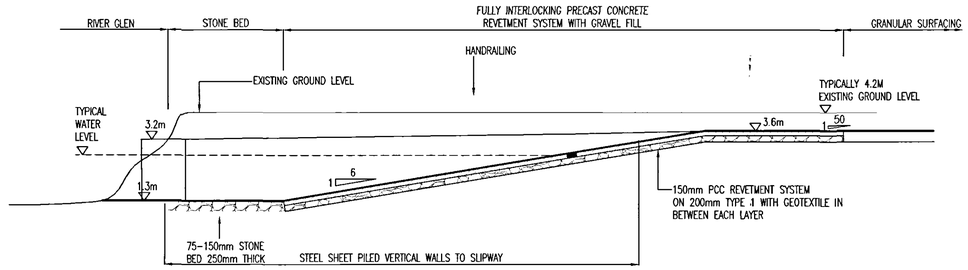


SECTION A-A

SCALE 1 : 100

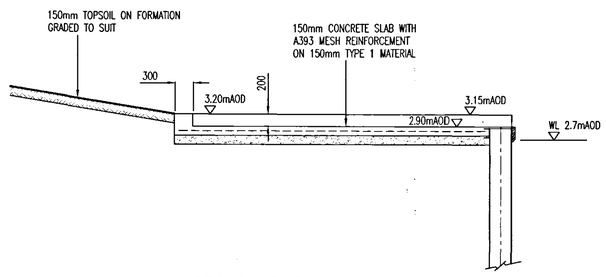

SECTION B-B

SCALE 1 : 50

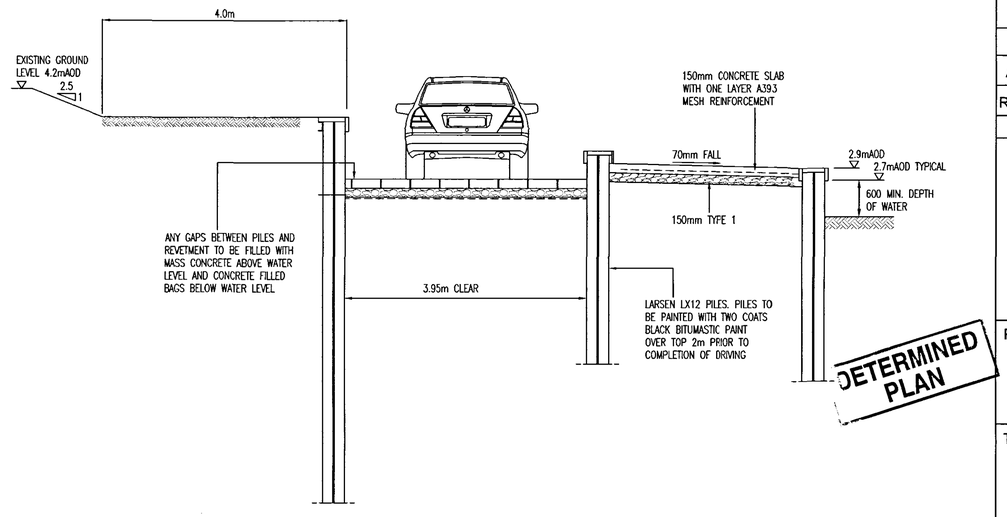

SECTION C-C

SCALE 1 : 50

NOTES:

1. ALL DIMENSIONS IN MILLIMETRES UNLESS SHOWN OTHERWISE.
2. ALL LEVELS IN METRES ABOVE ORDNANCE DATUM.

05/7/06

Rev	Date	Amendments	By
A	Apr06	Surfac'g. Handrail'g remov'd	
		Revisions	

ENVIRONMENT AGENCY

WATERWAYS TEAM

WATERSIDE HOUSE WATERSIDE NORTH
LINCOLN LN2 5HA

TEL: 01522 513100 FAX: 01522 512927

Project

THE FENS WATERWAYS LINK

Title

SURFLEET SLIPWAY
PLAN AND SECTIONS

Scale	AS SHOWN	Date	JULY 2005	Size	A1
Engineer	PMA	Drawn by	SMW		

Drg No. NVN17011/222A