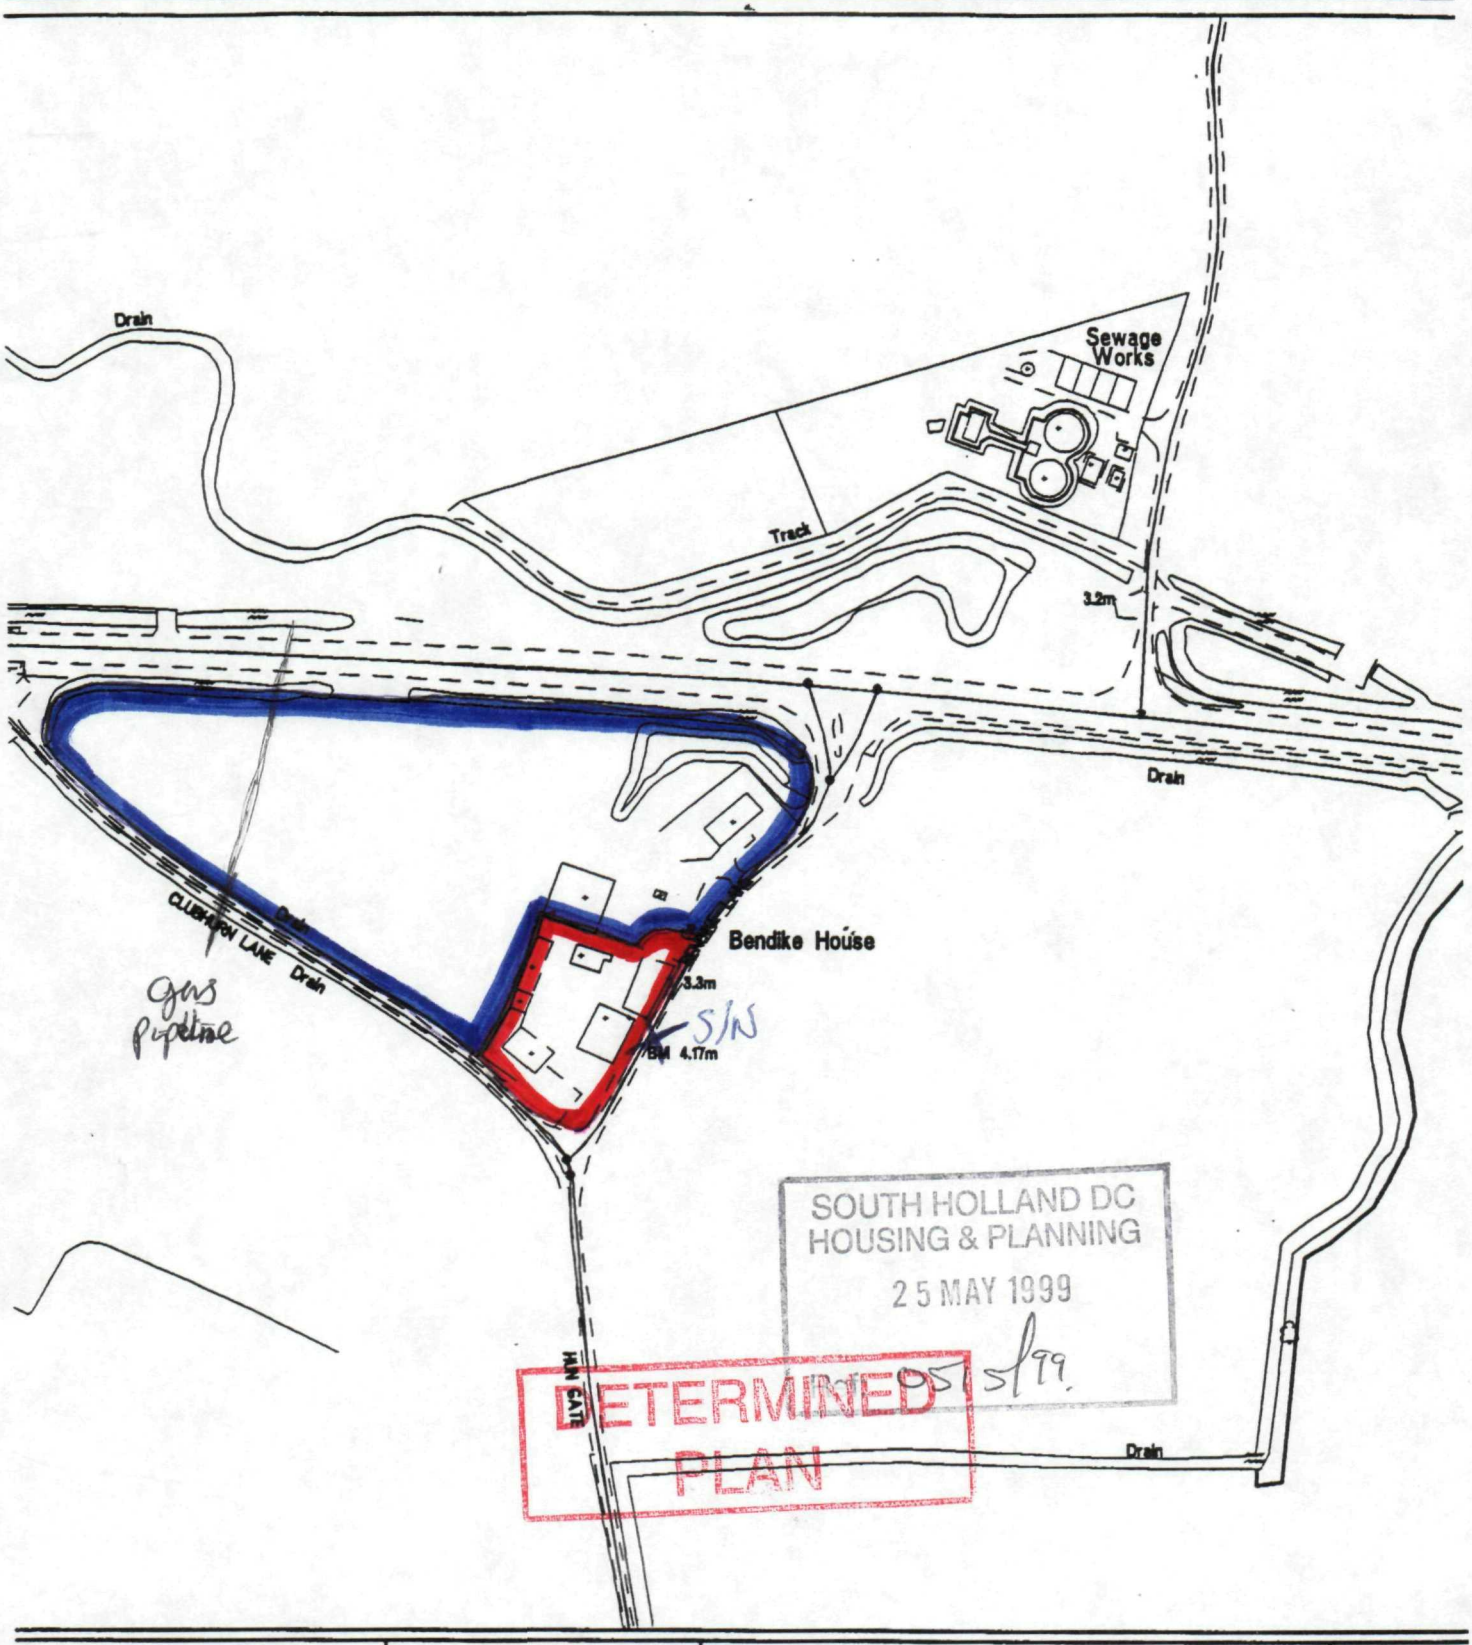


SOUTH HOLLAND DISTRICT COUNCIL

Council Offices
Priory Road
Spalding
Lincolnshire
PE11 2XE


Tel 01775 761161

This copy has been produced specifically for Map Return Scheme purposes only.
No further copies may be made

N

Reproduced from the Ordnance Survey mapping with the permission of the Controller of Her Majesty's Stationery Office (c) Crown Copyright. Unauthorised reproduction infringes Crown copyright and may lead to prosecution or civil proceedings

OS Licence No LA079413

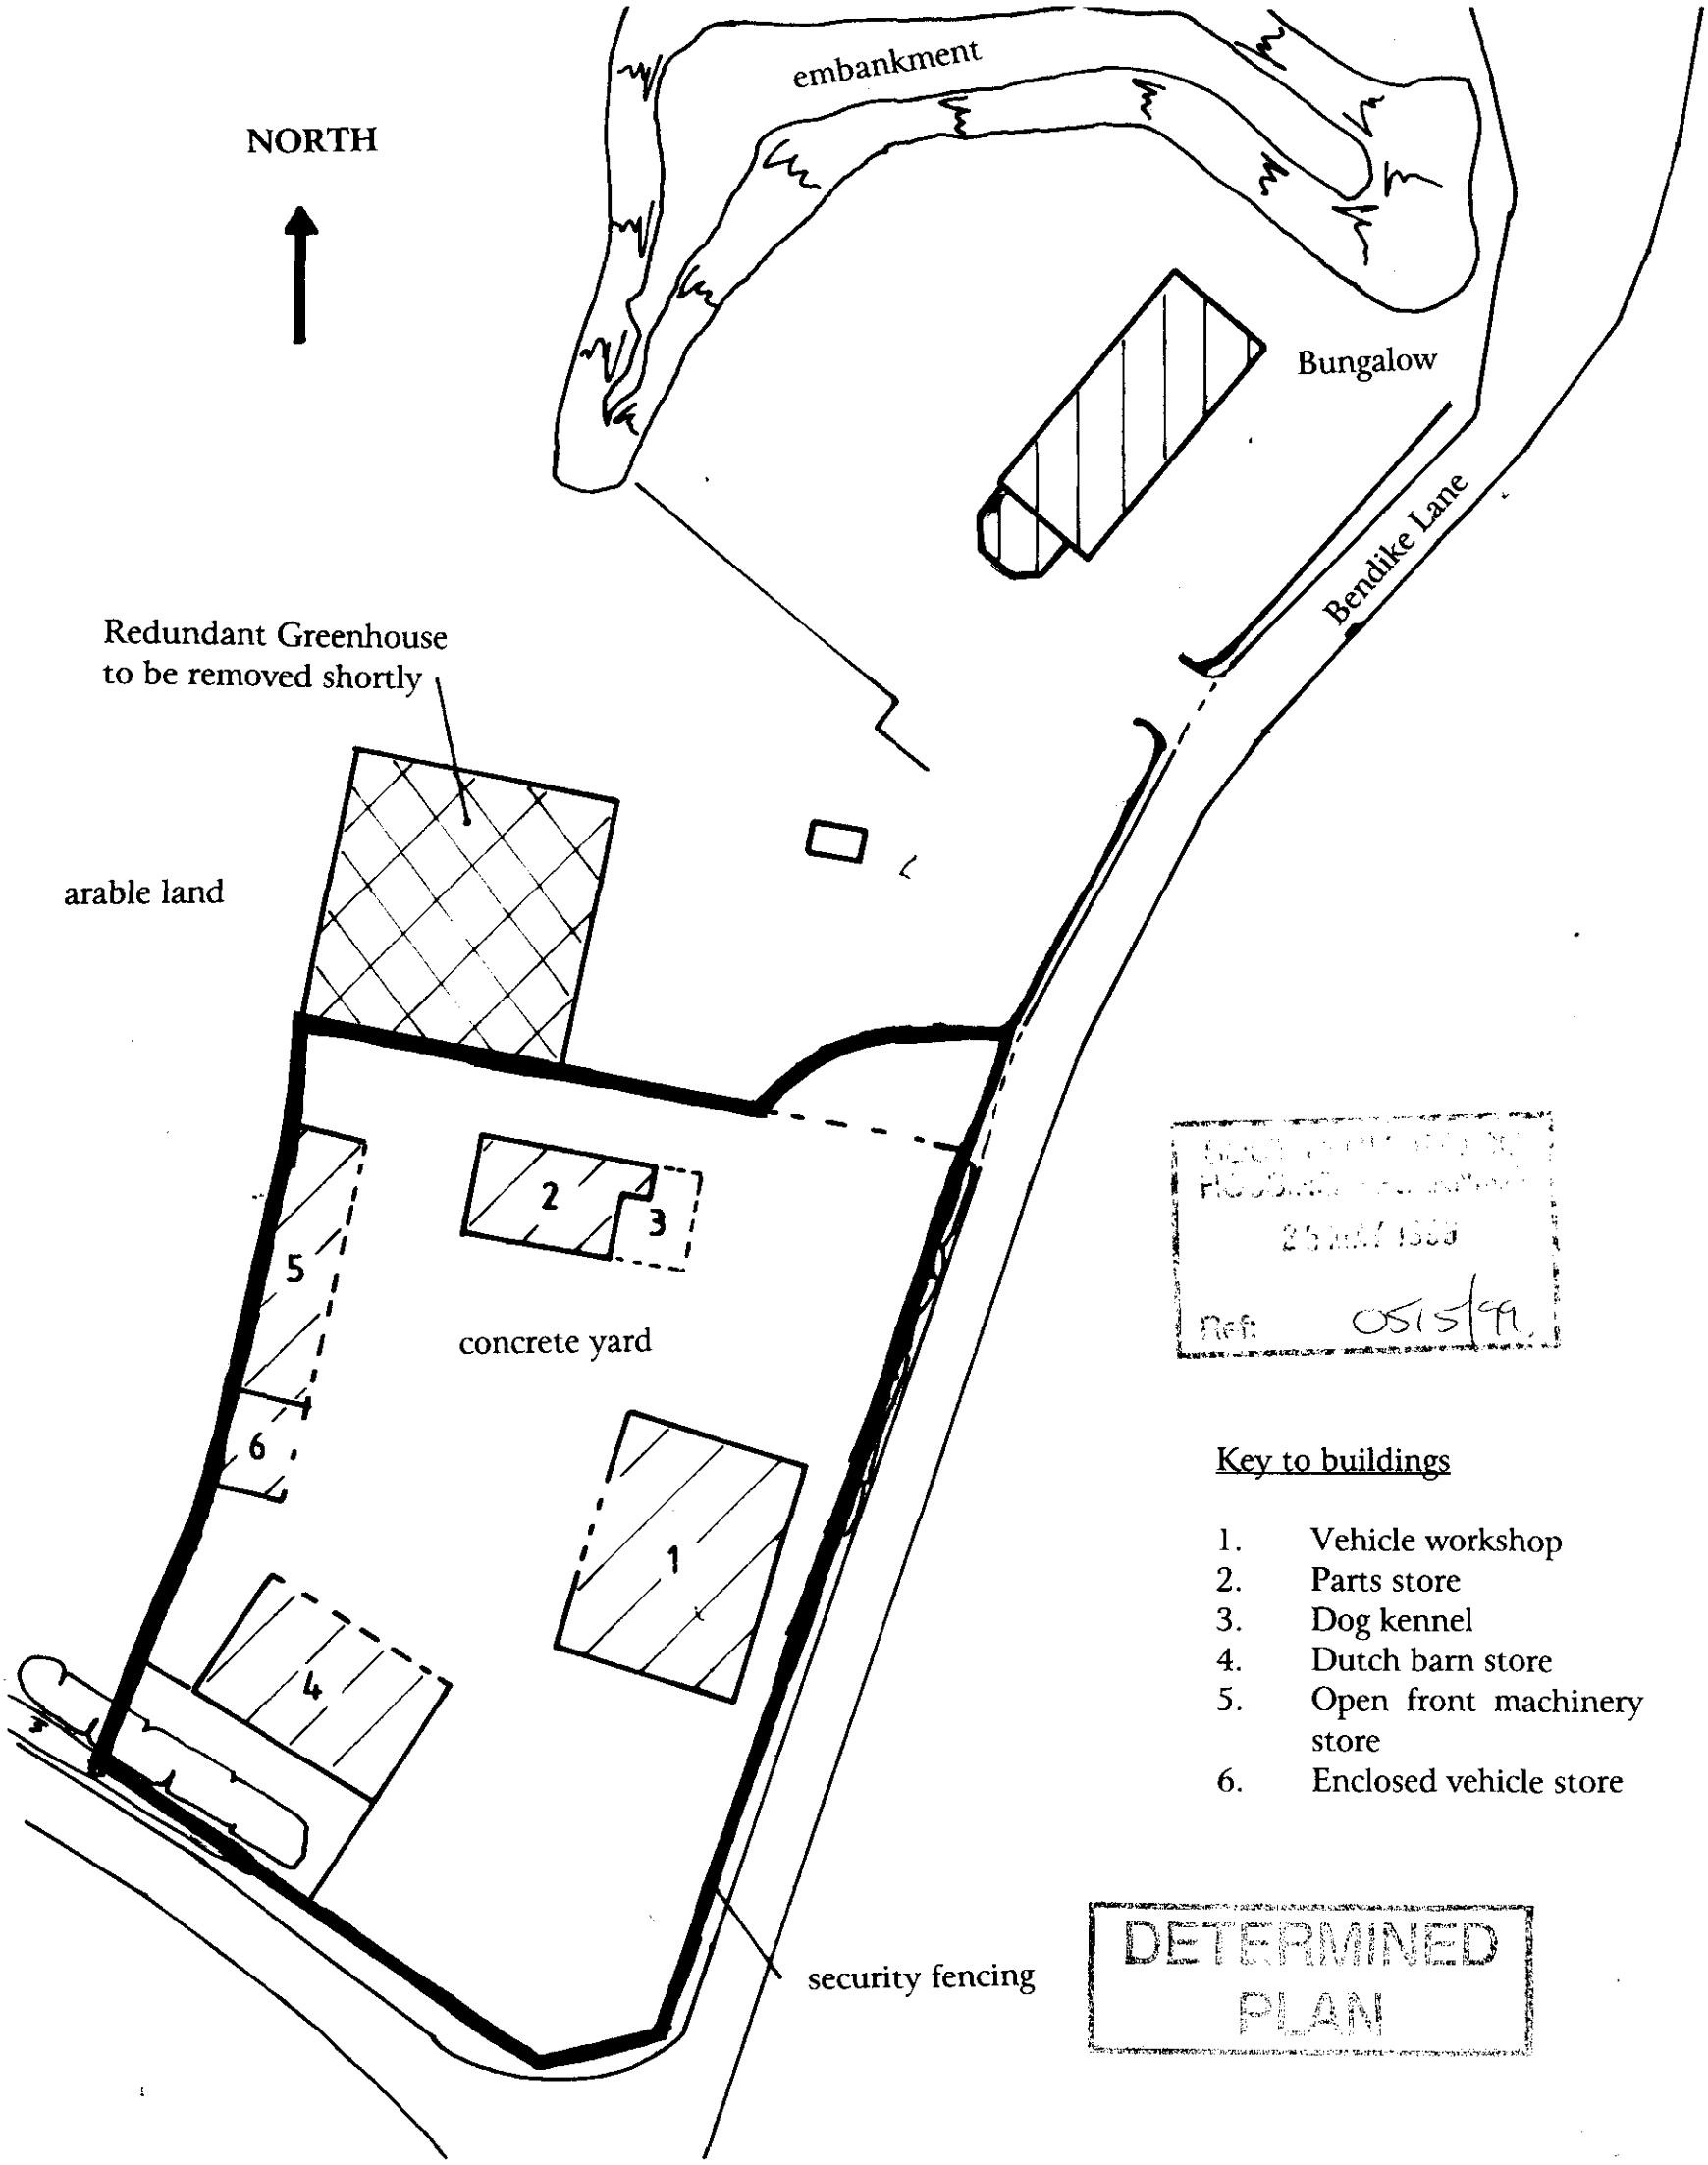

Jonathan H.Sneath
Surveyor and Valuer
Ebenezer Farm, Fengate,
Moulton Chapel, Spalding.
Lincolnshire. PE12 OXL.
Tel.01406 380325

Property

**BENDYKE FARM,
BENDIKE LANE,
SURFLEET,
SPALDING,
LINCOLNSHIRE,
PE12 4BH**

Drawing	Block Plan
Scale	1:500
Date	20 May 1999
Drawn By	J.H.Sneath
Ref	99813

25 MAY 1999
Ref: 0515/99

Key to buildings

1. Vehicle workshop
2. Parts store
3. Dog kennel
4. Dutch barn store
5. Open front machinery store
6. Enclosed vehicle store

DETERMINED
PLAN