


Ferndale, Birds Drove, Surfleet, Nr Spalding, Lincolnshire

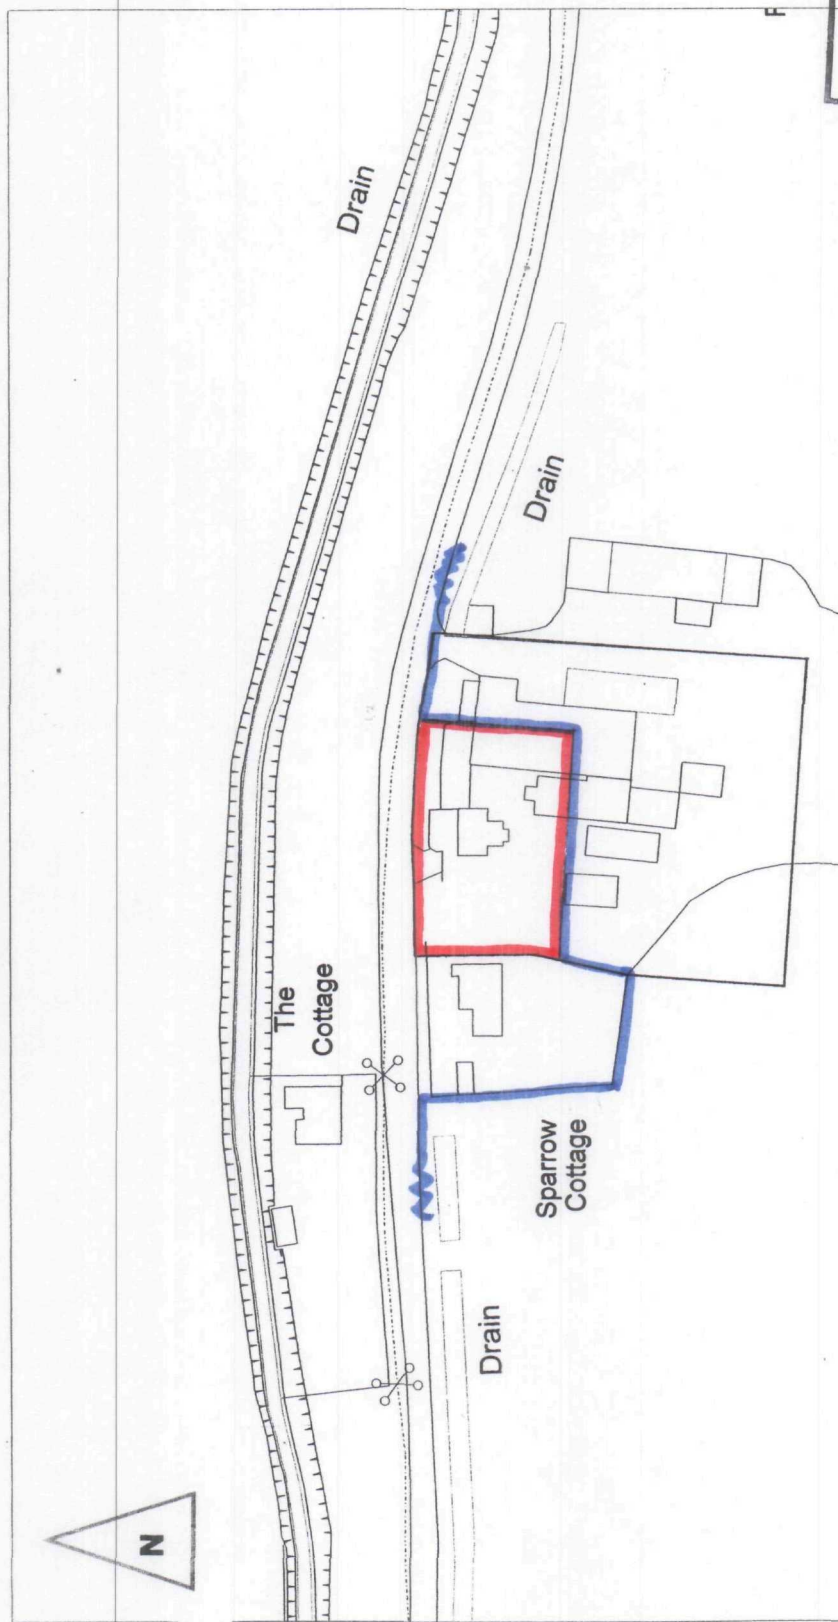

SHDC
Planning & Development
28 APR 2003
Ref 0518103

All rights reserved. Licence Number 100020449. Survey Scale - 1:2500. Plotted Scale - 1:1250

DETERMINED
PLAN

MR & MRS TIDSWELL

FERNDAL, BIRDS DROVE,
SURFLEET, NR SPALDING

DWG NO: 592/LOC
SCALE - 1:1250

APRIL 2003

Chartered Town
Planners




Chartered Landscape
Architects

Robert Doughty
Consultancy
Limited

32 High Street, Helpingsham, Spalding, NG34 0BA

Tel: (01529) 421646 Fax: (01529) 421358

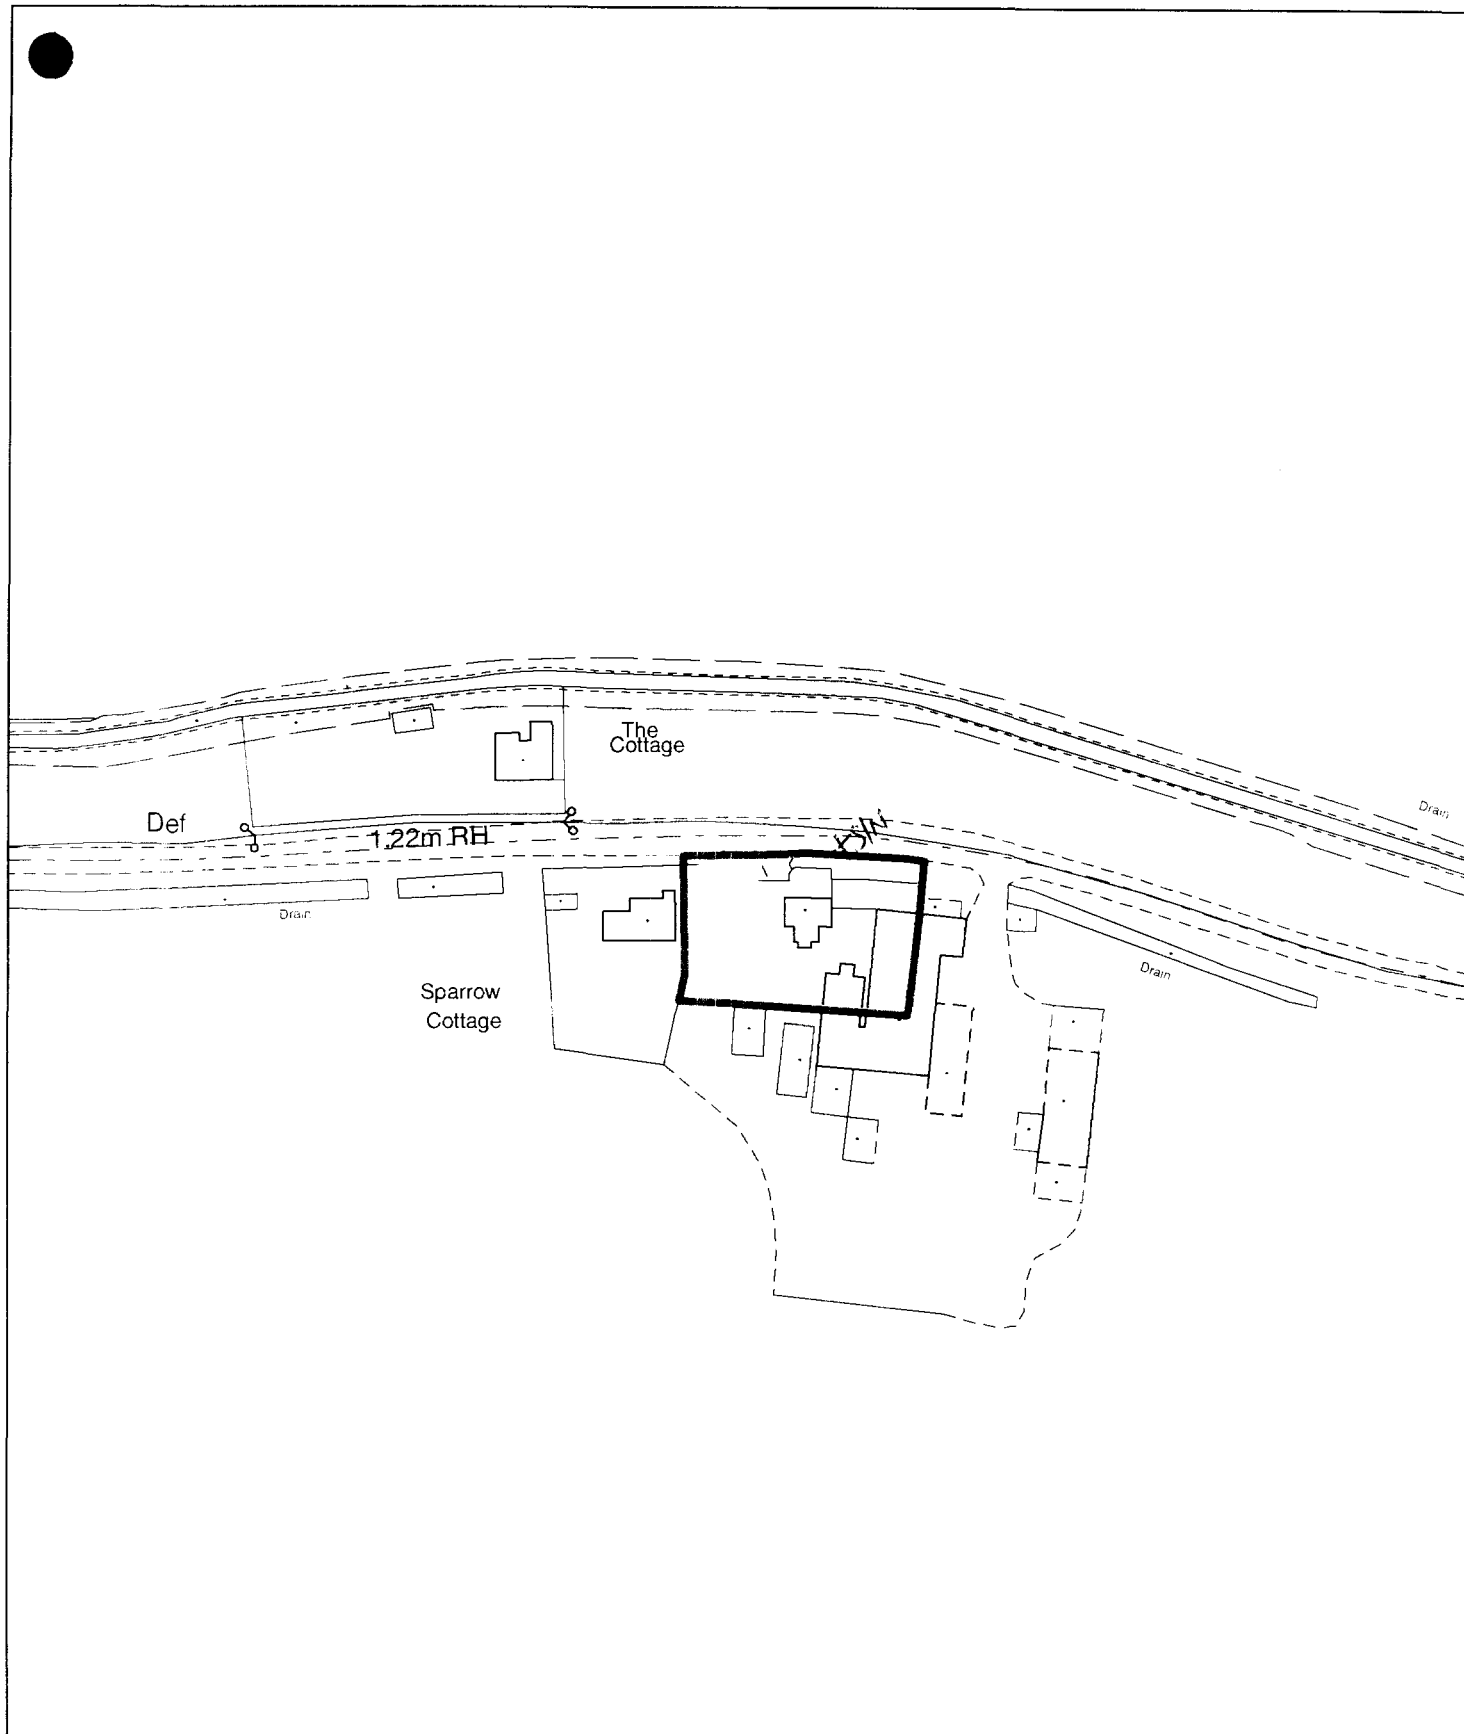

Planning Application Location Plan Ward Member Notification

H117/0518/03

Scale: 1:1250

Planning and Development

Council Offices, Priory Road, Spalding, Lincolnshire
PE11 2XE

PLEASE DO NOT COPY THIS PLAN

This map is reproduced from Ordnance Survey material with permission of Ordnance Survey on behalf of Her Majesty's Stationery Office (c) Crown copyright. Unauthorised reproduction infringes Crown copyright and may lead to prosecution or civil proceedings. South Holland District Council LA079413 2003

