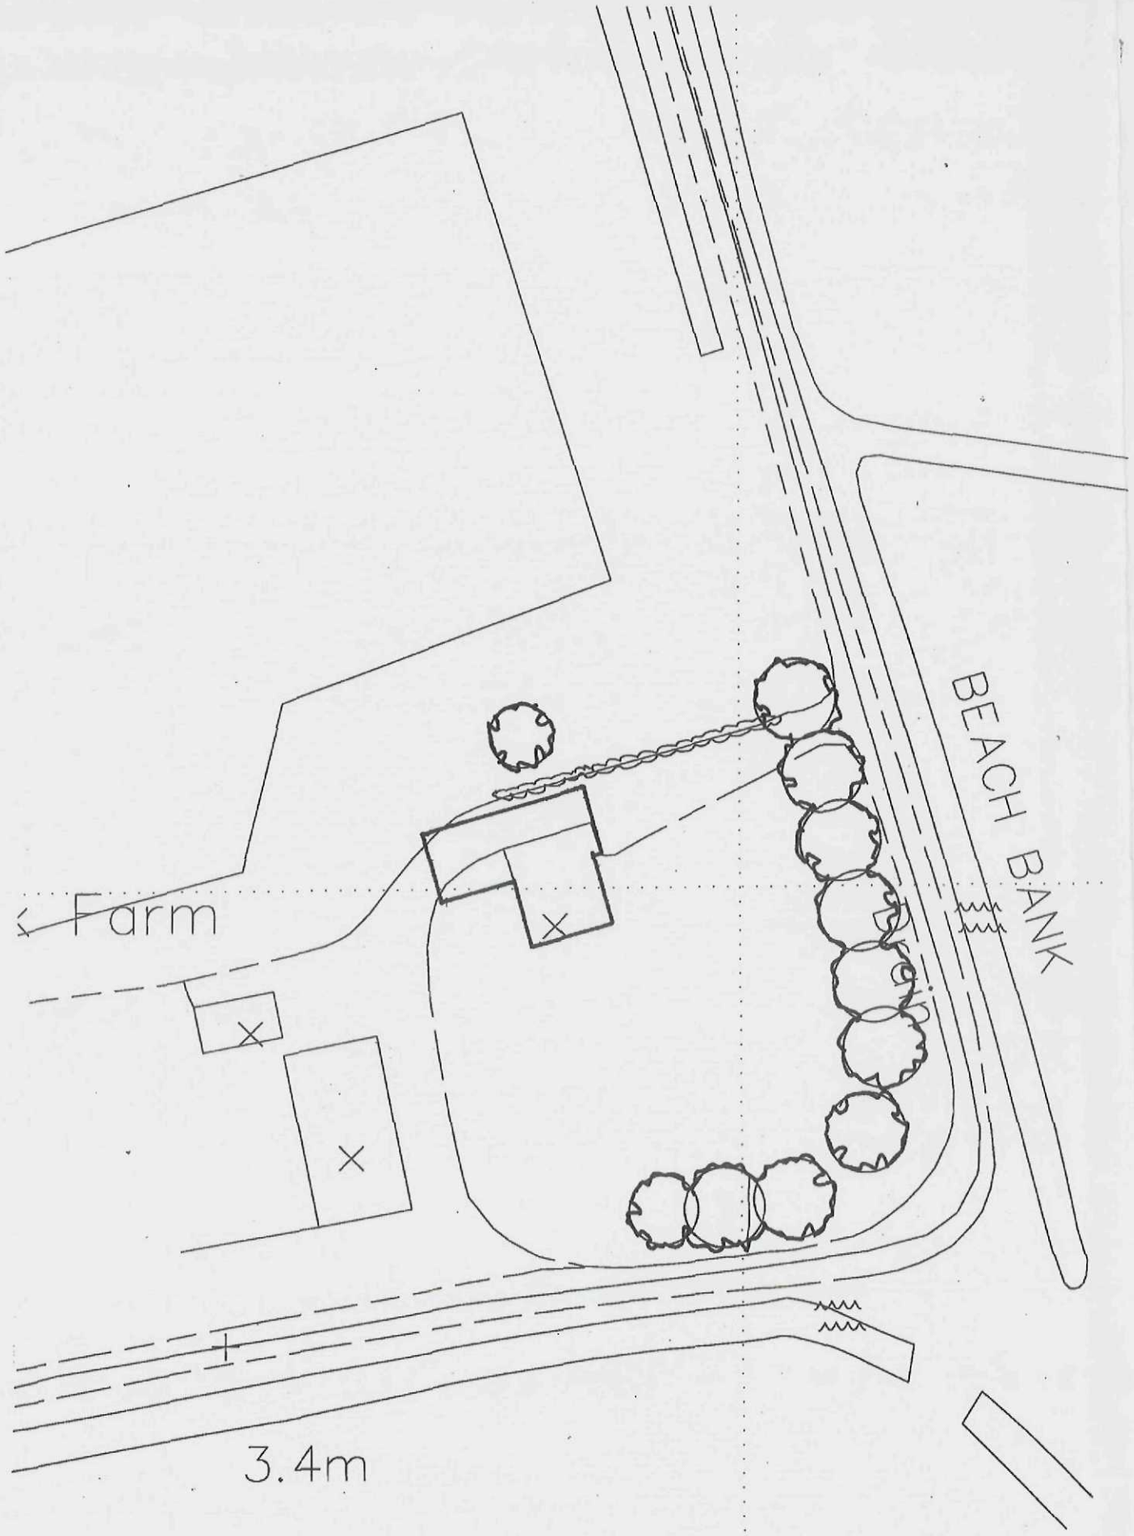



SHDC
Planning & Development
25 JUL 2009
Ref: 0548/09

DETERMINED PLAN

N

Rev.	By	Notes	Date

rdc
Robert Doughty Consultancy
32 High Street, Helpringham
Sleaford, Lincolnshire NG34 0RA
Tel: 01529 421646
Fax: 01529 421358
Email: admin@rdc-landplan.co.uk
Web: www.rdc-landplan.co.uk

Client: MR & MRS T SOUTHWELL

Project: Domestic Extension

Drawing title: Site Location

Drawing No.	Rev.	Drawn
894-3-SL01		GJ
Scale: 1 : 1250 . 1 : 500	Date: 23 / 07 / 2009	Checked

All measurements should be checked against on site conditions and any discrepancies should be brought to the attention of the Robert Doughty Consultancy.

Reproduced from Ordnance Survey Map with the permission of the controller of HM Stationery Office.
Crown Copyright reserved
Robert Doughty Consultancy Licence No. 100010613