

Section S1-S1
(from Reservoir Road)




Woodstone build-in
Swift Nest box



Plan Scale 1:500



Section S2-S2

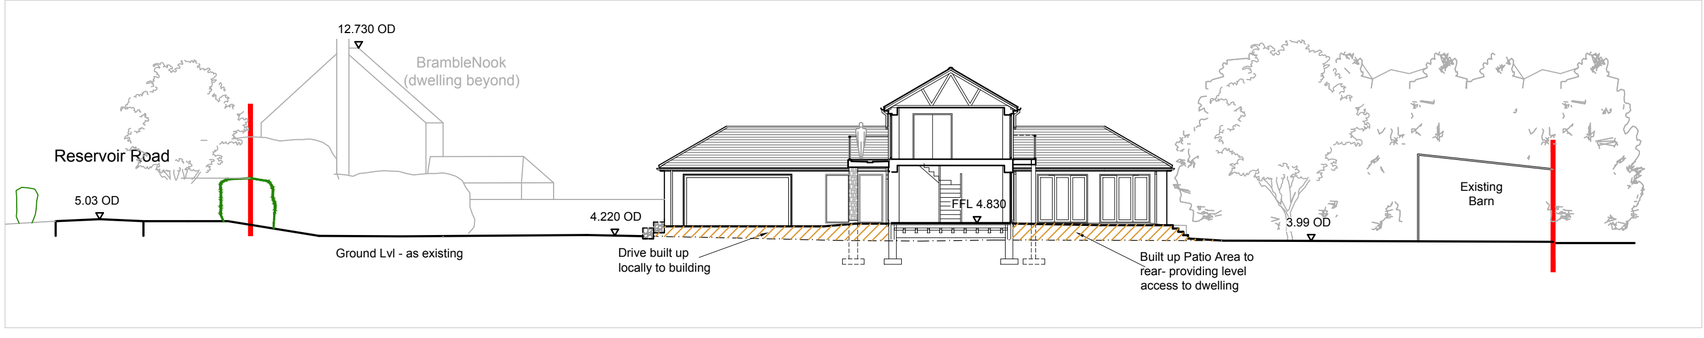

Section S3-S3

PRELIM
for discussion

SCALE 1:200



Site Sections

J M A D Architecture
www.jennymcintee.co.uk info@jmadarch.co.uk Tel 07921 003153

Project:	Proposed Dwelling	Date:	May 2021
Address:	88 Reservoir Road, Surfleet Seas End, Spalding PE11 4DH	Scale:	1:200 on A2 (UNO)
		drawn: TB JM	checked: JM
Client:	c / o JMAD Architecture	Job No:	20132
Drawing Title:	Site Sections as Proposed	Dwg No:	06 Prelim