



NOTES
This drawing has been issued in support of a planning application and must NOT be used for construction purposes.
This drawing is copyright and may not be altered, traced, copied, photographed or used for any purpose other than that for which it is issued without written permission from the copyright holder.

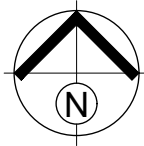

Ordnance Survey, (c) Crown Copyright 2022. All rights reserved. Licence number 100022432

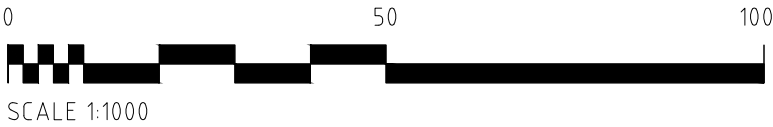

Project PROPOSED CONVEYANCE PLAN		
Address LAND OFF SCOLDHALL LANE SCOLDHALL LANE SURFLEET, SPALDING		
Client MR J KIRK		
Drawing CONVEYANCE PLAN		
Date MAY 2022	Scale 1: 1000 @ A3	
Project No. 3872	Drawing No. LP01	Revision

Portless and Richardson Limited
193 Lincoln Road, Peterborough PE1 2PL
T. 01733 568116 E. p-r@portlessarchitect.com
www.portlessarchitect.com