
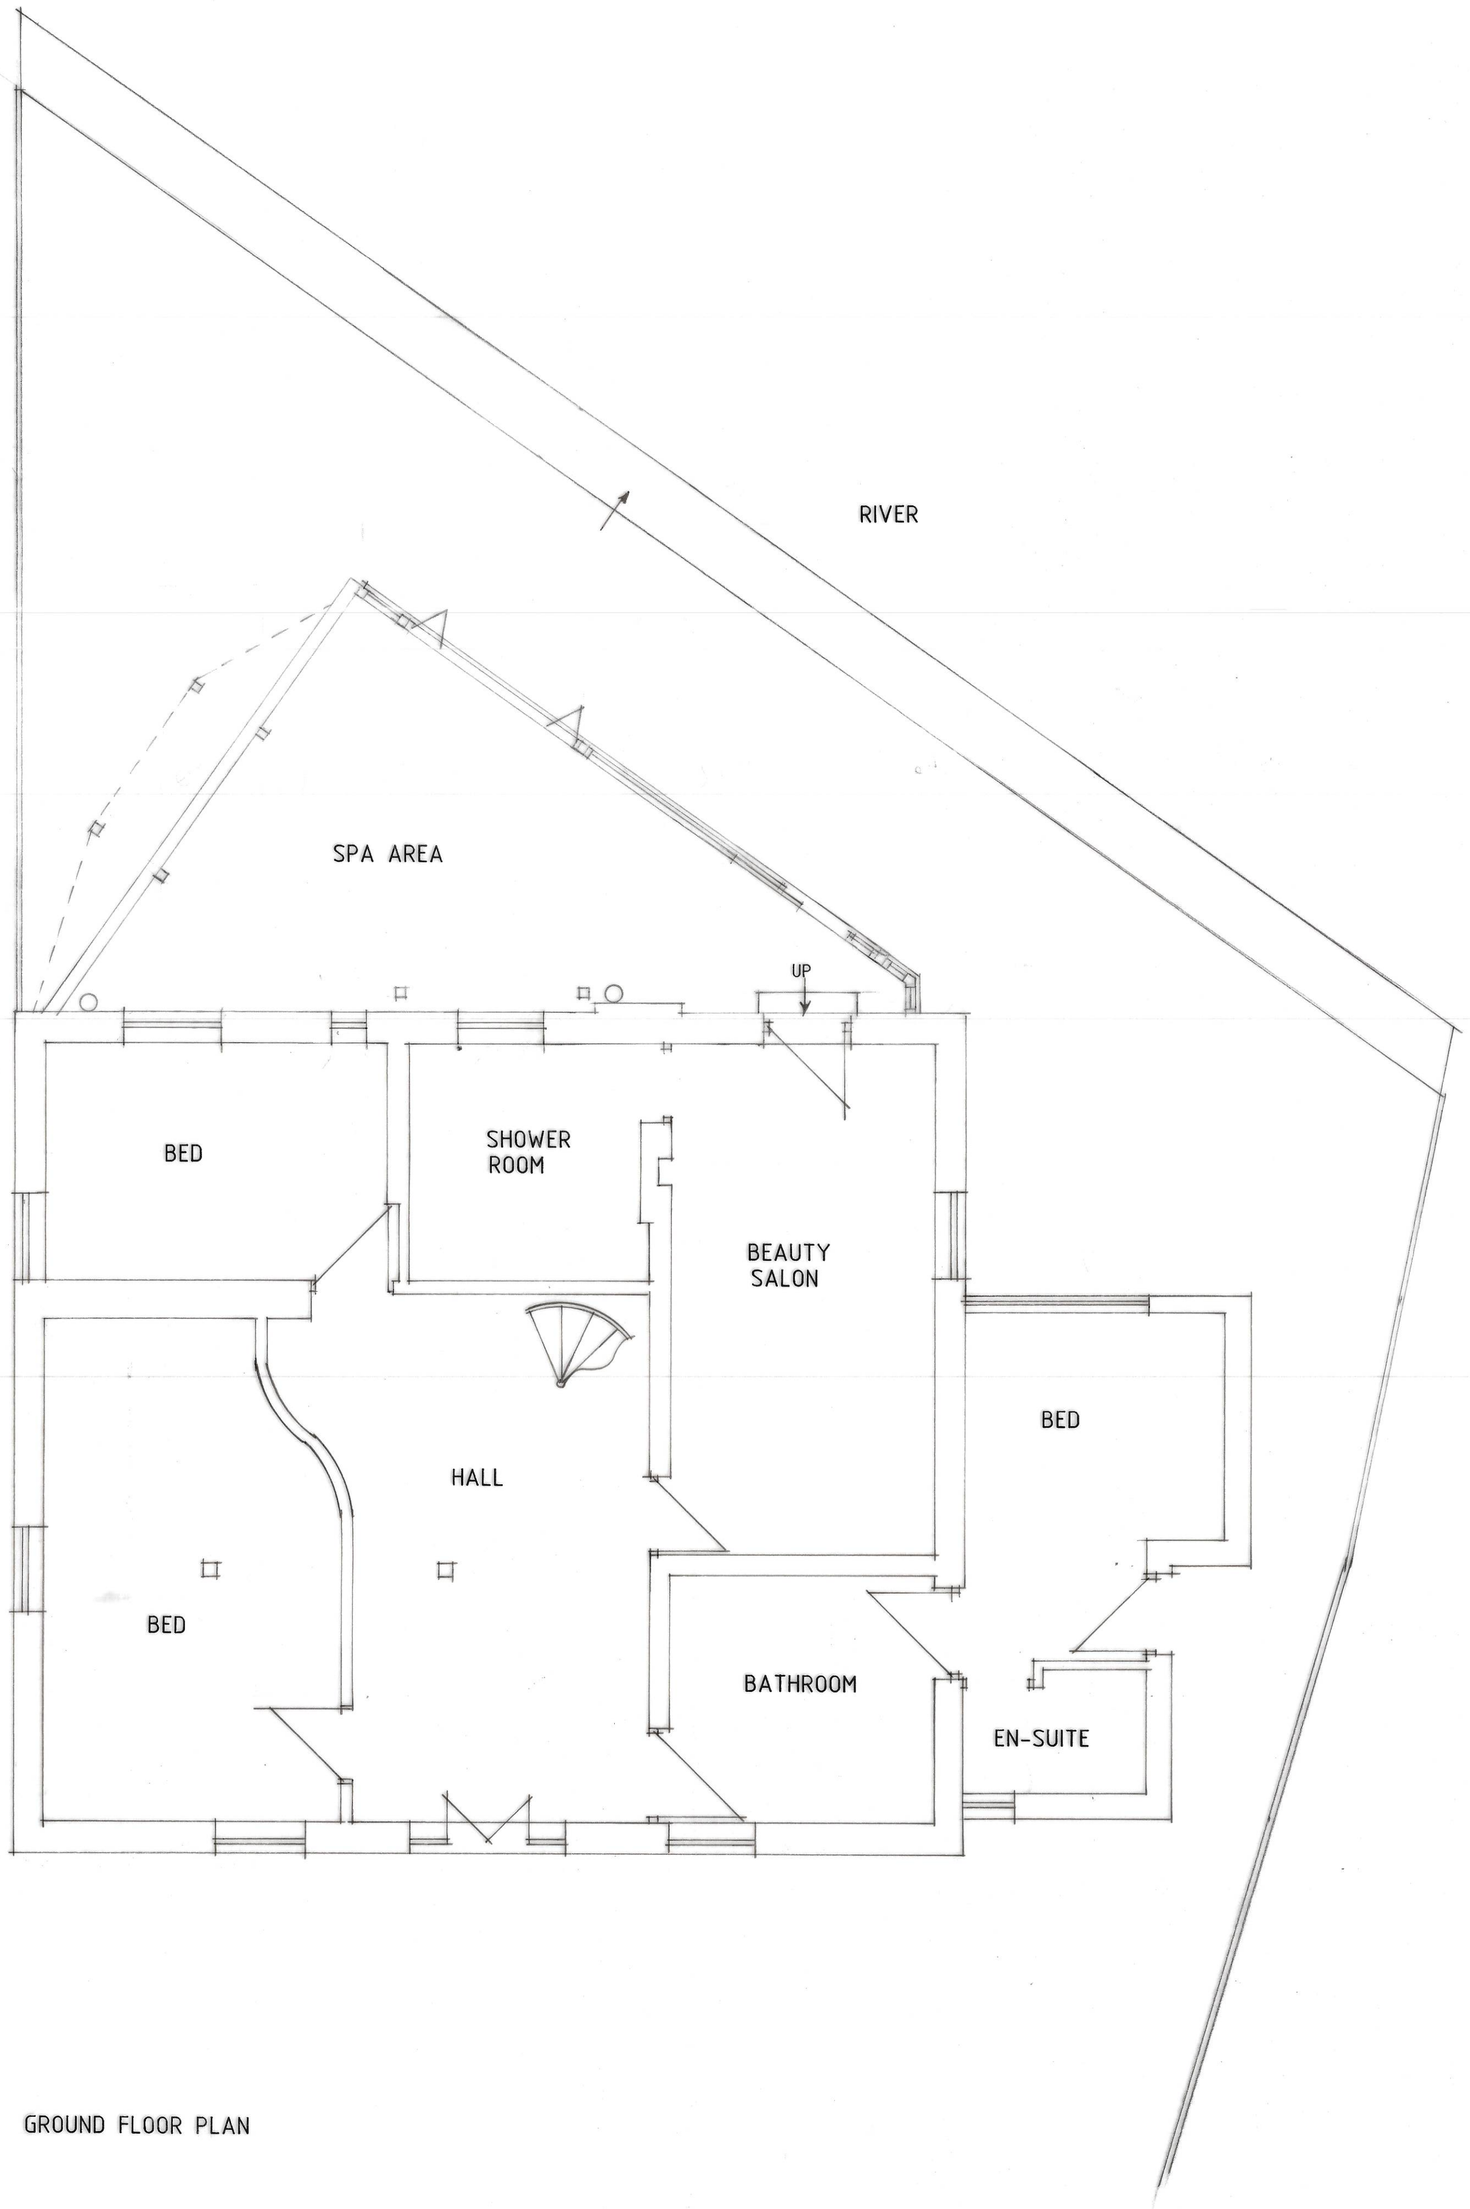


GROUND FLOOR PLAN

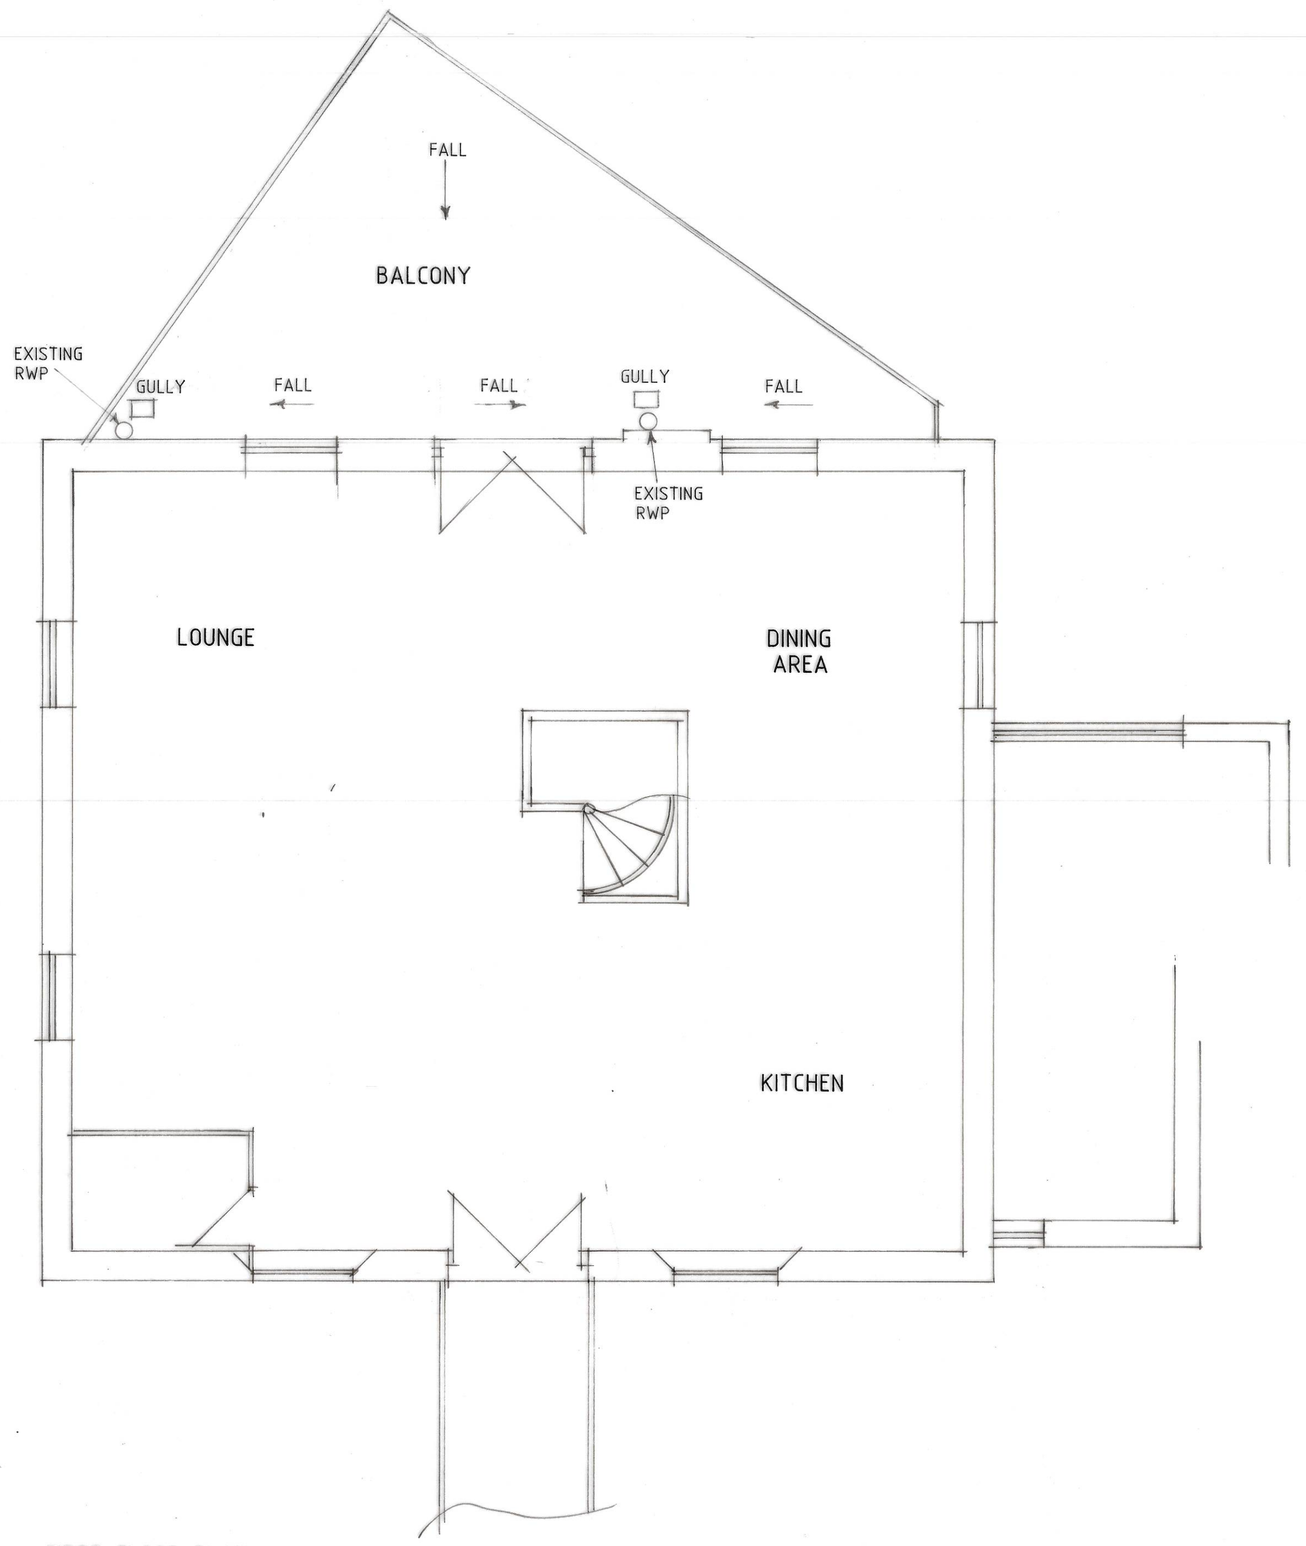

FIRST FLOOR PLAN

A - ALTS - 21.5.19

Status DESIGN
CONSULTANTS IN ARCHITECTURE & PLANNING

PROPOSED EXTENSION AT THE OLD CHAPEL, 51 STATION ROAD, SURFLEET.
FOR

MRS. C. LAWTON.

PLAN AS PROPOSED

1:50	SD19-015/1
MAY-19	B.GILHAM.

2 Edinburgh Walk, Holbeach,
Spalding, Lincs. PE12 7AP.
Tel: 01406 424343 Fax: 01406 490702