
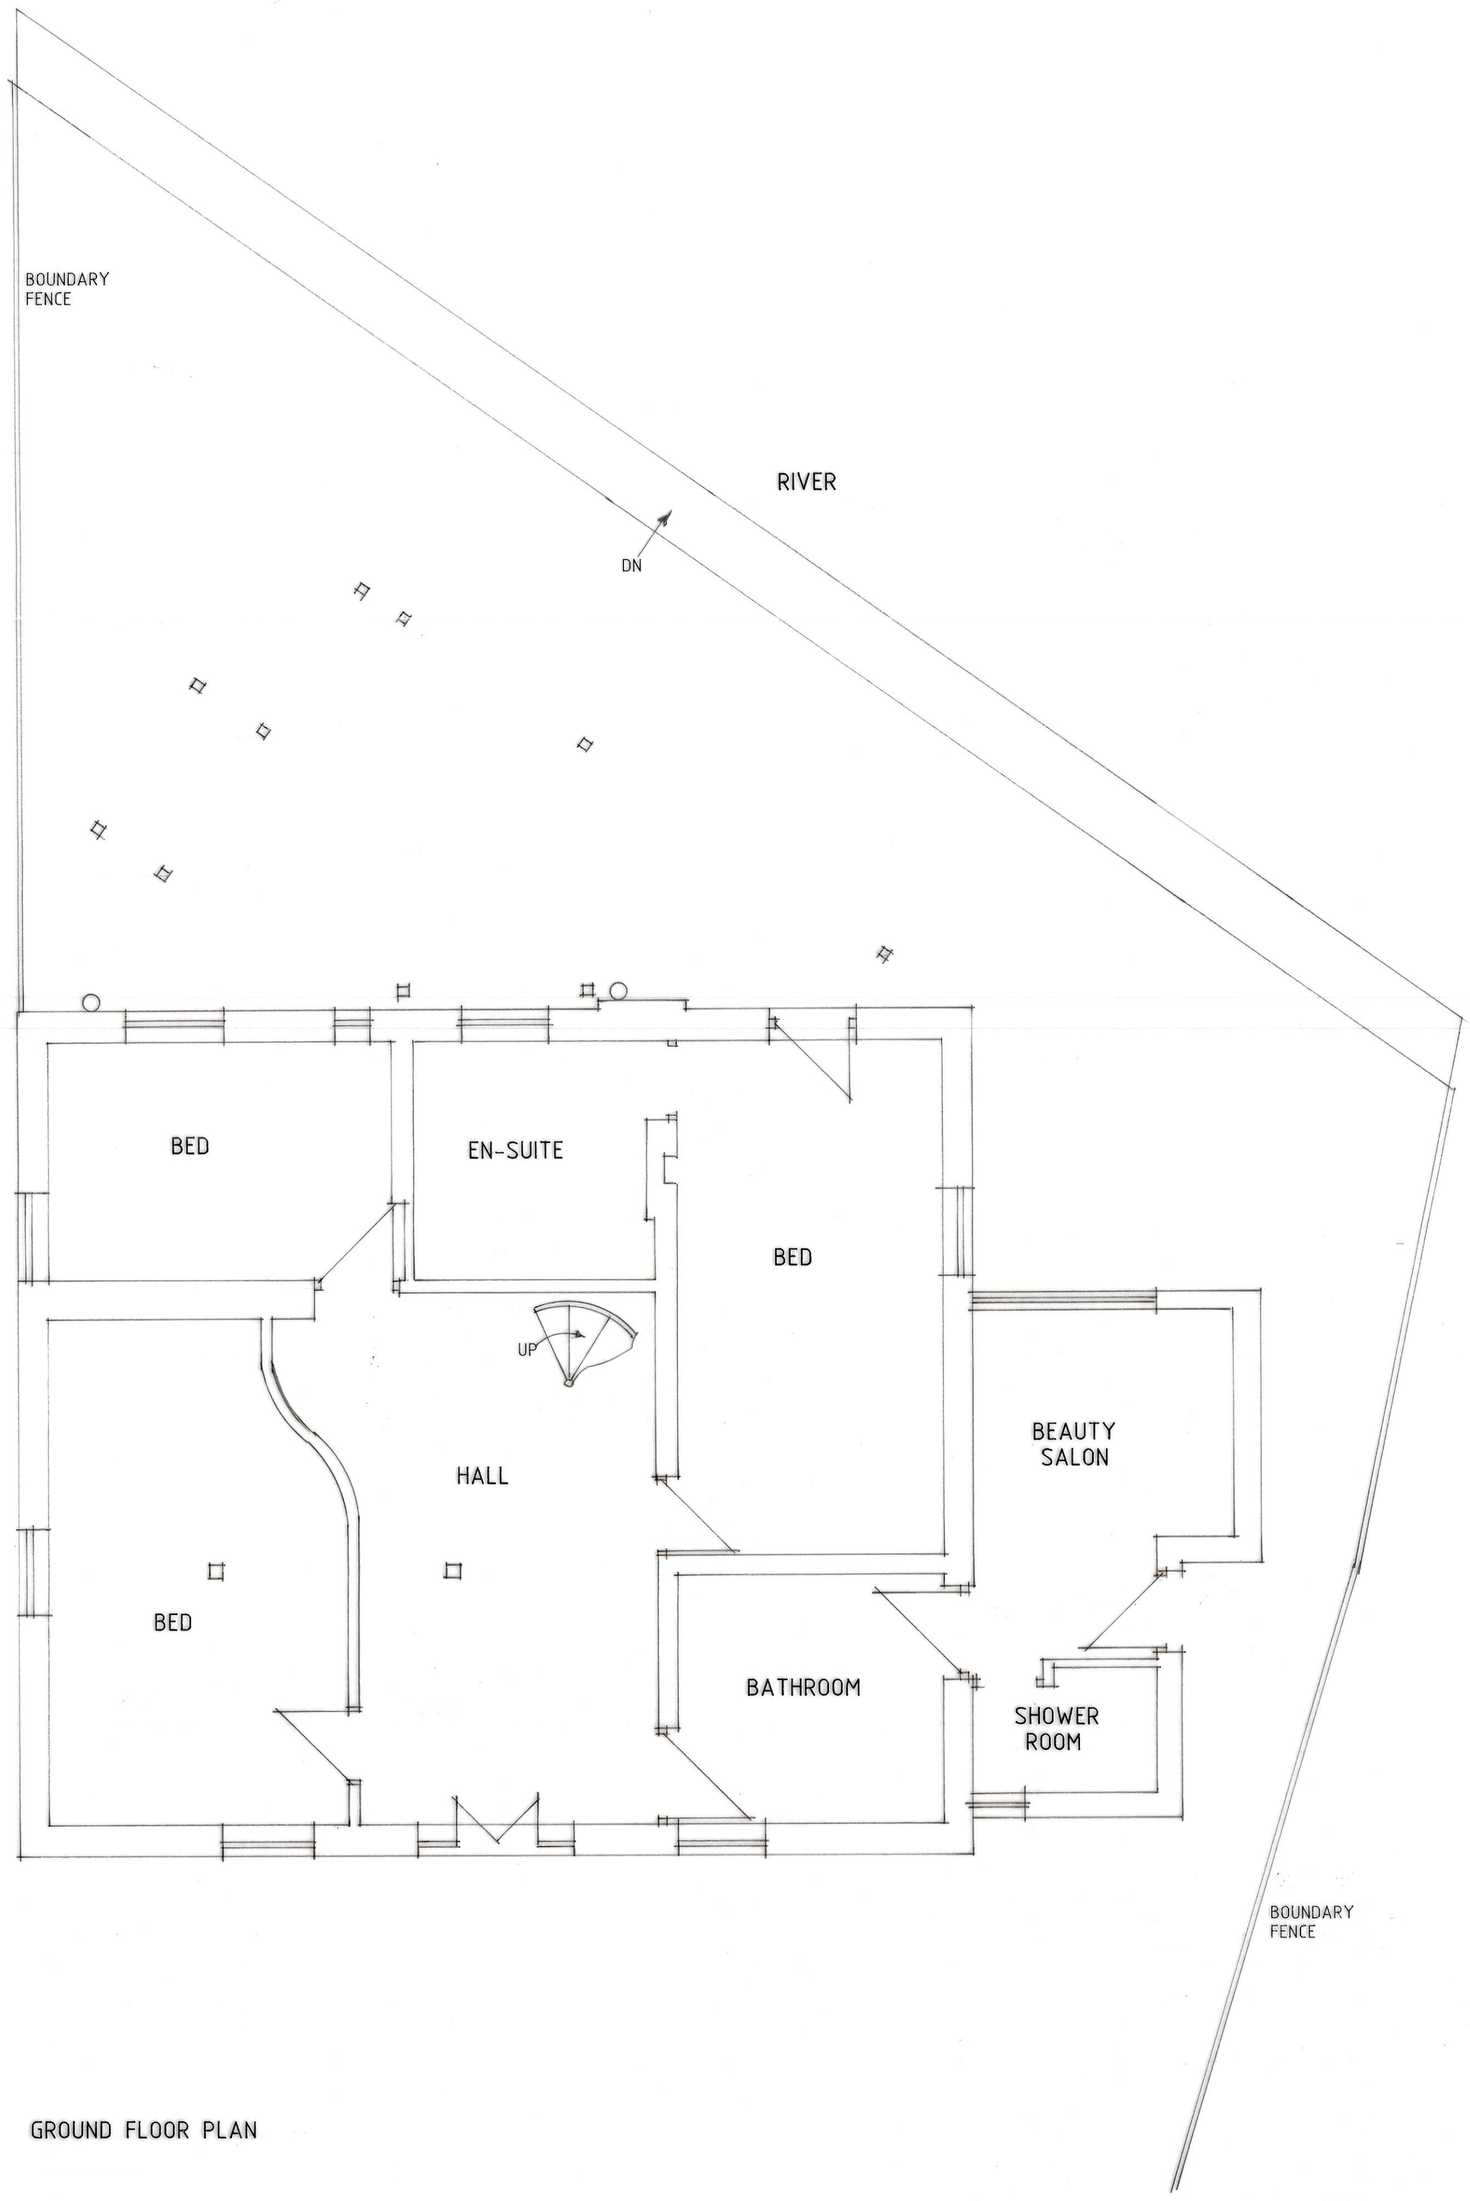


GROUND FLOOR PLAN

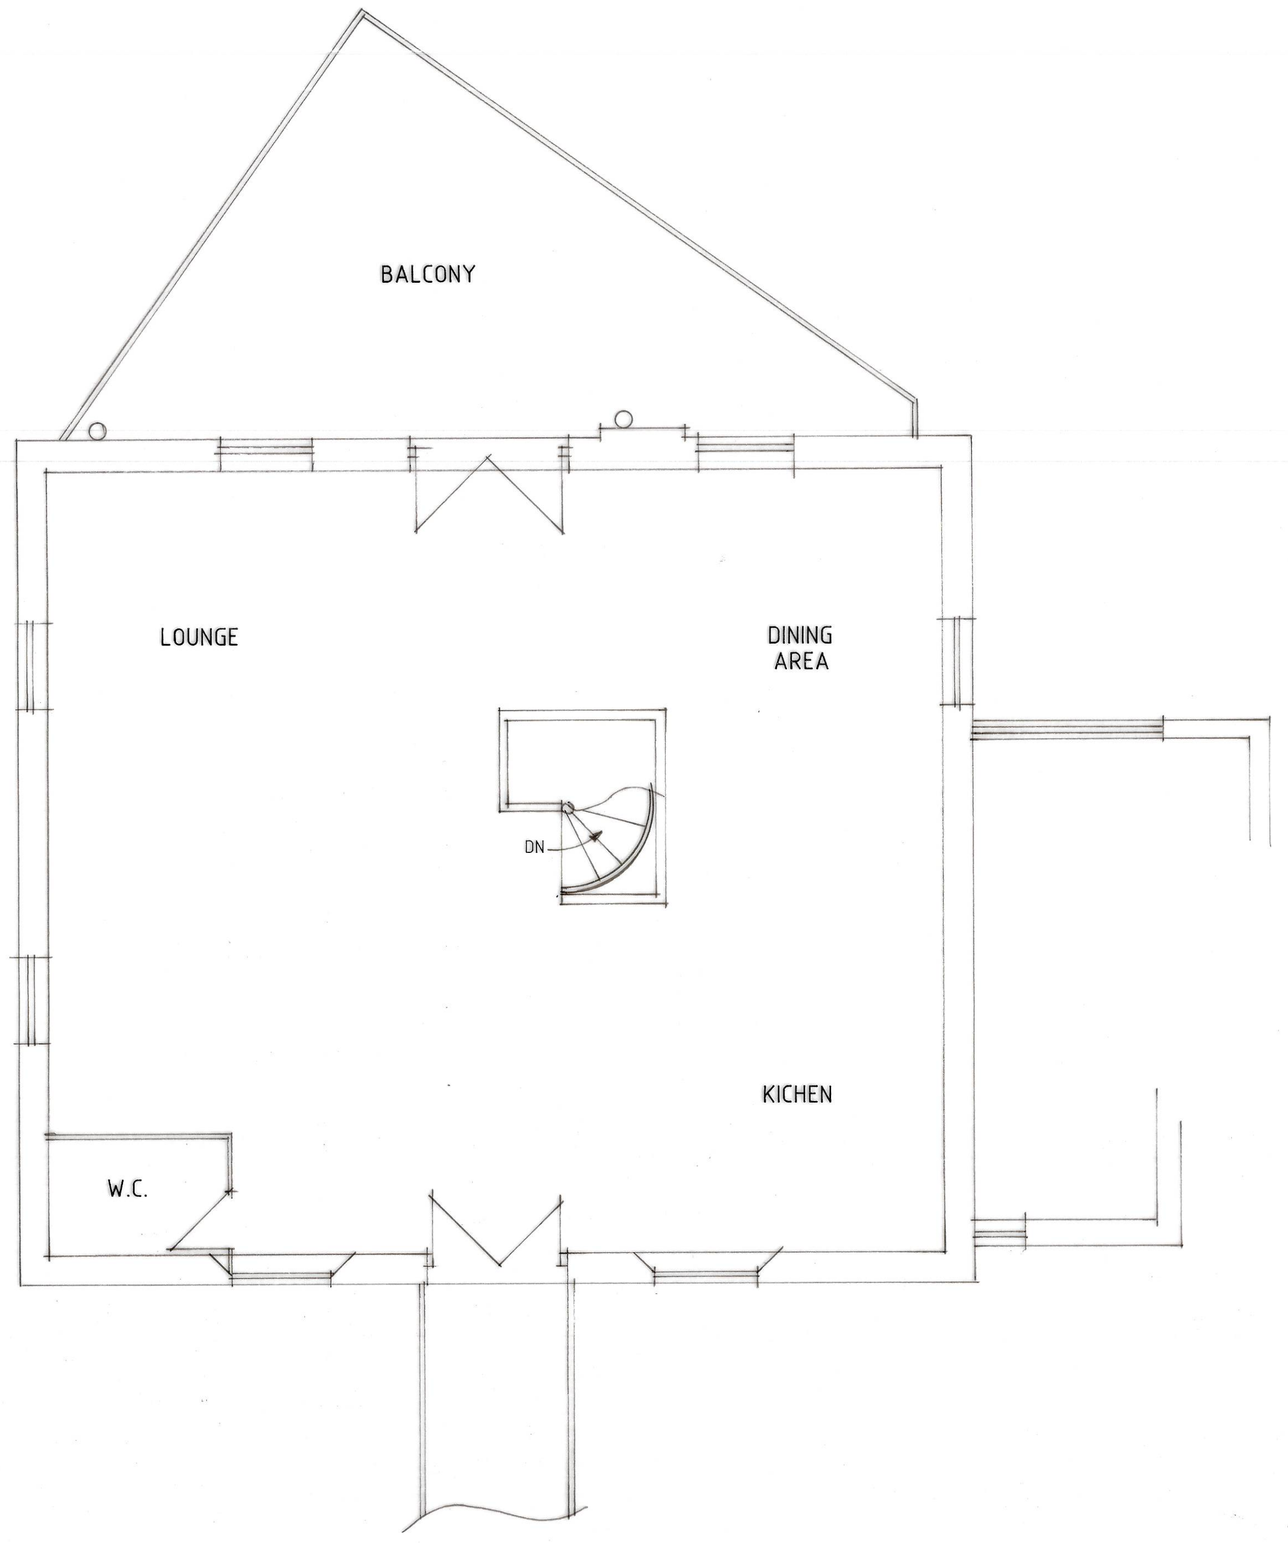

FIRST FLOOR PLAN

Status DESIGN
CONSULTANTS IN ARCHITECTURE & PLANNING

PROPSED EXTENSION AT THE OLD CHAPEL, 51 STATION ROAD, SURFLEET. FOR

MRS. C. LAWTON.

PLAN AS EXISTING

1:50	SD19-015/2
MAY-19	B.GILHAM.

2 Edinburgh Walk, Holbeach, Spalding, Lincs. PE12 7AP
Tel: 01406 424343 Fax: 01406 490702