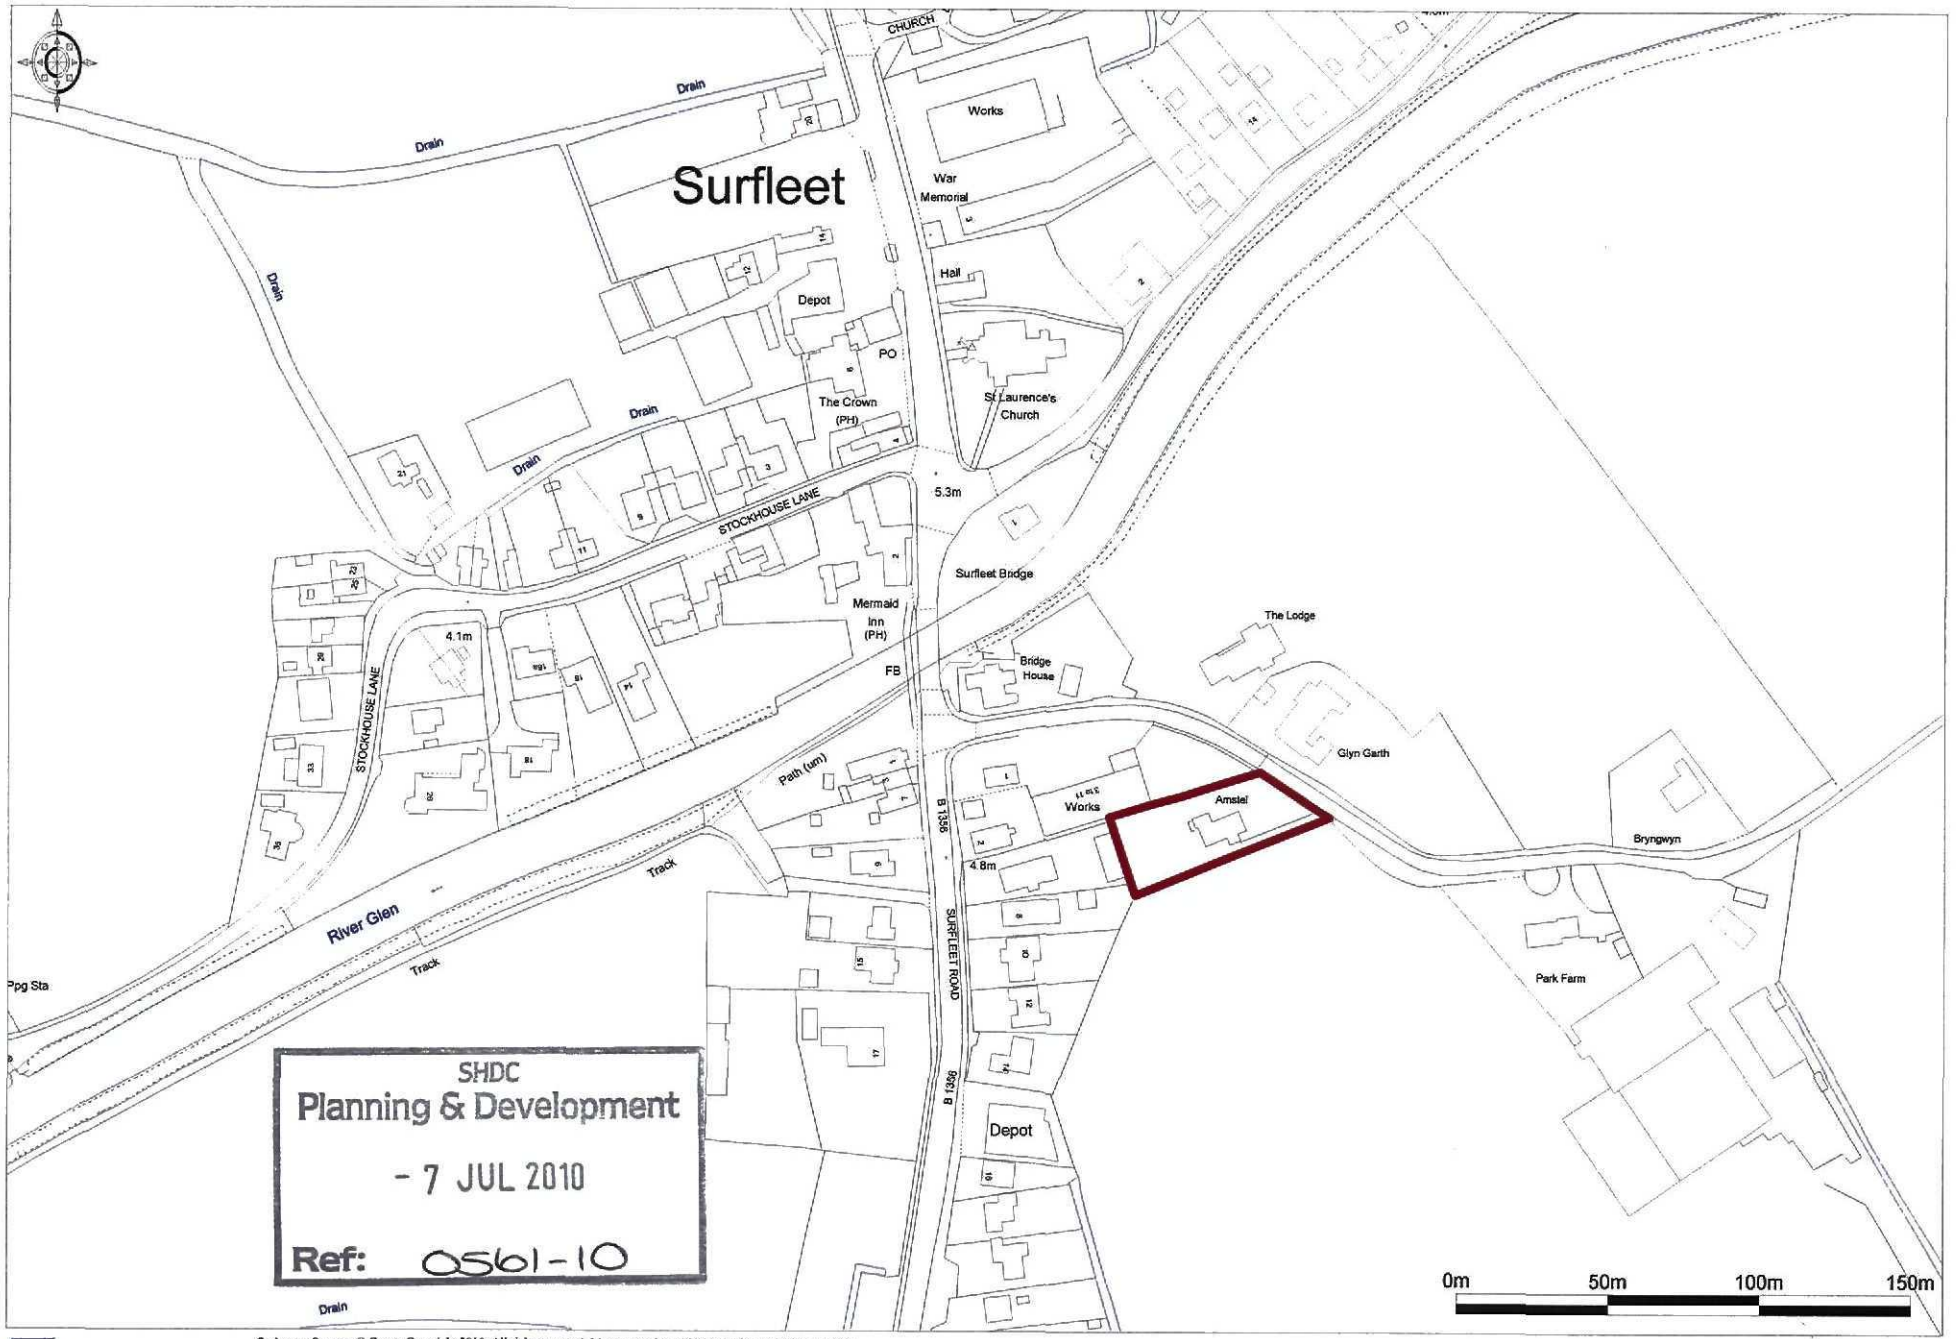


SHDC
Planning & Development
- 7 JUL 2010
Ref: 0561-10

Promap®
Ordnance Survey © Crown Copyright 2010. All rights reserved. Licence number 100020449. Plotted Scale - 1:2500