
PROPOSED CONVERSION of BARN and FARM OUTBUILDINGS at BRIDGE HOUSE FARM GOSBERTON BANK for MESSRS M. + B. WALTHAM.
SITE IDENTIFICATION PLAN. Scale: 1:2500
May 1996.

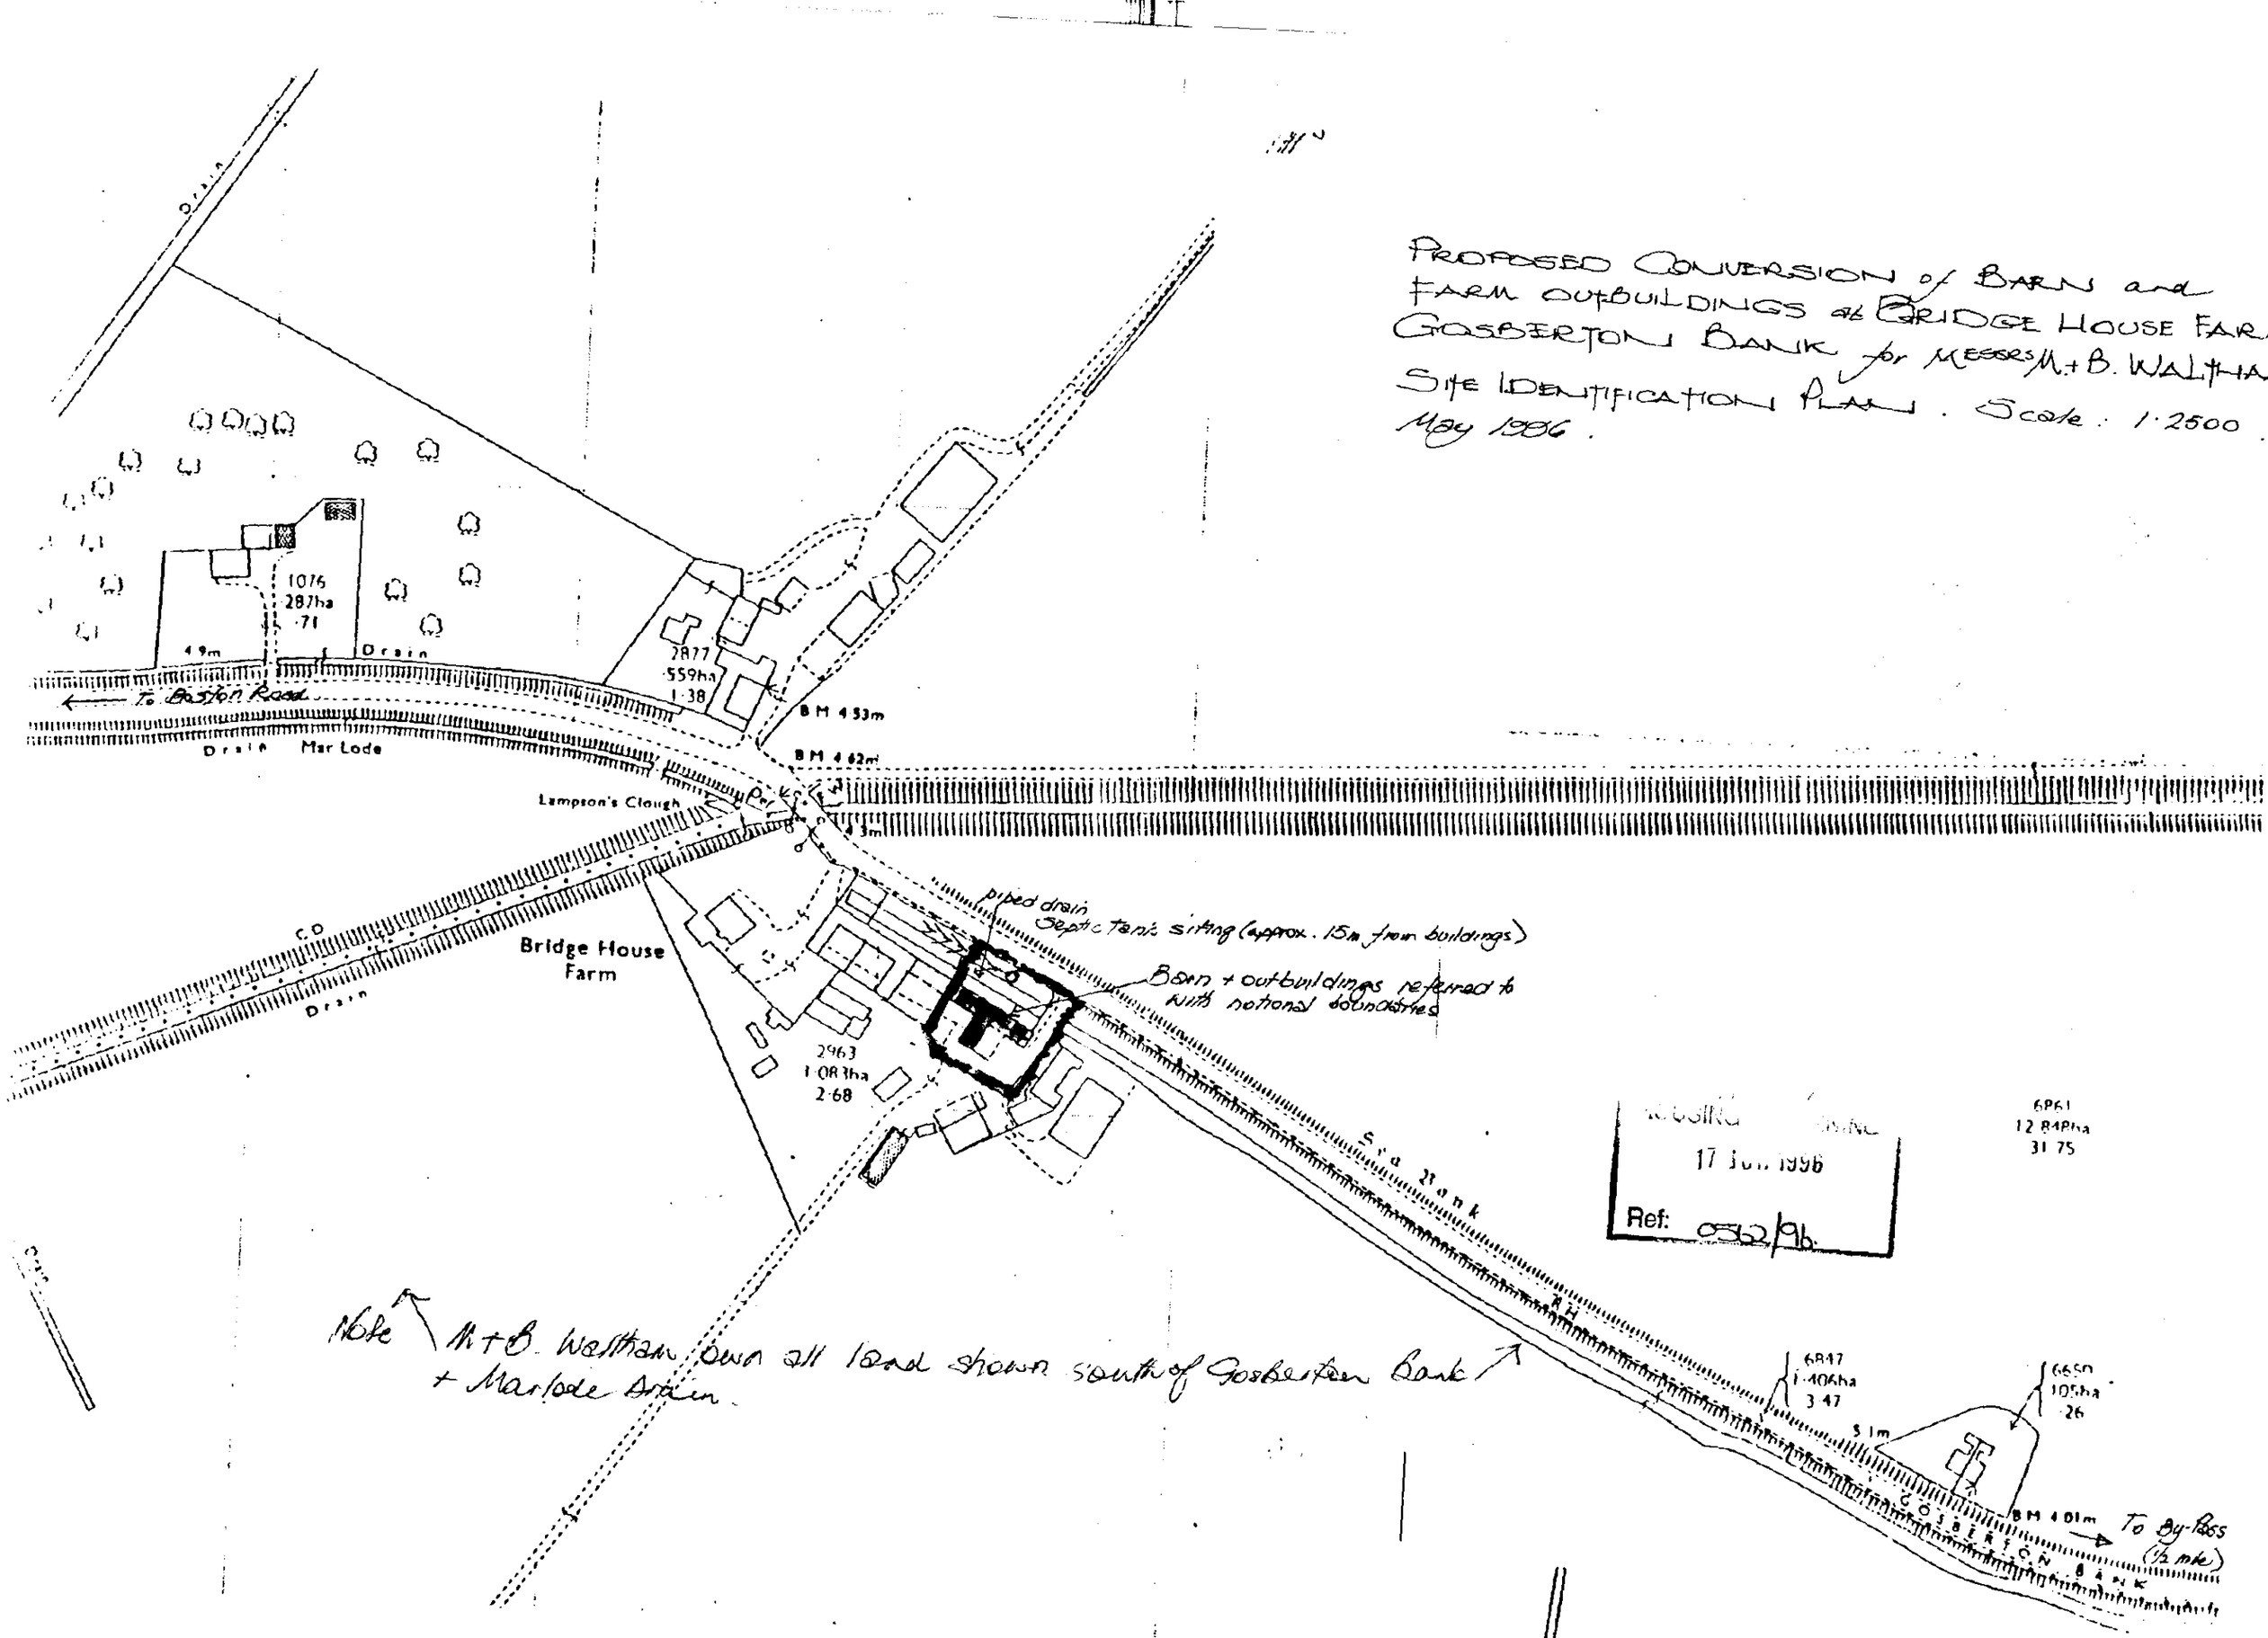

Note ↖ M+B. Waltham own all land shown south of Gosberton Bank ↗ + Marlode Drain.