

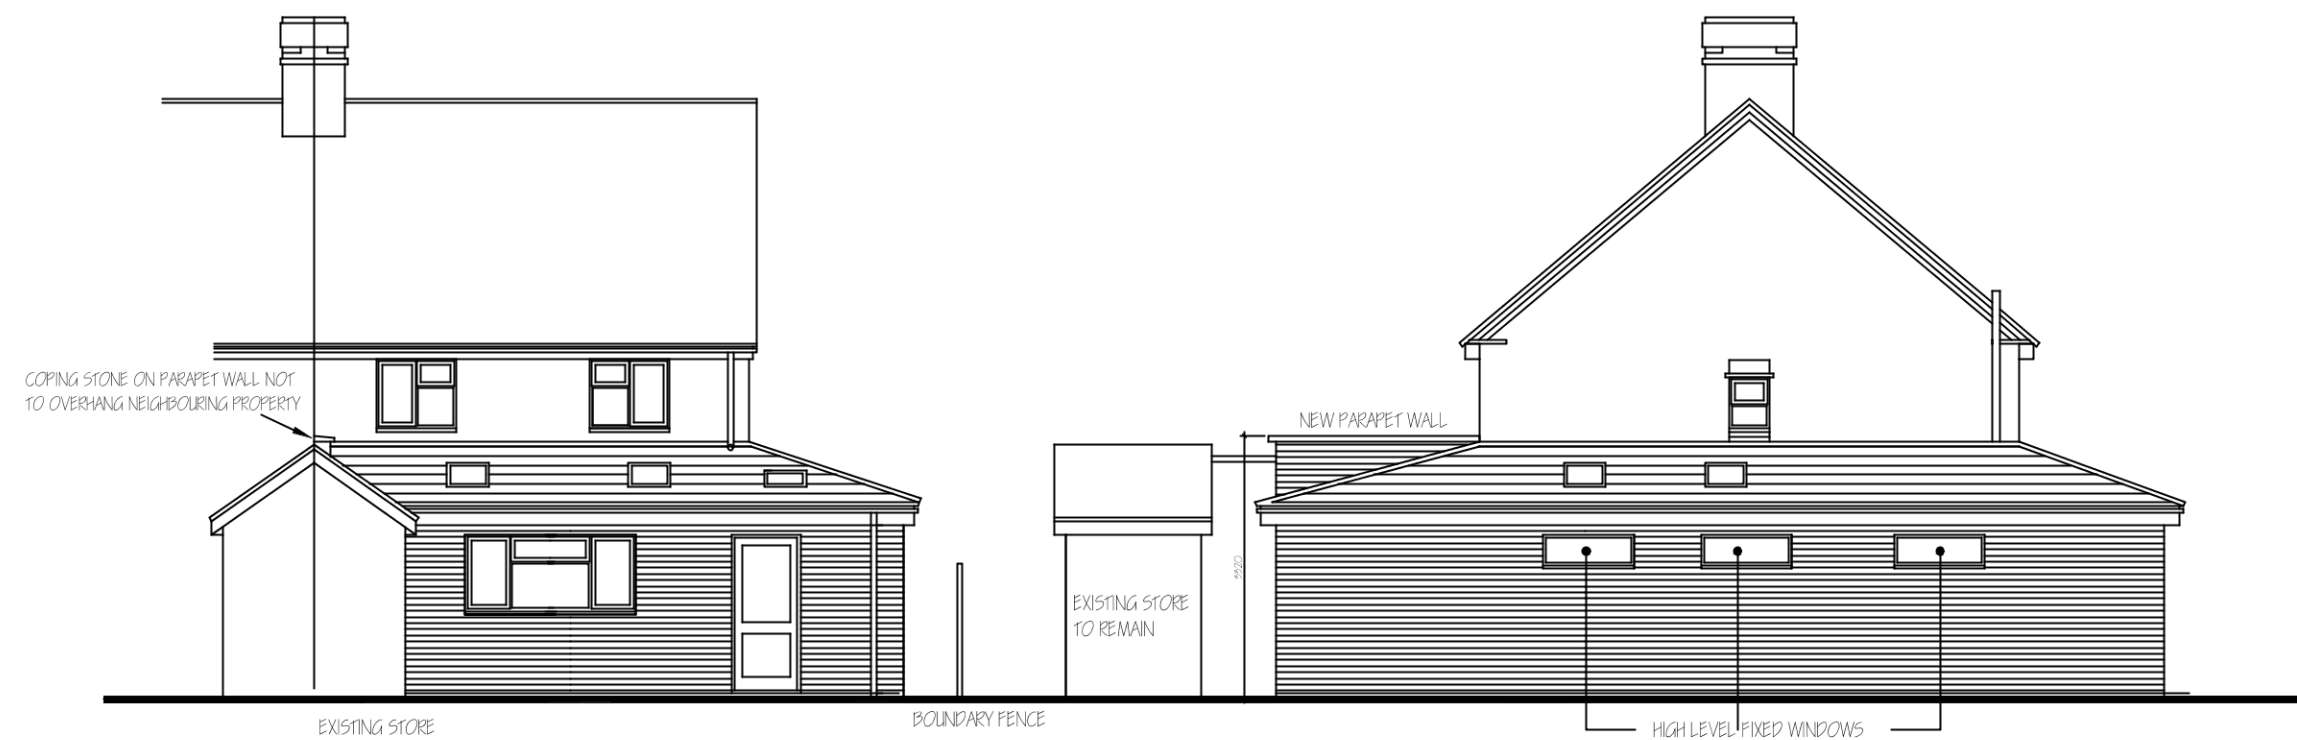


PROPOSED GROUND FLOOR

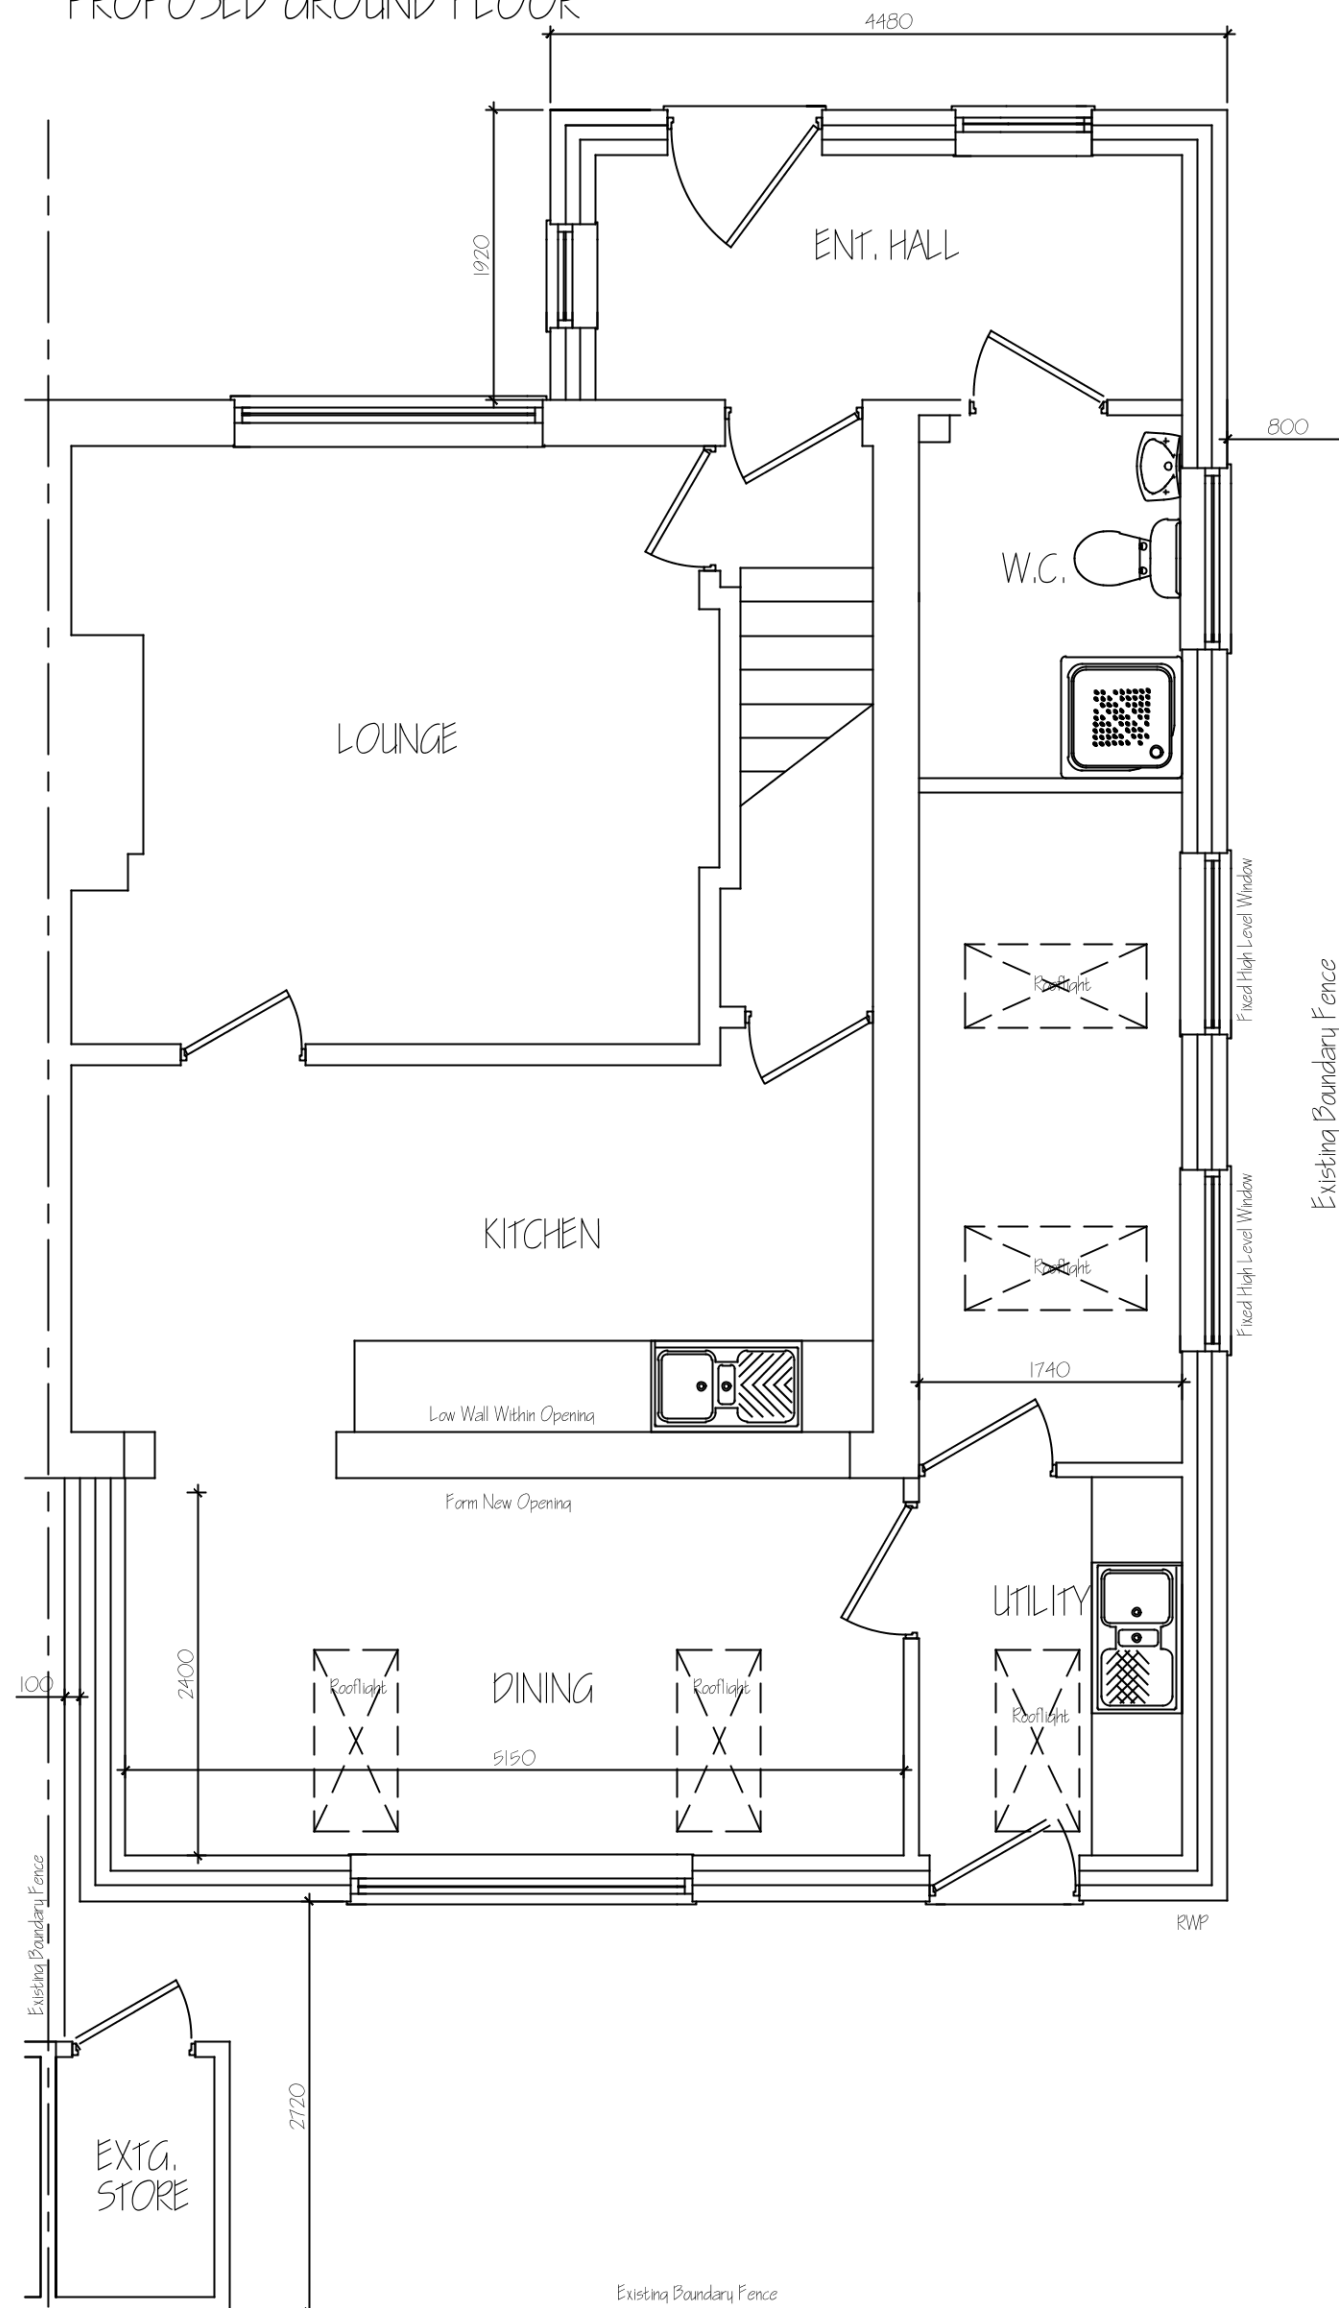


REAR ELEVATION

SIDE ELEVATION

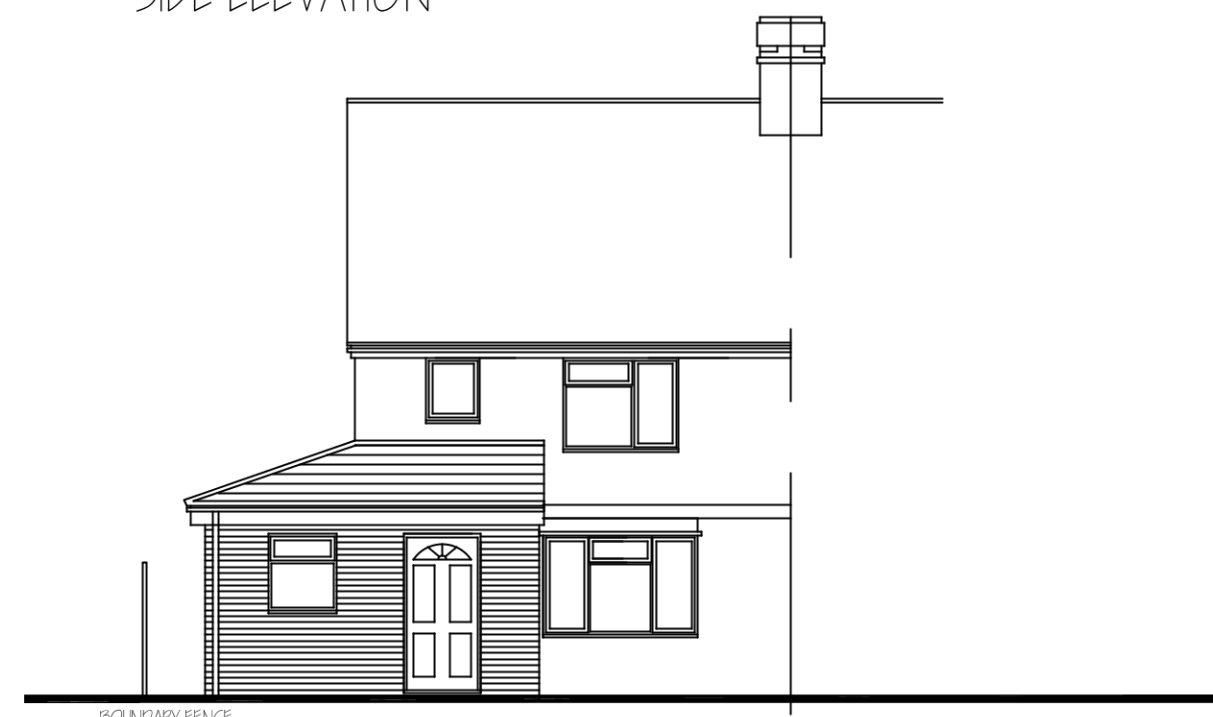

FRONT ELEVATION

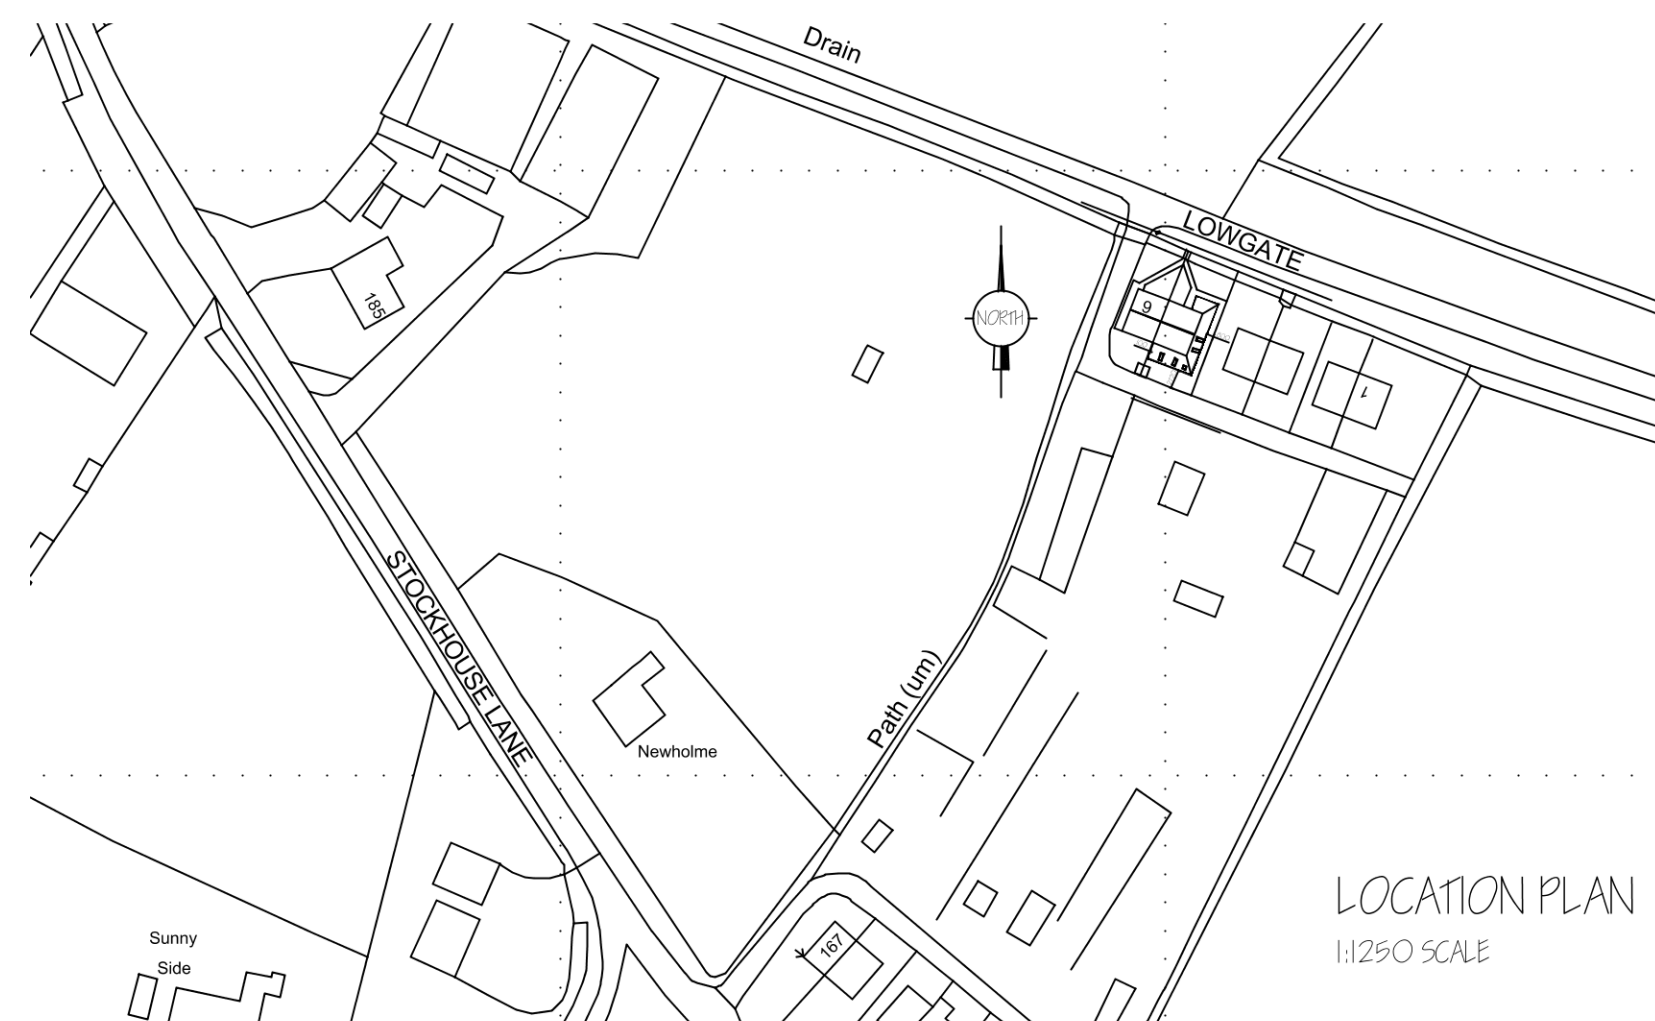

PROPOSED SINGLE STOREY EXTENSION
AT 5 LOWGATE, SURFLEET, SPALDING, Lincs. PE11 4AS

FOR: MR & MRS GIESSLER

OCT 2019 - 1:100, 1:50 & 1:1250 @ A2 - PLANNING DRAWING - GG/01 A

Rev A - Coping stone style amended. (as planners request) 9.9.2020