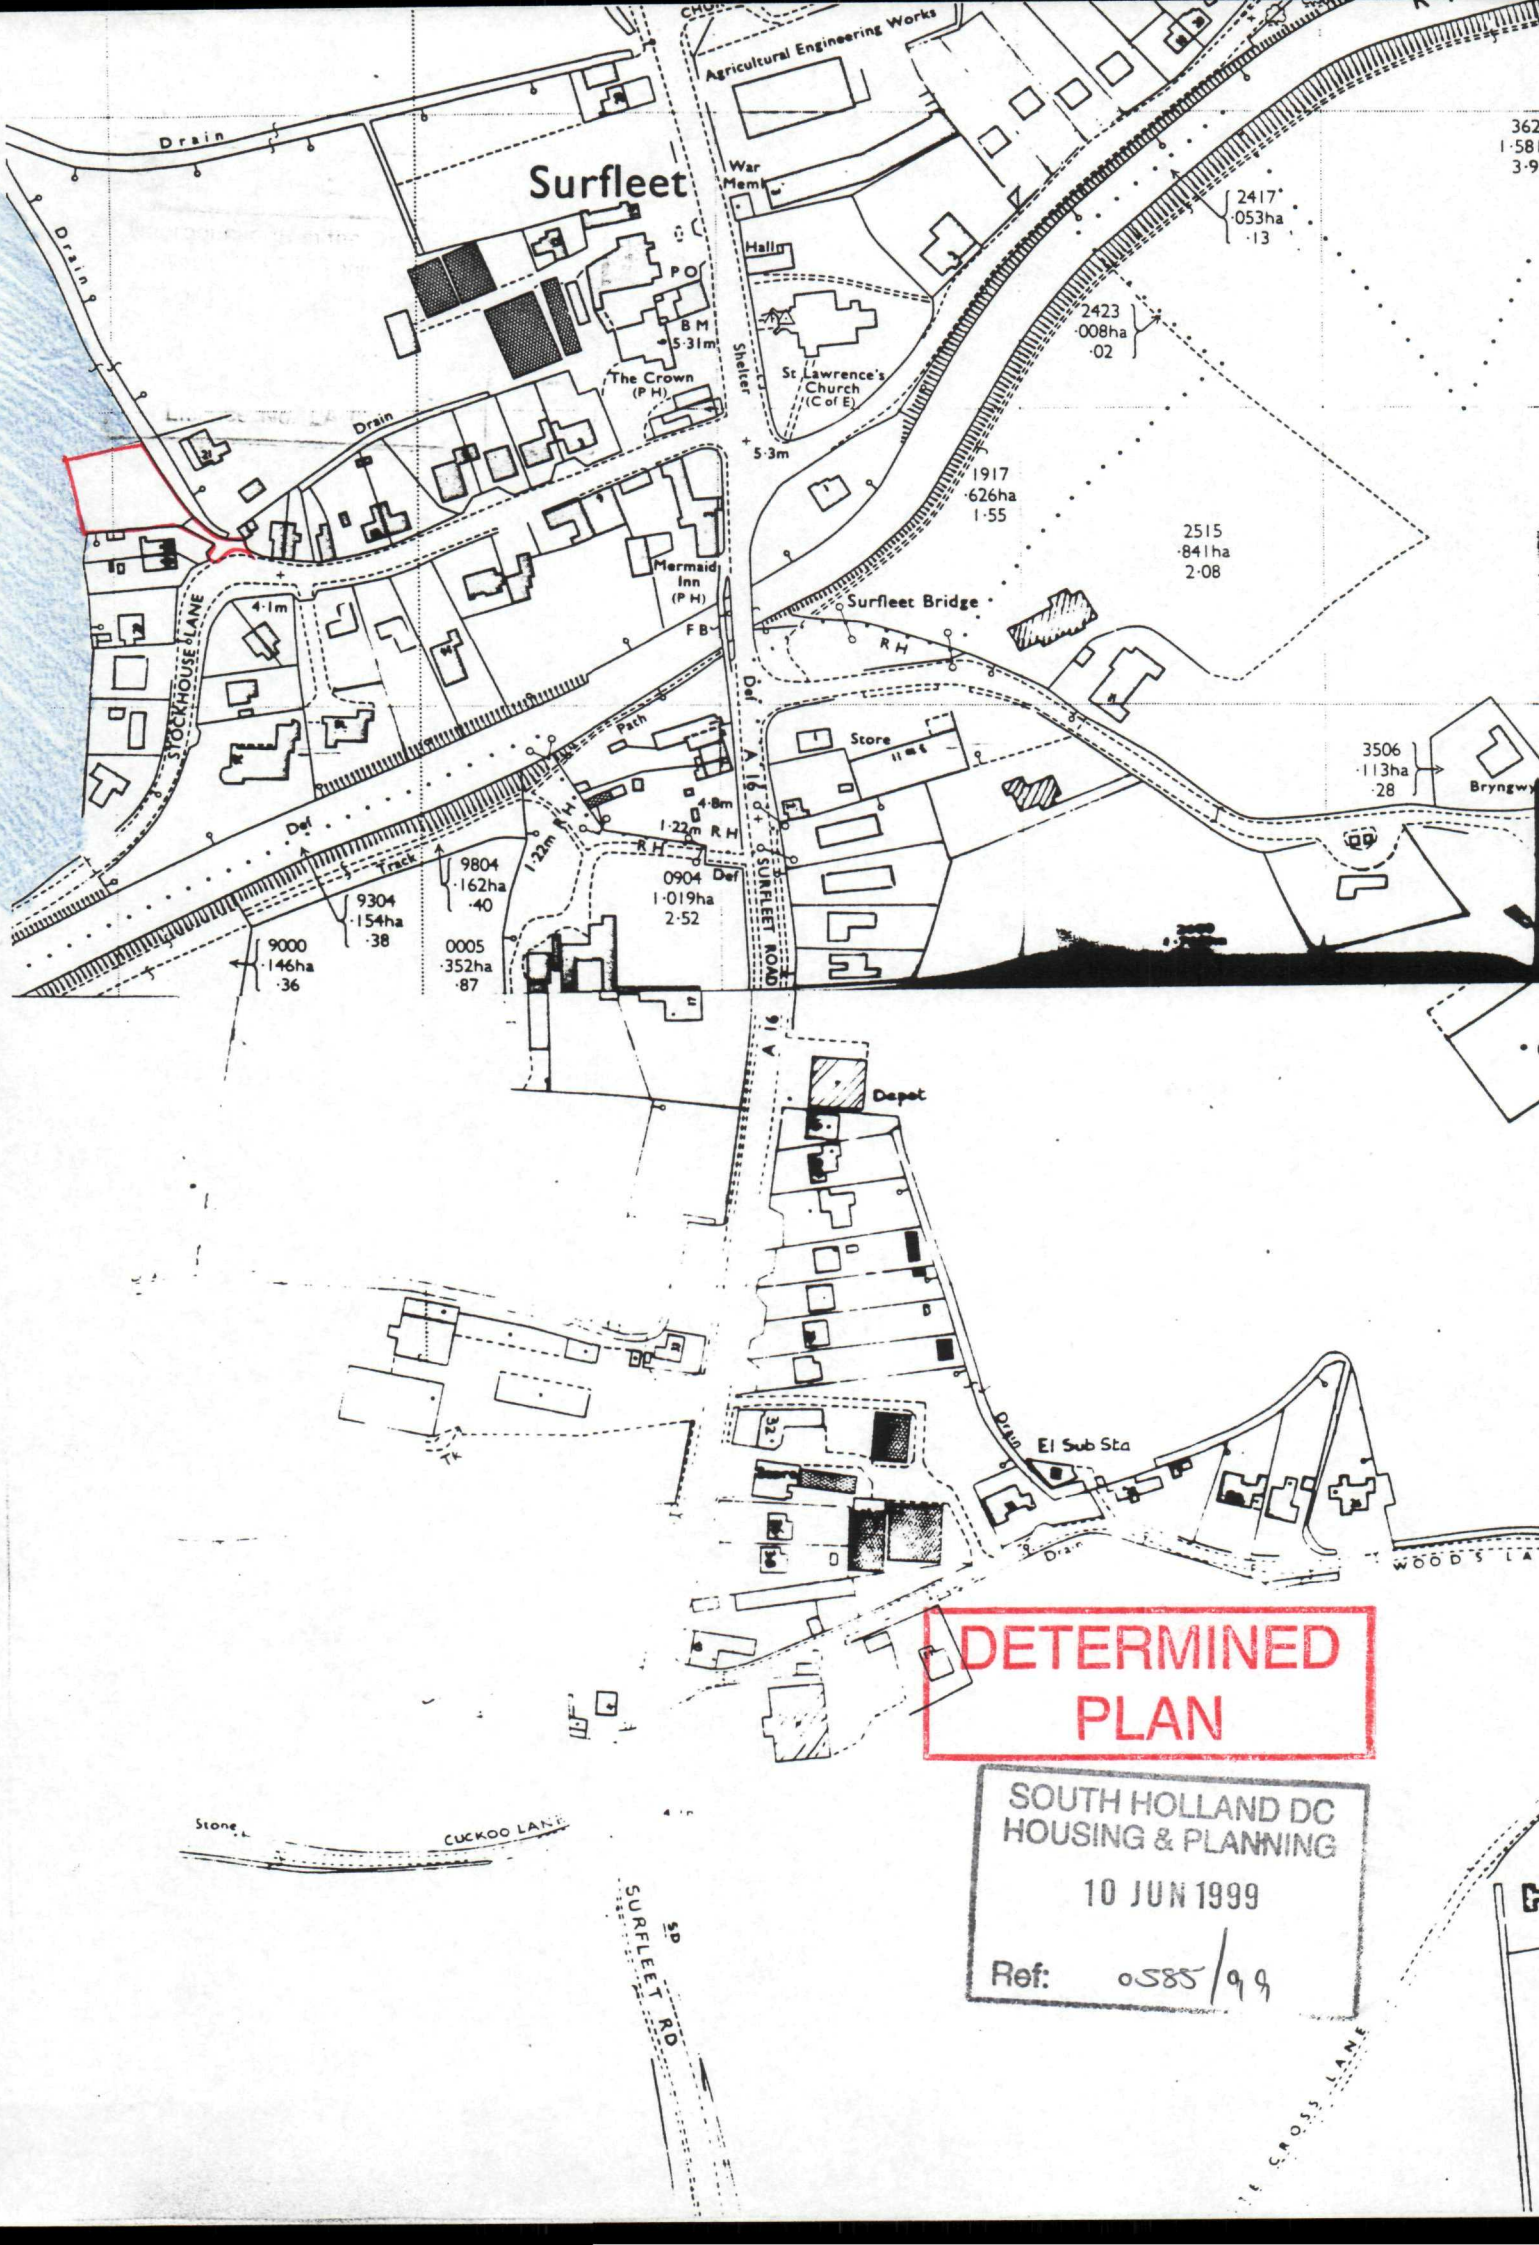

DETERMINED PLAN

SOUTH HOLLAND DC
HOUSING & PLANNING
10 JUN 1999
Ref: 0585/99

Proposed Dwelling at land adj. to 21 Stockhouse Lane, Surfleet, Spalding, Lincs.

for: Mr R Scotney

Indicative Site Layout

1:500 approx.	99004/001 A	MD

rev A- Public footpath and proposed screening indicated 26-7-99

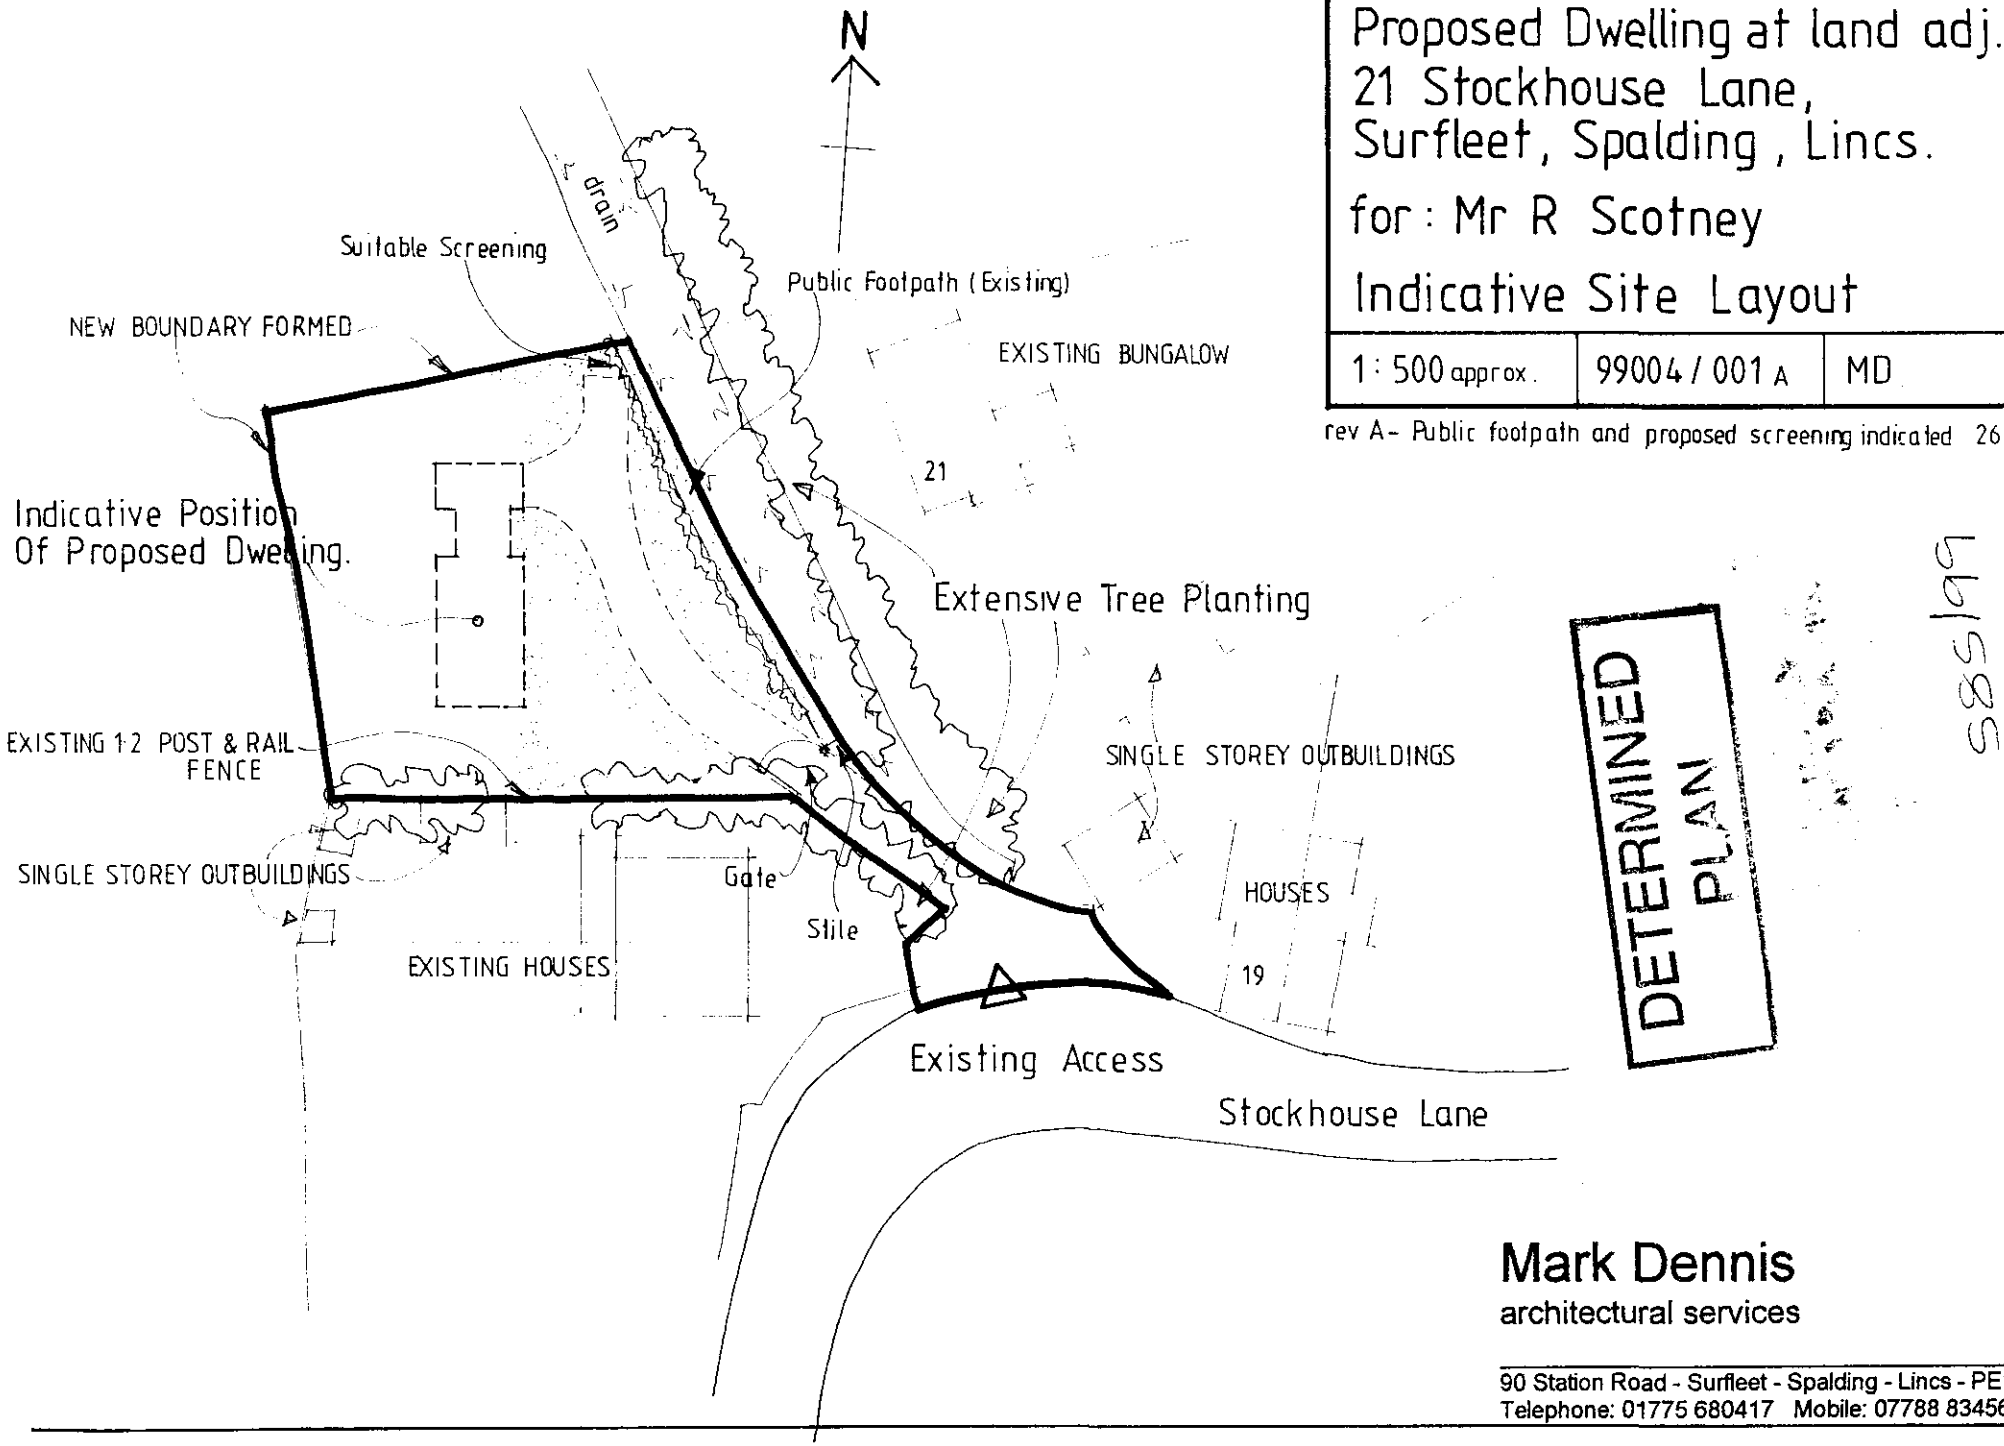

Mark Dennis
architectural services

90 Station Road - Surfleet - Spalding - Lincs - PE11 4DB
Telephone: 01775 680417 Mobile: 07788 834568