

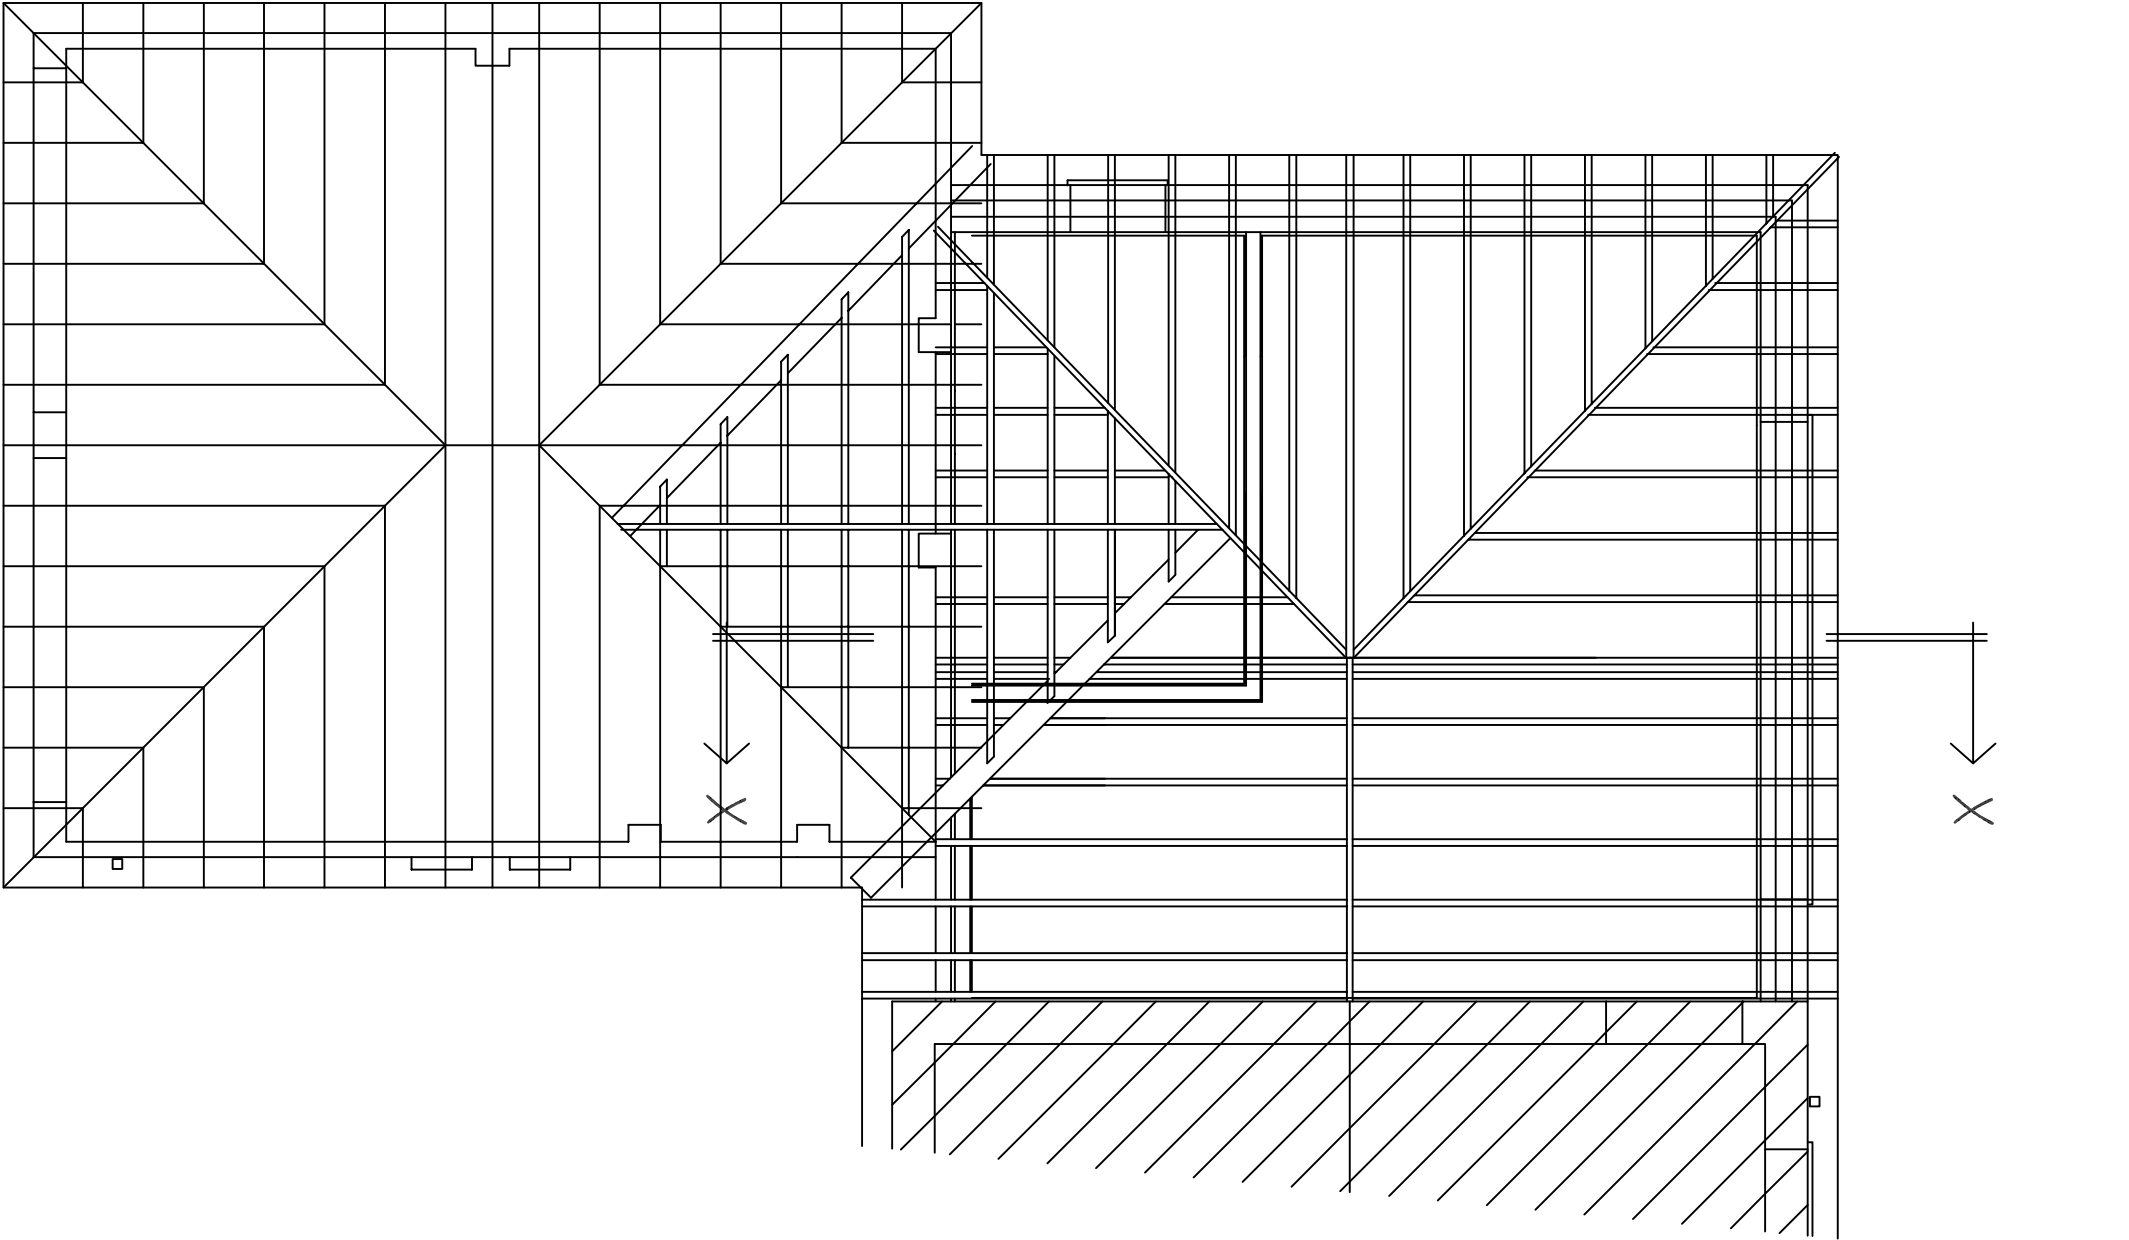


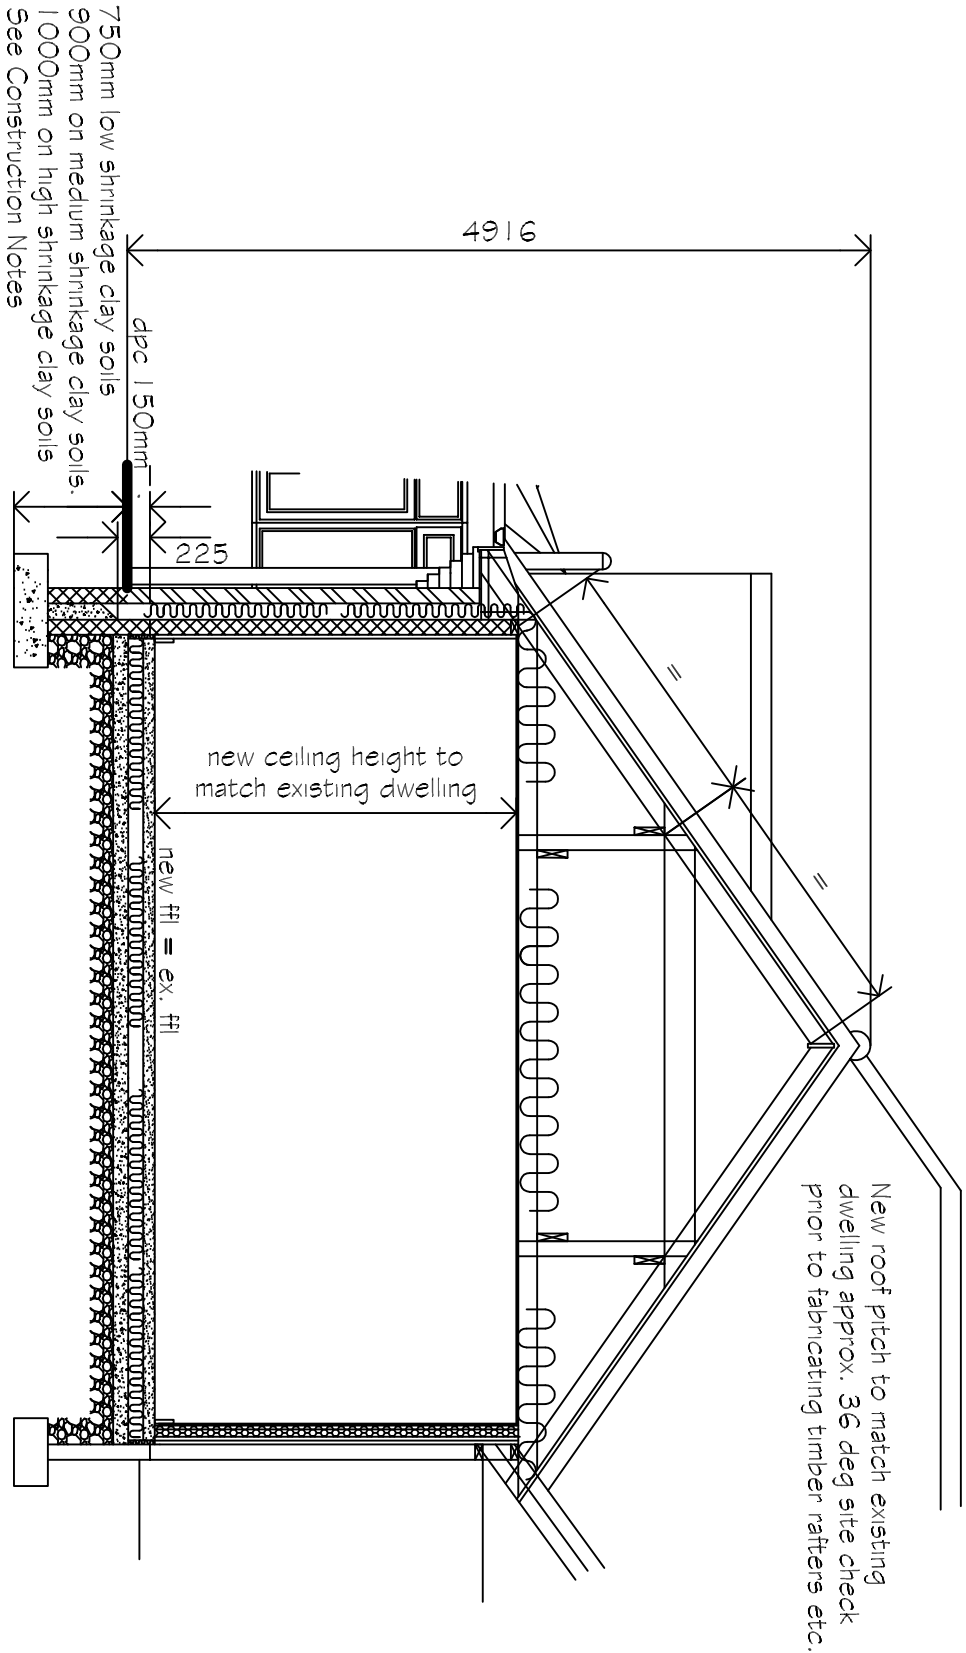


Existing / Proposed Roof Plan

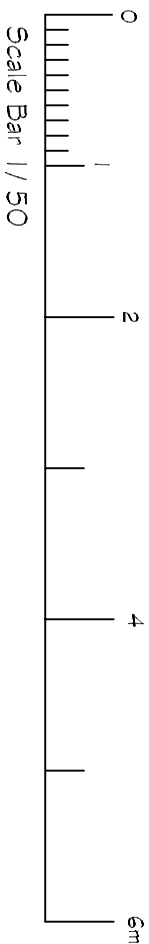


Section X - X

Scale 1 / 50

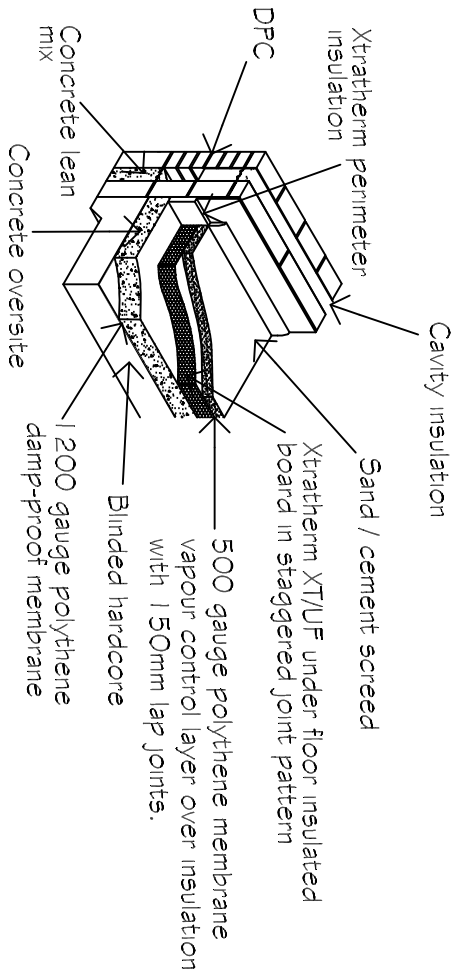

### Floor Insulation above ground floor support slab

The above floor construction also applies if a water underfloor heating system is to be used i.e. pipework secured to insulation within floor screed. Should an electrical underfloor heating system be used the above floor construction must be confirmed with the insulation mant

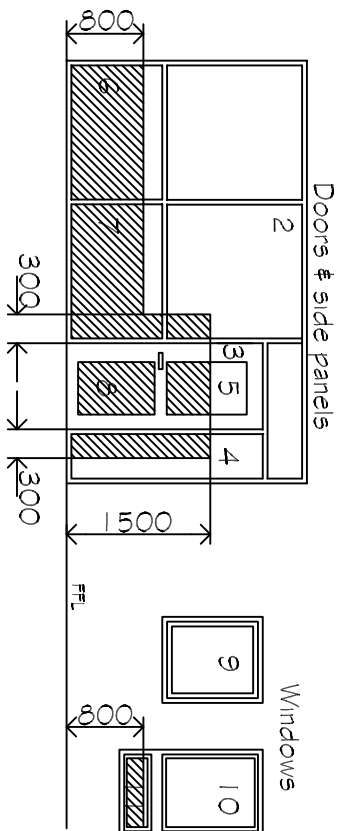

### Critical locations in internal & external walls to proposed extensions only

shaded areas show critical locations to which Approved Document K applies (i.e. glazing in areas numbered 2, 4, 5, 6, 7, 8, 11)

| REVISIONS |        | BY      | DATE    |
|-----------|--------|---------|---------|
| DRAWN     | MJW    | DATE    | 16/5/22 |
| SCALE     | 1 / 50 | CHECKED |         |

CLIENT  
Mr & Mrs T. Clay  
3 Sunnydale Close  
Surrey  
Spalding  
Lincs  
PE11 4BS

PROJECT  
Proposed single storey side extension inc. internal alterations to existing dwelling

DETAILS

Existing / Proposed Roof Plans & Section

13 Waterside Way, Broadbeck, Spalding, Lincs PE11 3RT.  
Tel: 01530 7773 767550  
email: mjw@pinnered.com