
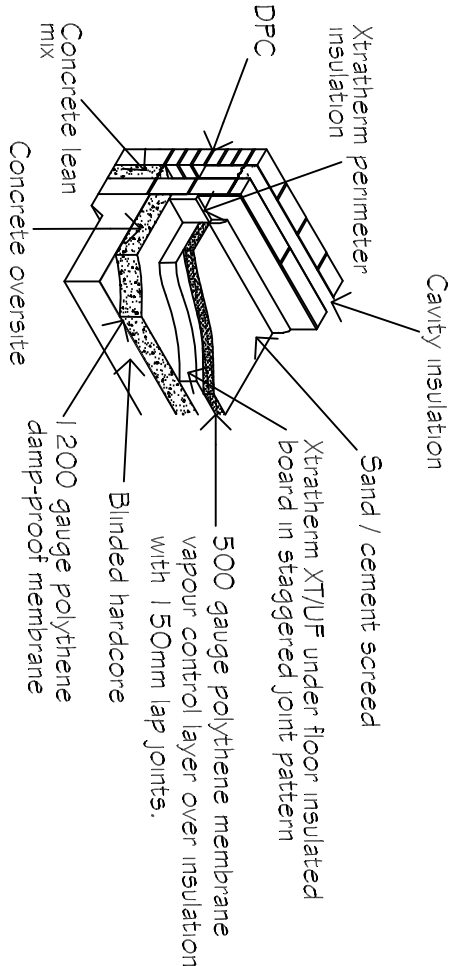
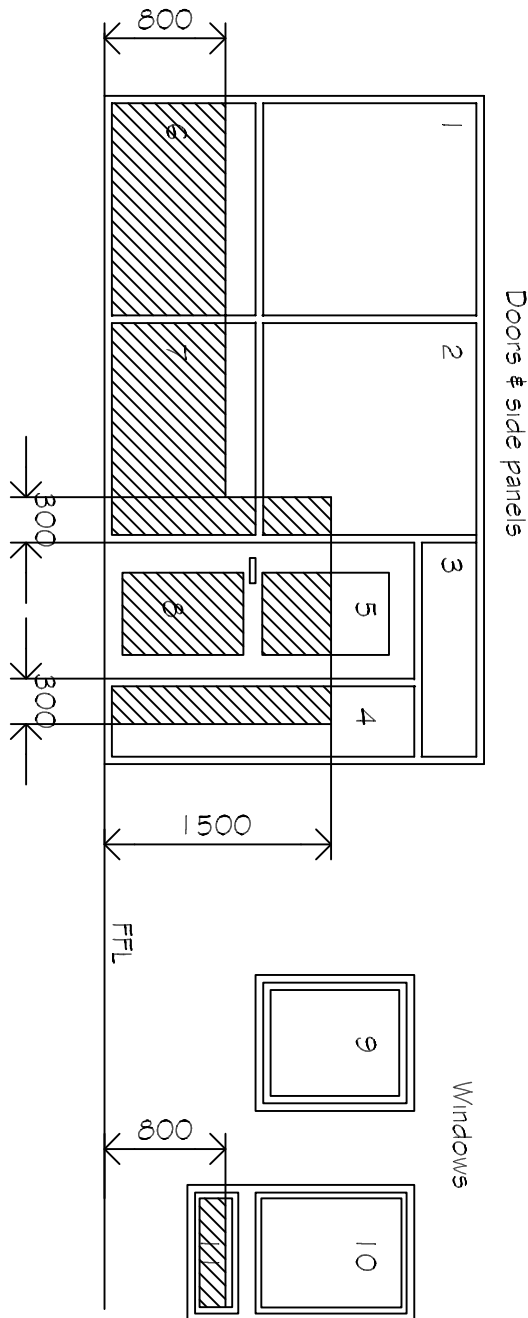
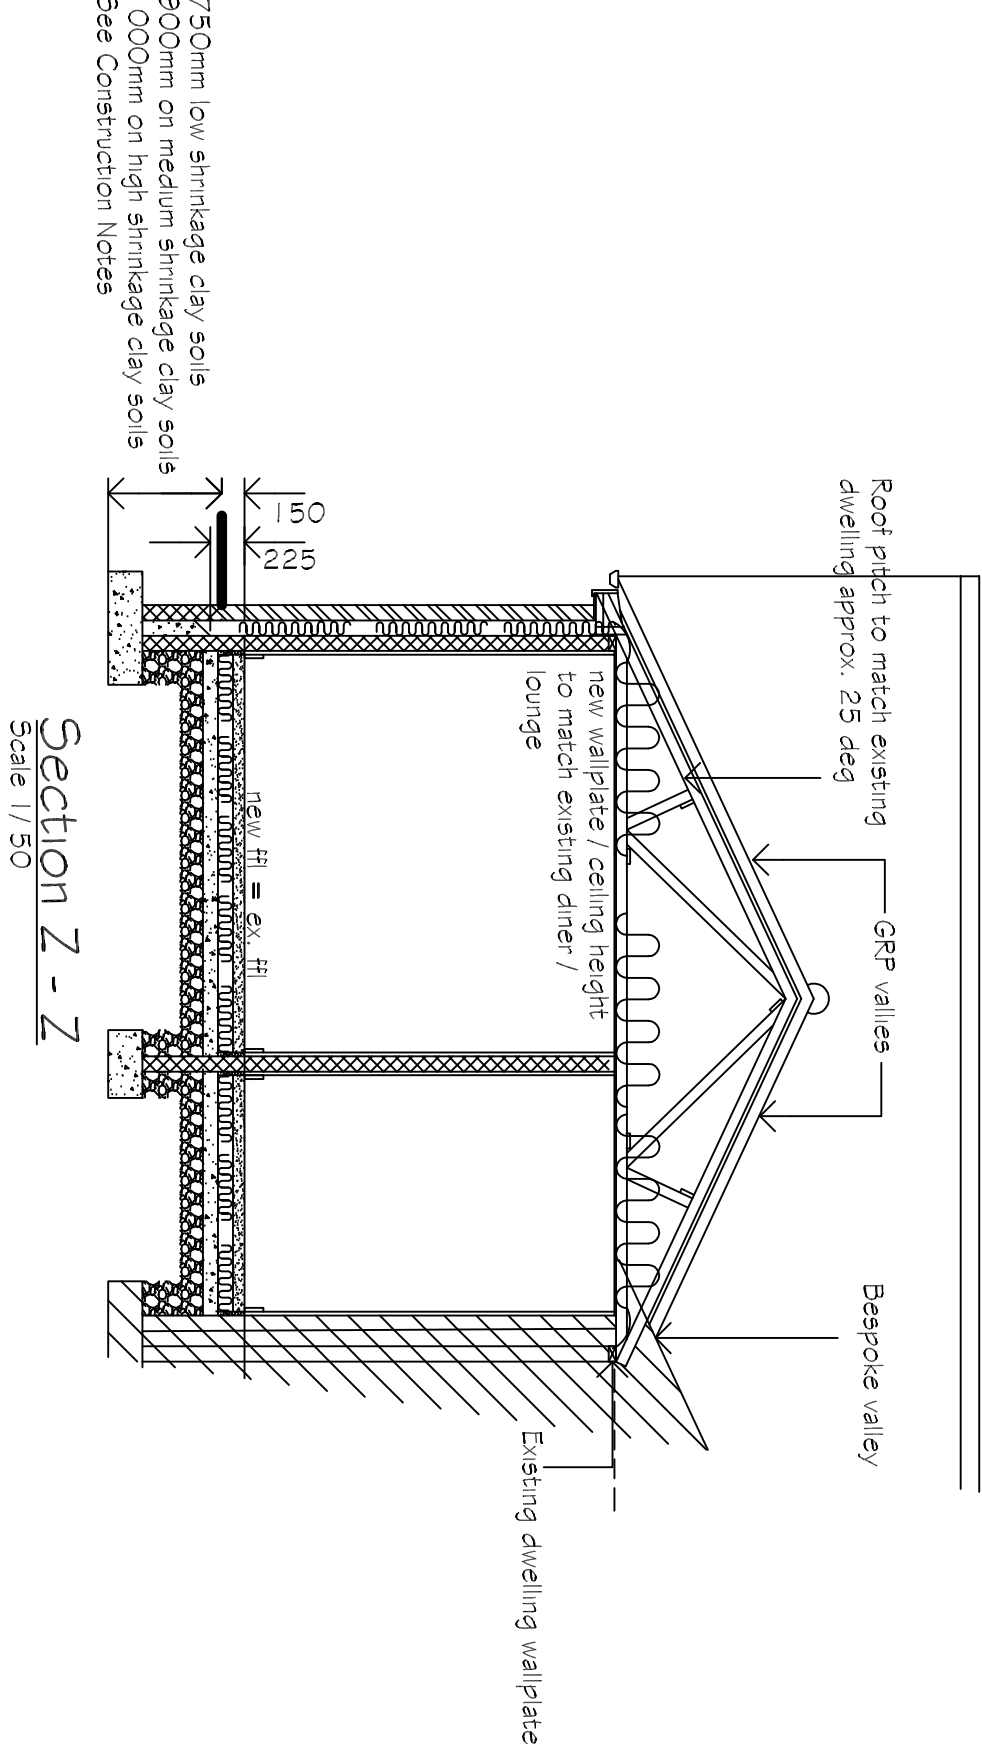
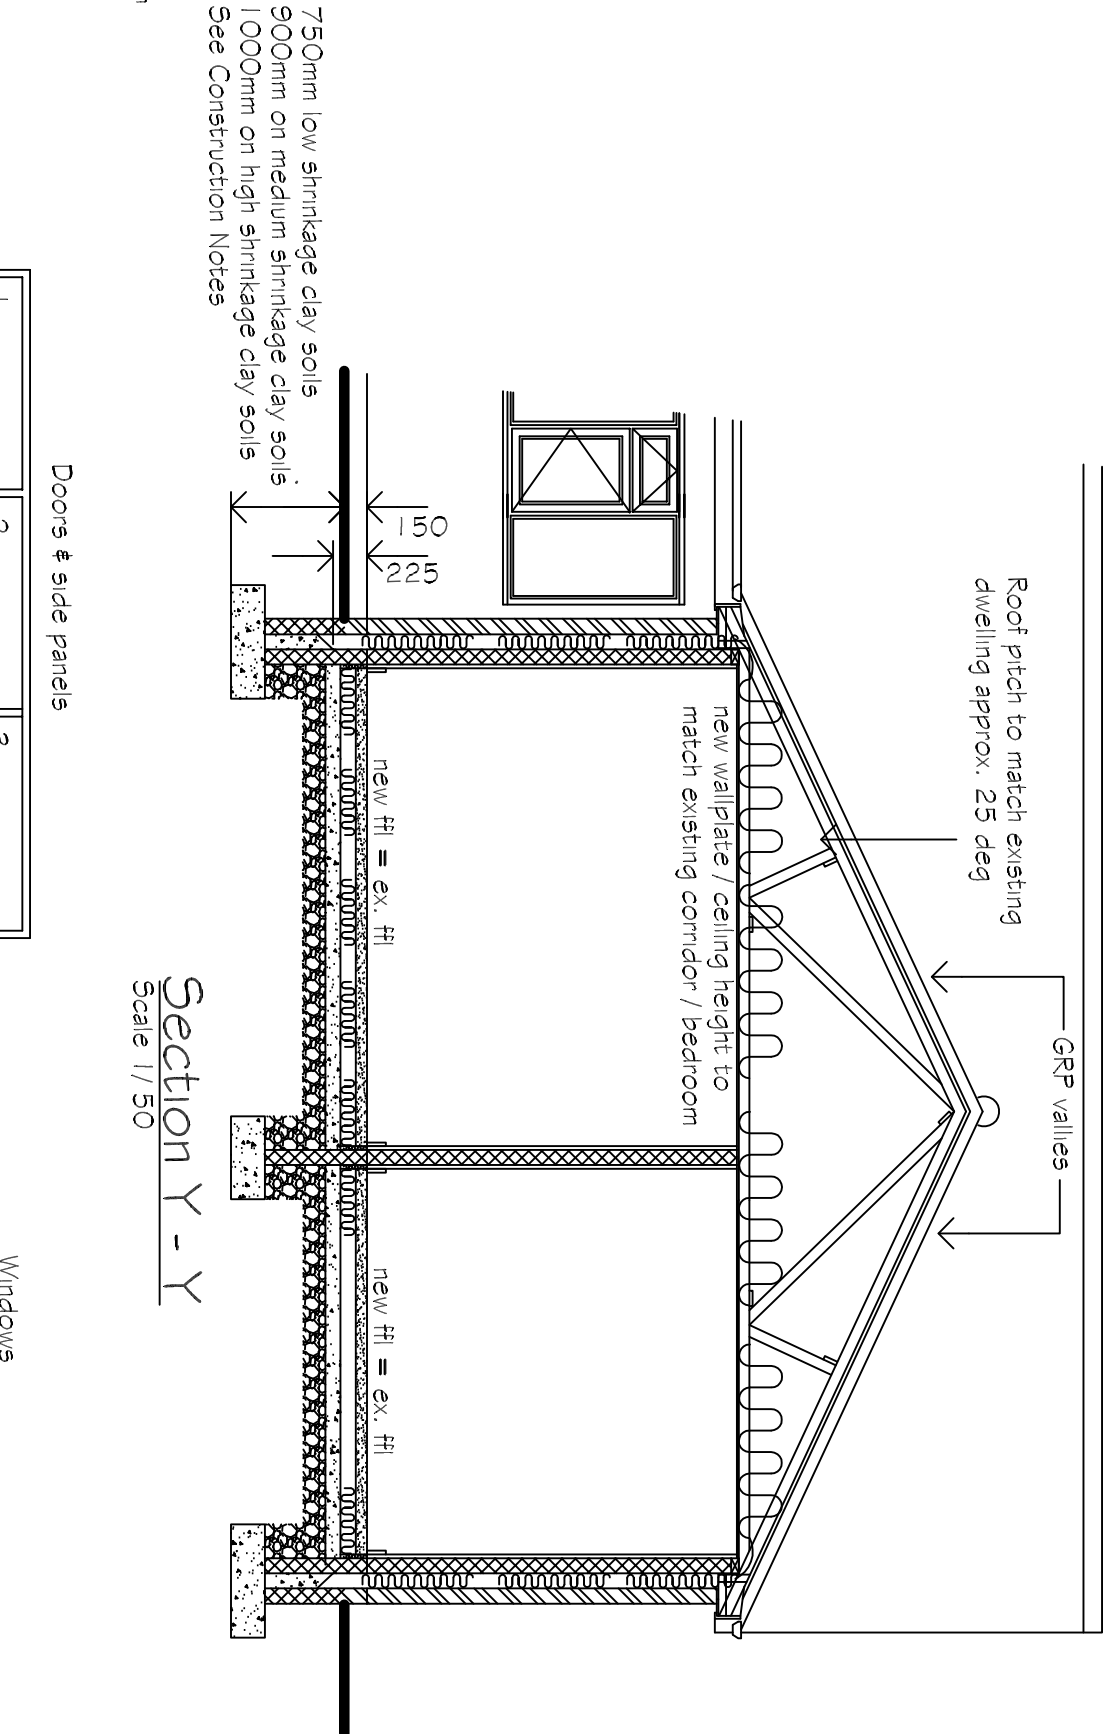


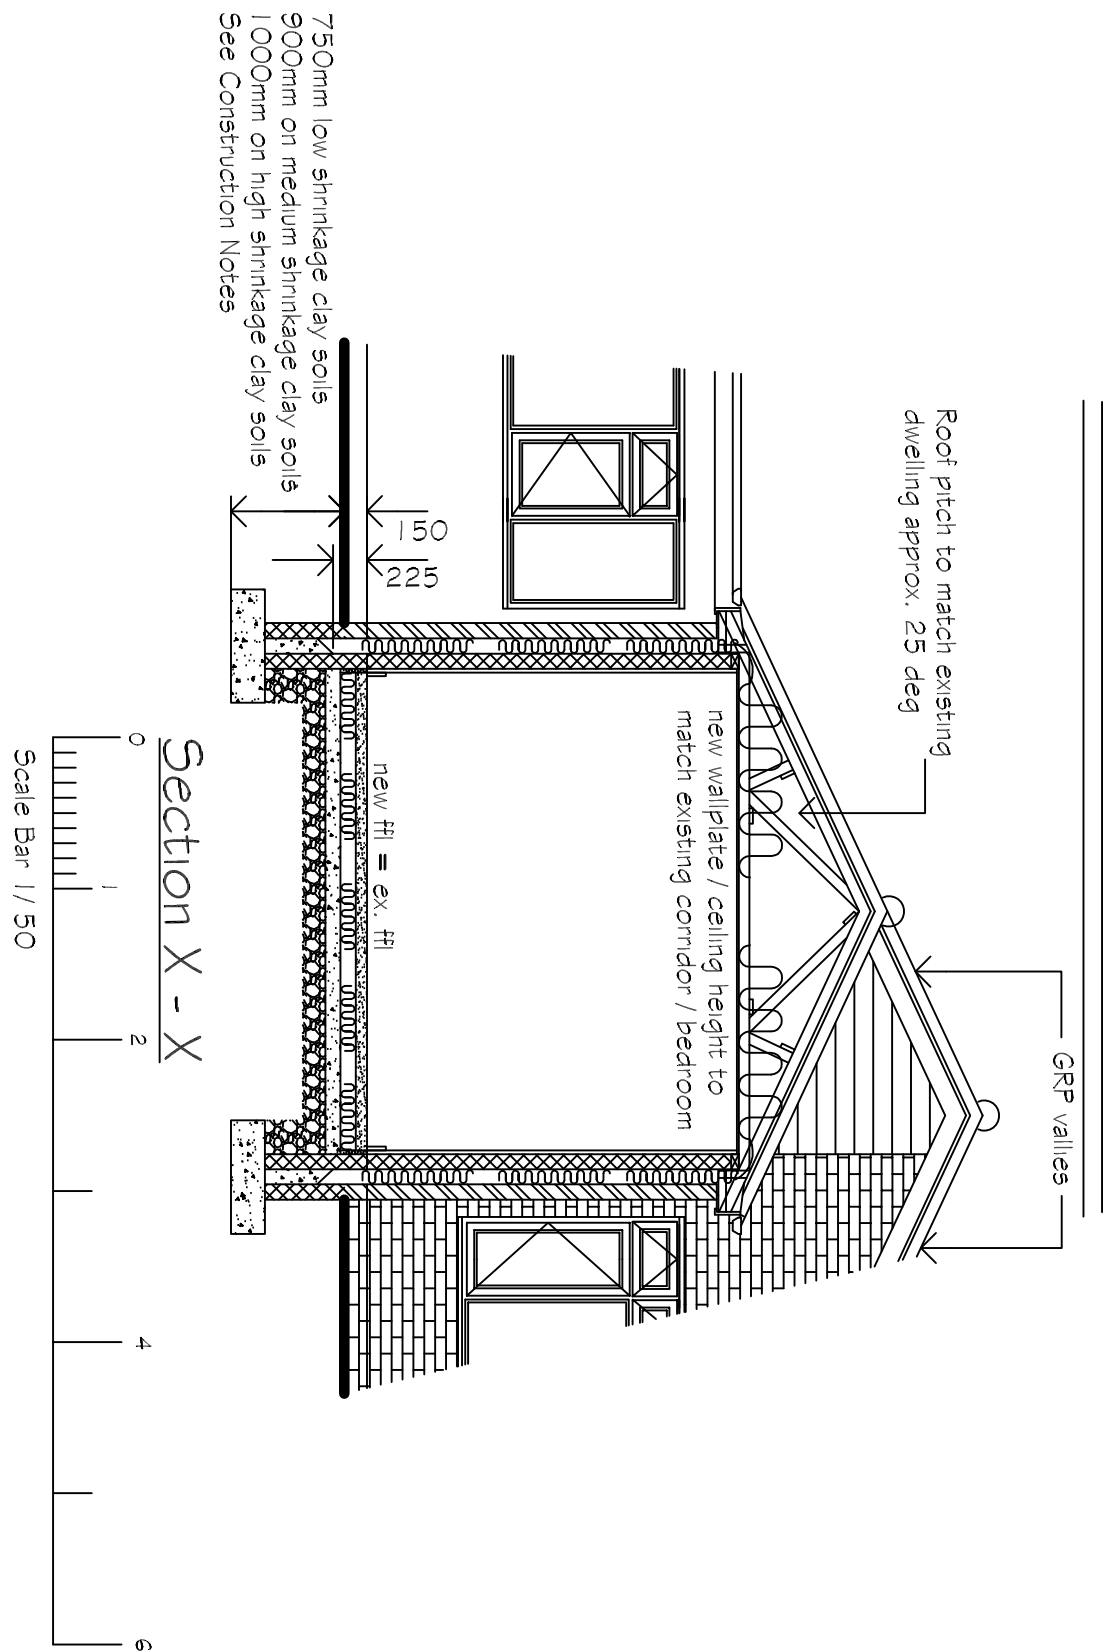


Floor Insulation above ground floor support slabs

The above floor construction also applies if a water underfloor heating system is to be used i.e. pipework secured to insulation within floor screed. Should an electrical underfloor heating system be used the above floor construction must be confirmed with the insulation manufacturer.

REVISIONS		BY	DATE
DRAWN	MJW		3/5/23
SCALE	1 / 50	CHECKED	
CLIENT	Mr. & Mrs. S. Baxendale 50 Seas End Road Surfleet Spalding Lincs PE11 4DQ		
PROJECT	Proposed single storey front & rear extensions and internal alterations to existing dwelling		

DETAILS

Sections through & enlarged details

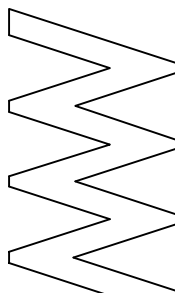

Malcolm Watson
Architectural - Detailing Services
Residential - Commercial - Industrial - Agricultural
Planning & Building Regulations submissions



LABC
LABC
LABC