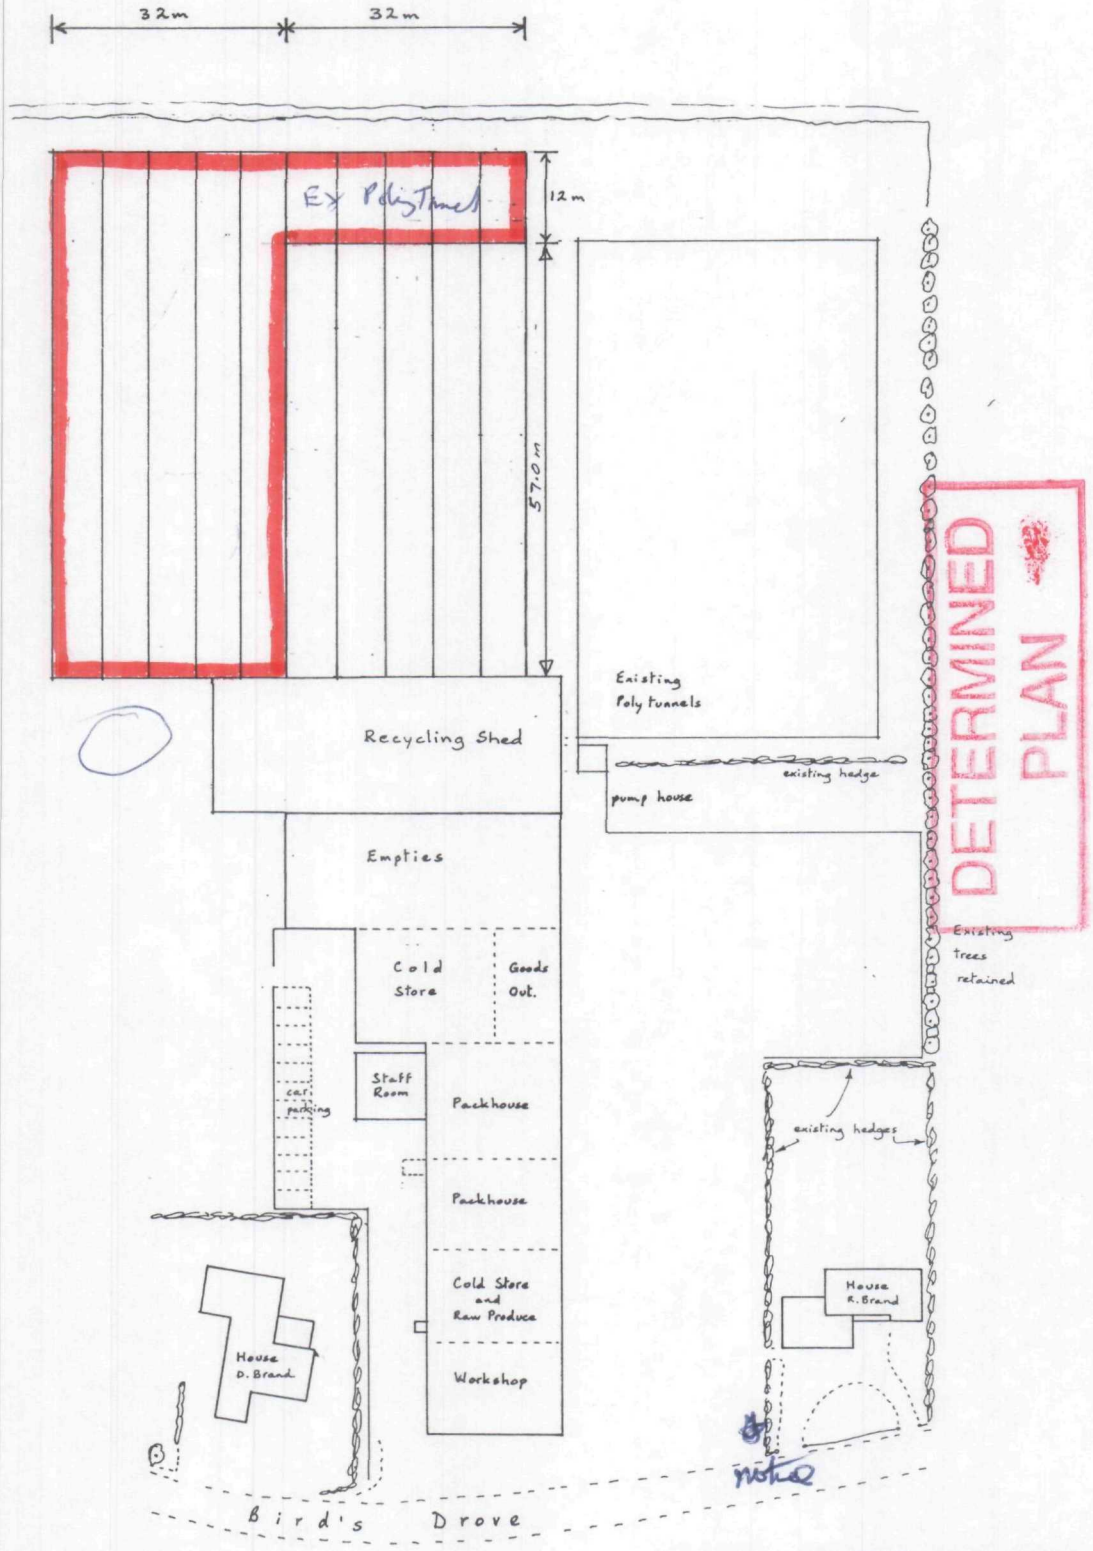


DETERMINED PLAN

Hedge + Trees Ex

SHDC
Planning & Development
13 MAY 2003
Ref 603/03

Site Layout


scale 1:1000
O.S. map ref. TF 2319

D.E. Brand and Sons,
Birds Drove, SURFLEET,
Spalding, Lincs.


Building Design and Plans
Alwyn Roffe,
1, Green Lane,
SPALDING, Lincs. PE11 2YB
Tel: 01775 – 723 680

D. E. Brand & Sons


Proposed Greenhouses.
Scale 1:200

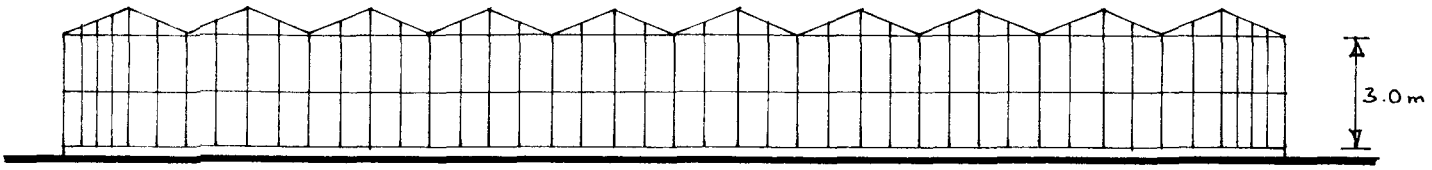

End Elevation.

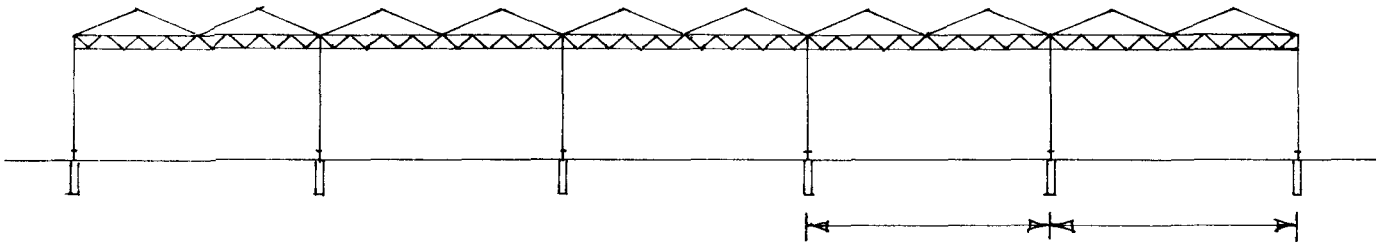

Section.

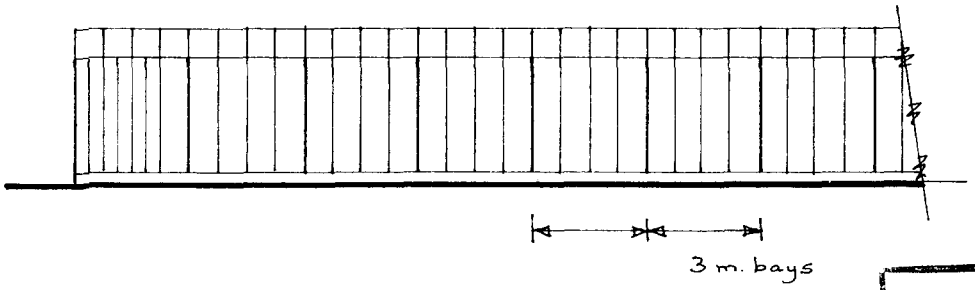

Side Elevation.

SHDC
Planning
603/03

BUILDING DESIGN and PLANS

ALWYN ROFFE,
1, Green Lane,
SPALDING, Lincs. PE11 2YB
tel : 01775 - 723 680