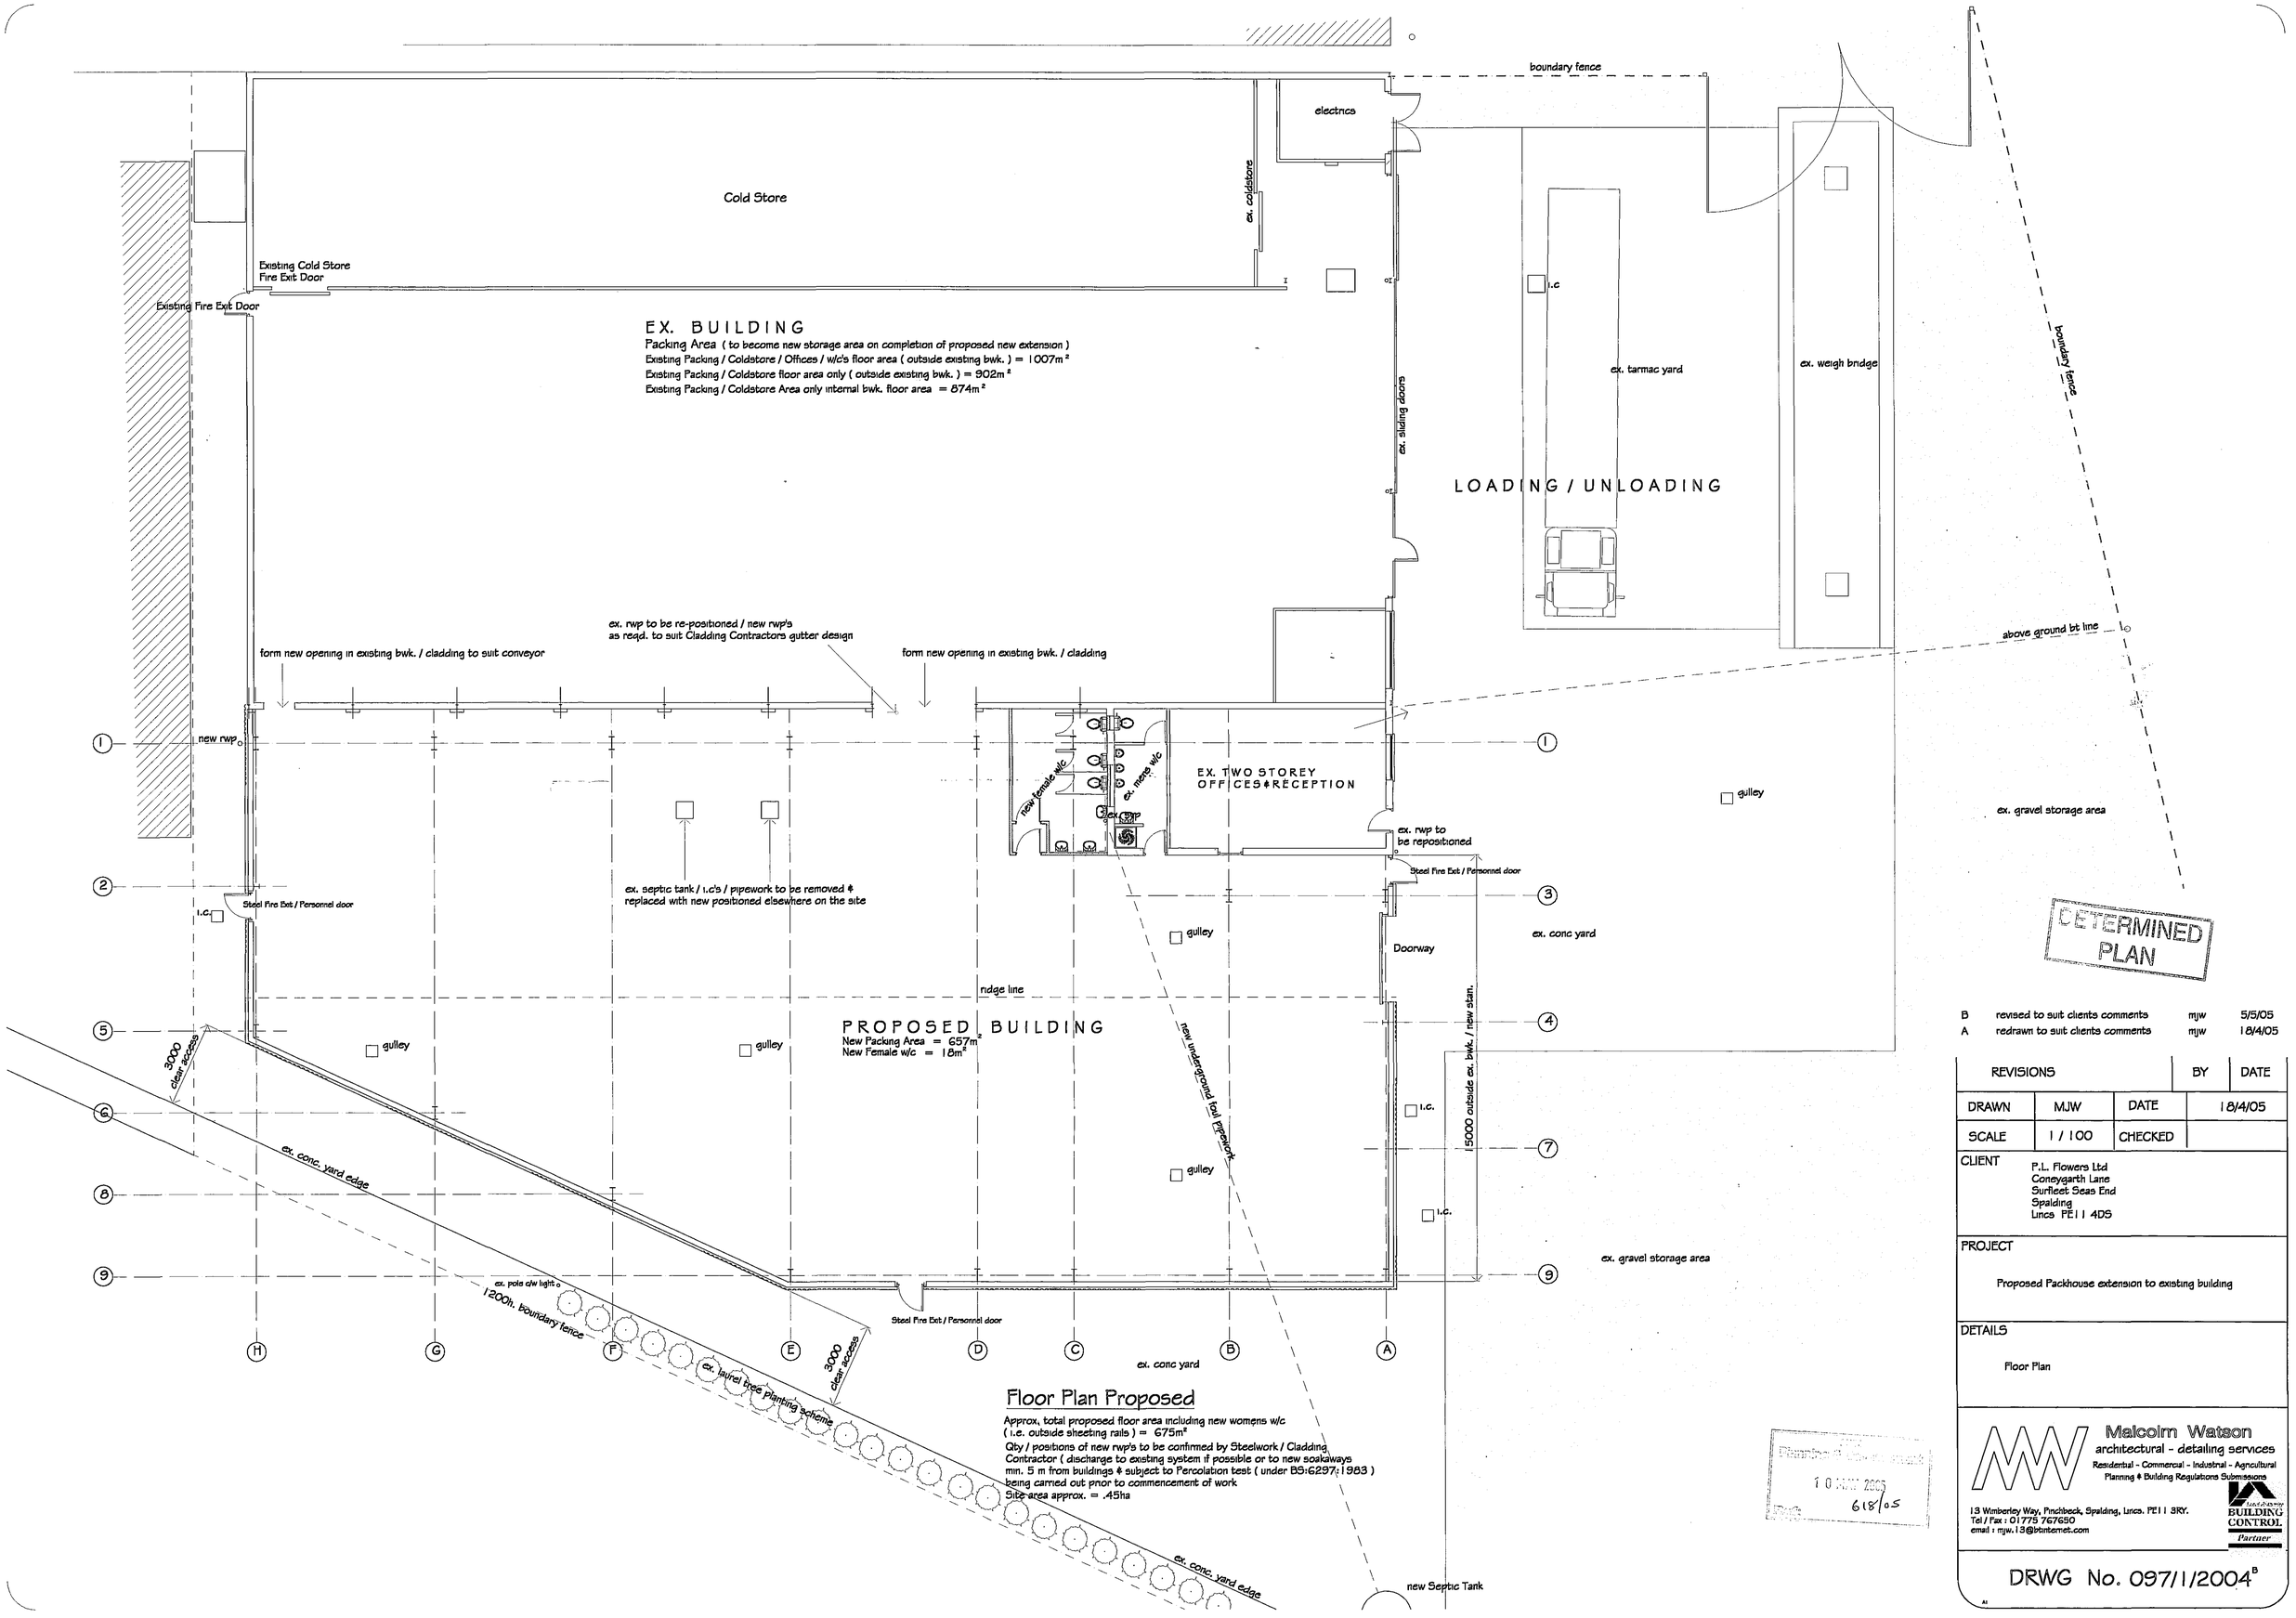


DETERMINED PLAN

B	revised to suit clients comments	mjw	5/5/05
A	redrawn to suit clients comments	mjw	18/4/05

REVISIONS		BY	DATE
DRAWN	MJW	DATE	18/4/05
SCALE	1 / 100	CHECKED	

CLIENT
P.L. Flowers Ltd
Coneygarth Lane
Surfleet Seas End
Spalding
Lincs PE11 4DS

PROJECT
Proposed Packhouse extension to existing building

DETAILS
Floor Plan

Malcolm Watson
architectural - detailing services
Residential - Commercial - Industrial - Agricultural
Planning & Building Regulations Submissions
13 Wimberley Way, Pinchbeck, Spalding, Lincs. PE11 3RY.
Tel / Fax : 01775 767650
email : mjw.13@btinternet.com

Lincolnshire BUILDING CONTROL Partner

DRWG No. 097/1/2004[B]

A1