

THIS DRAWING IS NOT TO BE USED FOR CONSTRUCTION.
DO NOT SCALE FROM THIS DRAWING

REV DATE NOTES

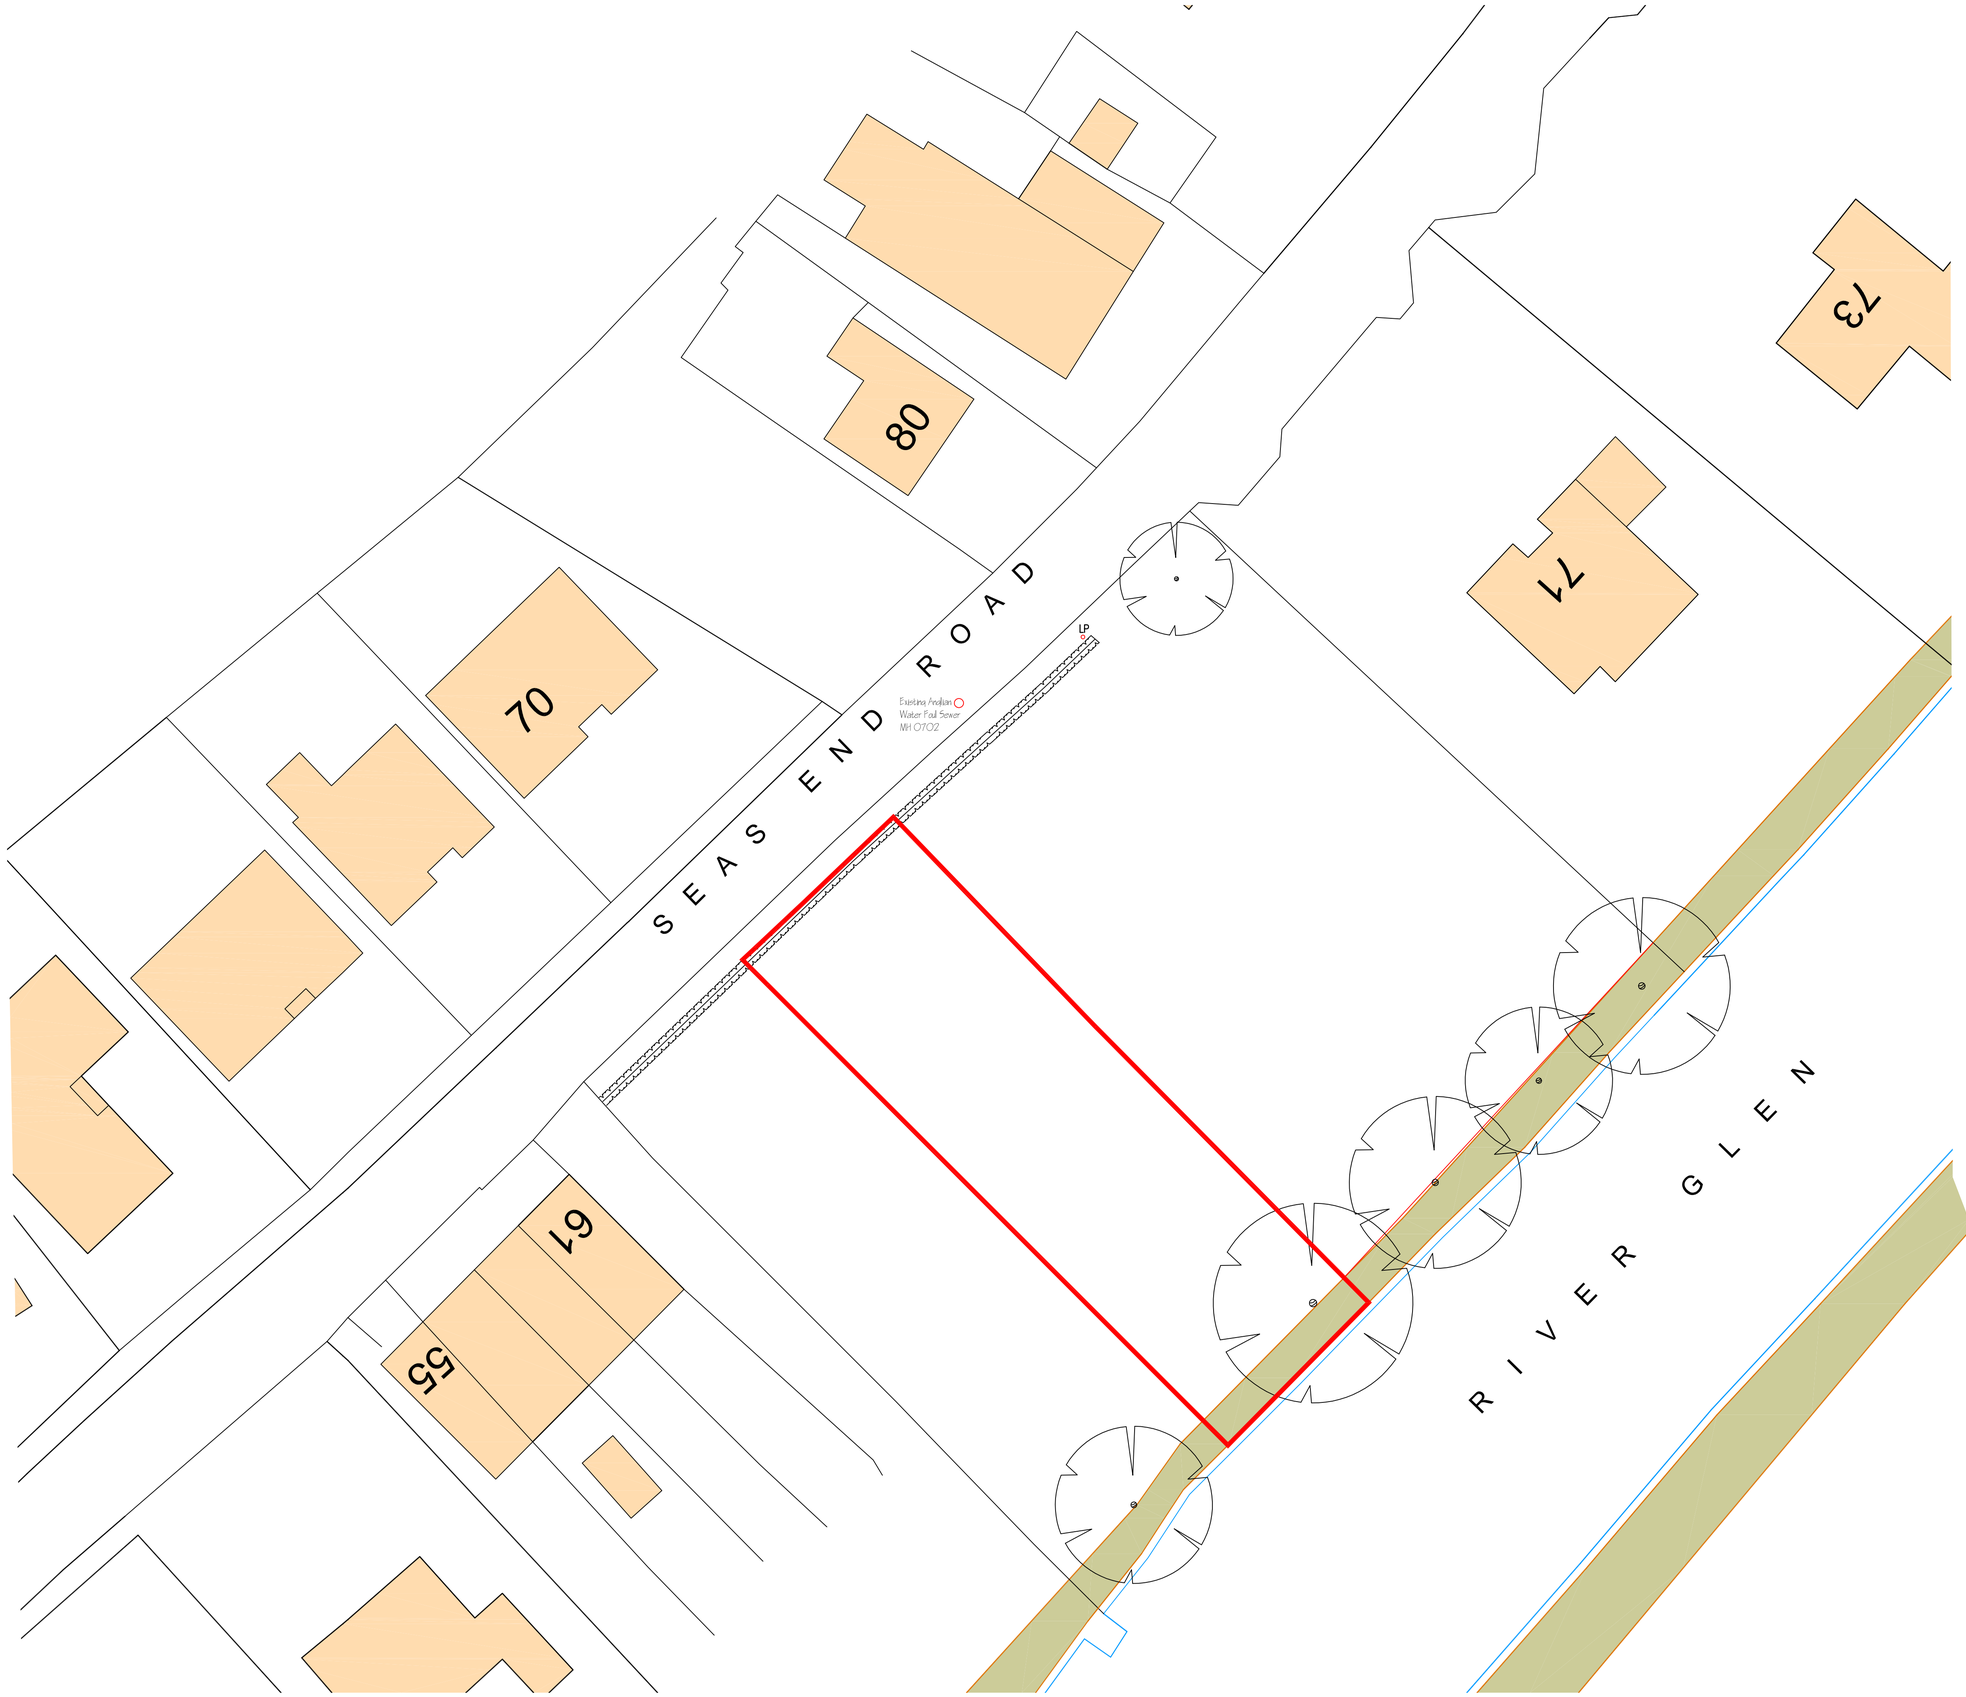

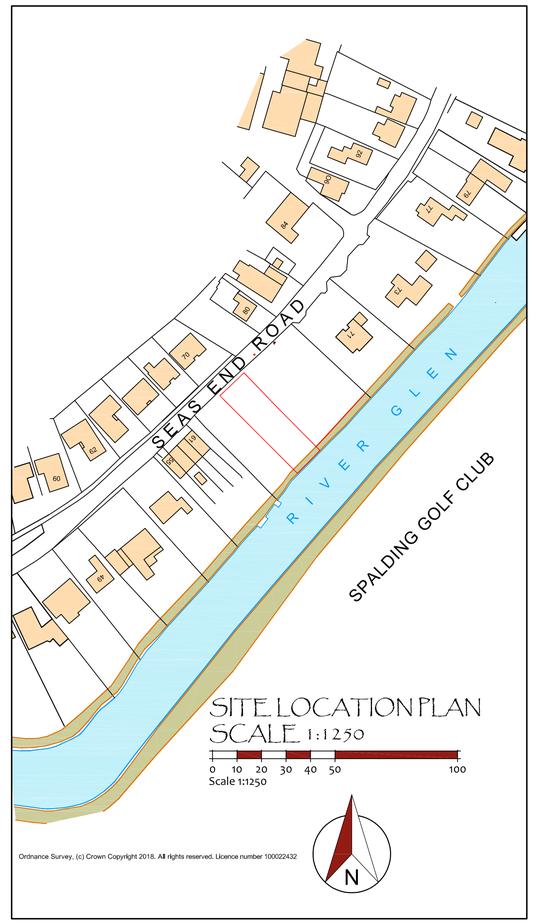

0 1 2 3 4 5 10 20
Scale 1:200

ASHGROVE ASSOCIATES
Architectural Consultants

ASHGROVE LODGE, AUSTENDYKE ROAD
WESTON HILLS, LINCOLNSHIRE
PE12 6BZ ~ T.07852 227448

Project
PROPOSED DWELLING
BETWEEN
61-71 SEAS END ROAD
SURFLEET
LINCOLNSHIRE

Client
Mr & Mrs SEYMOUR
25 INDEPENDENCE DRIVE
PINCHBECK
SPALDING
PE11 3TR

Title
SITE LOCATION PLAN &
EXISTING SITE LAYOUT

Drawing No.
AA-18-003/00

Scale
1:200 & 1:1250 @ A1

Date
APRIL 18

Revision