
THIS DRAWING IS NOT TO BE USED FOR CONSTRUCTION.
DO NOT SCALE FROM THIS DRAWING


REV DATE NOTES




Two Dwellings Under Seperate Application

Street Elevation to Seas End Road

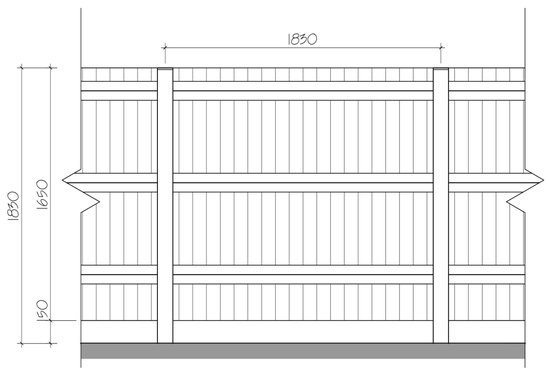


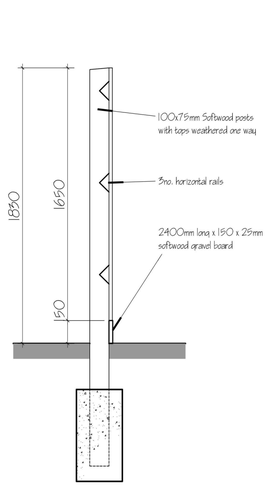

Typical Elevation & Section of
Featherboard fencing
Boundary Type A (Scale 1:20)

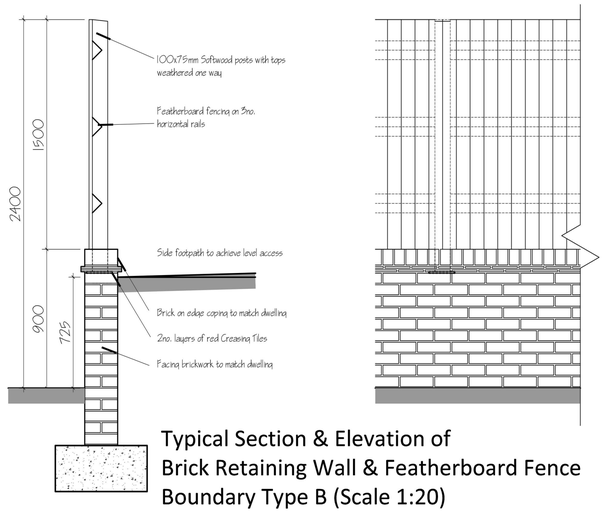

Typical Section & Elevation of
Brick Retaining Wall & Featherboard Fence
Boundary Type B (Scale 1:20)

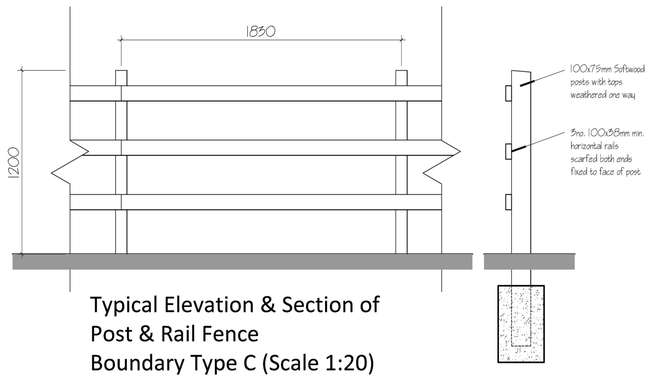

Typical Elevation & Section of
Post & Rail Fence
Boundary Type C (Scale 1:20)

0 0.1 0.5 1m
Scale 1:20

0 1 2 5 10
Scale 1:100

ASHGROVE ASSOCIATES
Architectural Consultants

ASHGROVE LODGE, AUSTENDYKE ROAD
WESTON HILLS, LINCOLNSHIRE
PE12 6BZ ~ T.07852 227448

Project
PROPOSED DWELLING
BETWEEN
61-71 SEAS END ROAD
SURFLEET
LINCOLNSHIRE

Client
Mr & Mrs SEYMOUR
25 INDEPENDENCE DRIVE
PINCHBECK
SPALDING
PE11 3TR

Title
PROPOSED STREET SCENE & FENCE TYPES

Drawing No.
AA-18-003/03

Scale
1:100@A1 & 1:20@A1

Date
APRIL 18

Revision