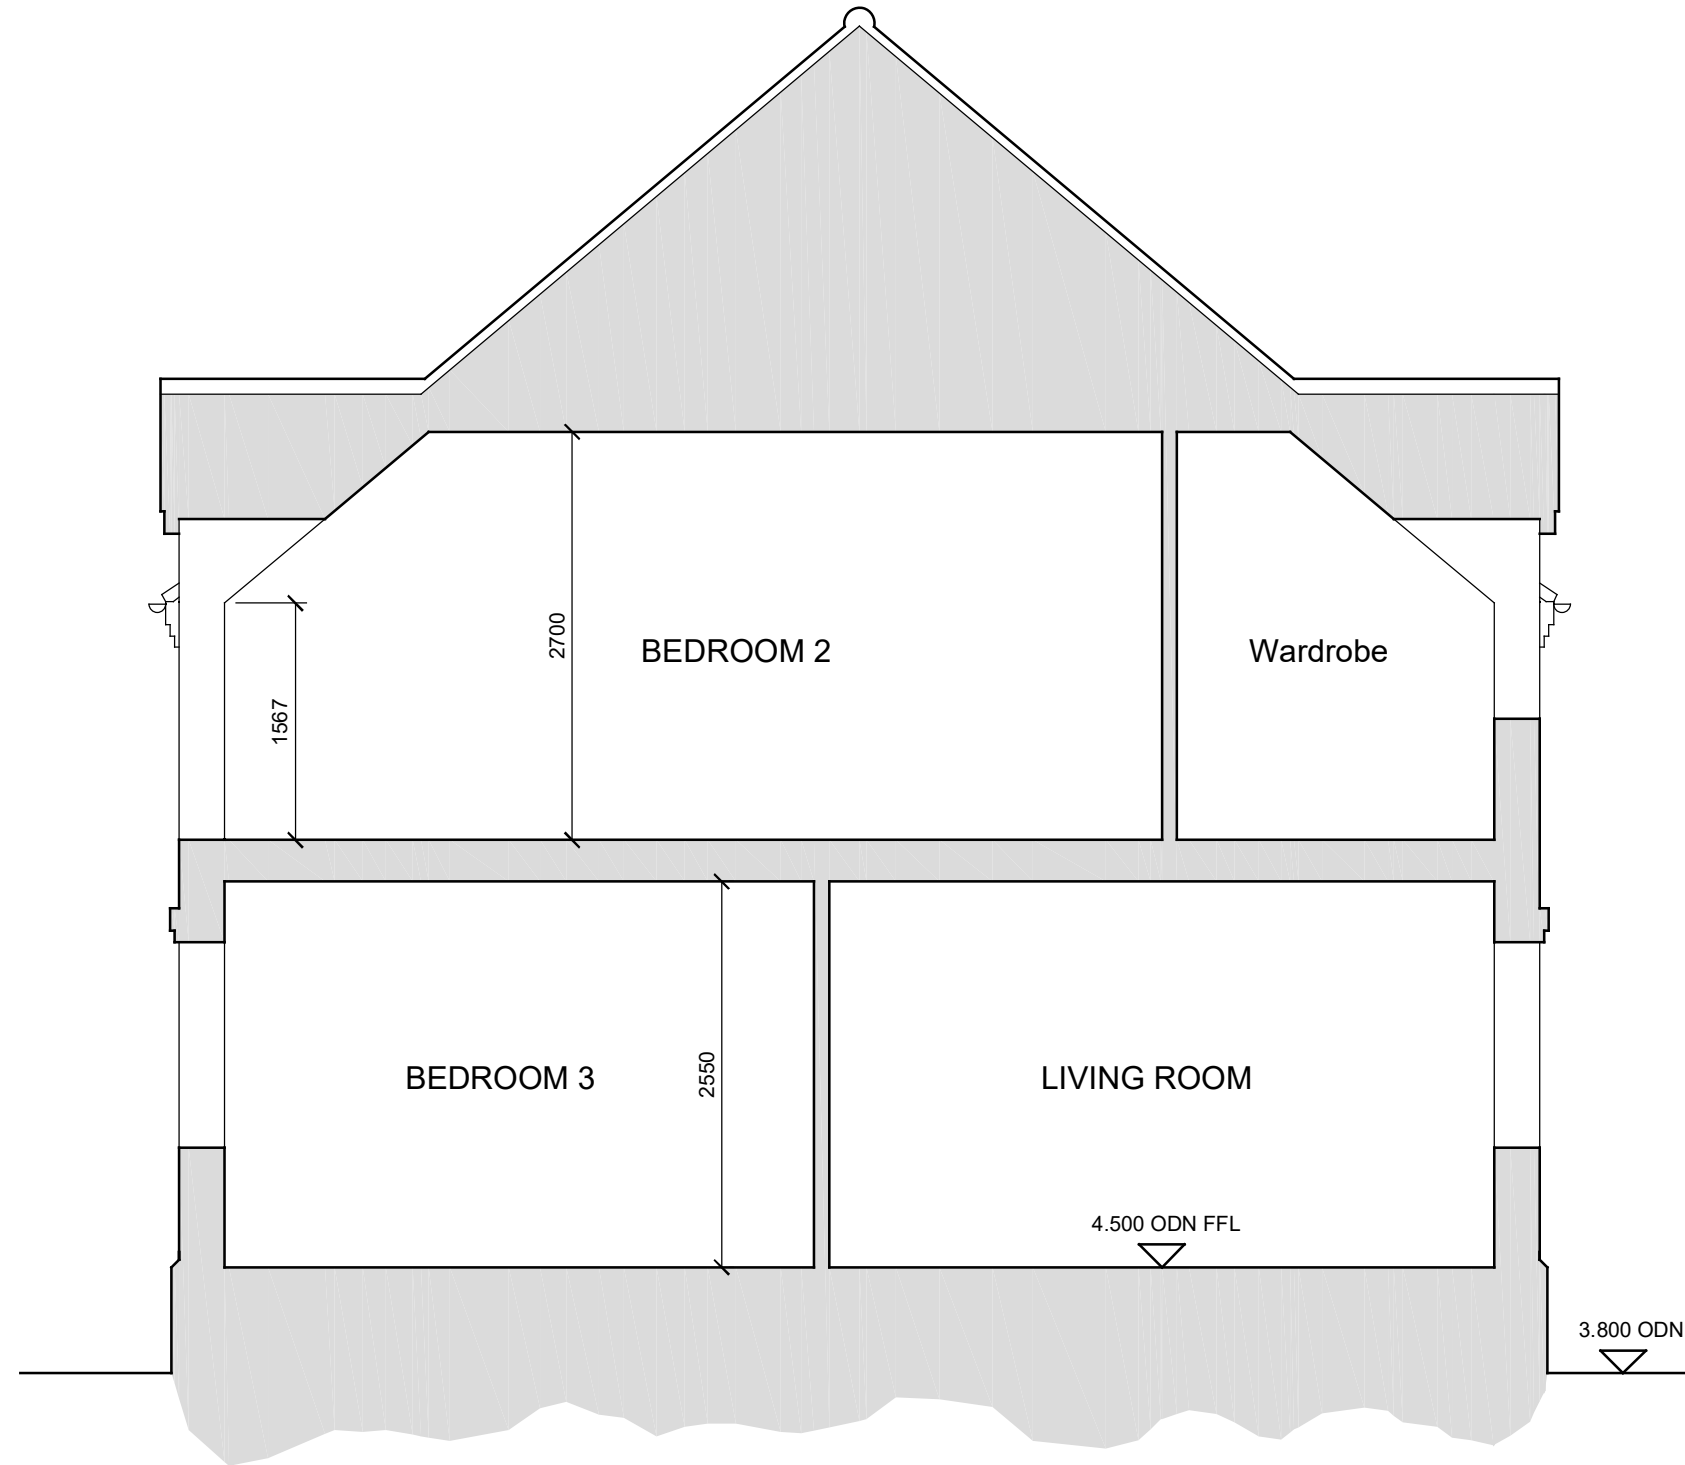


Chris Lilley Architectural Services chrislilley85@yahoo.co.uk Tel 07738 302711			
Project:	New Dwelling	Date:	July 2020
Address:	Stockhouse Lane, Surfleet, Spalding	Scale:	1:50 on A3
Client:	Mrs T Brand	Job No:	20073
Drawing Title:	Proposed Section	Dwg No:	08