



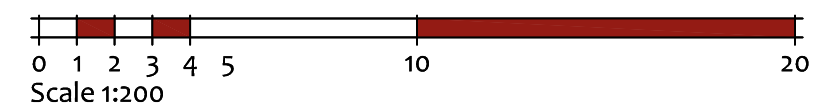

THIS DRAWING IS NOT TO BE USED FOR CONSTRUCTION.
DO NOT SCALE FROM THIS DRAWING

REV DATE NOTES

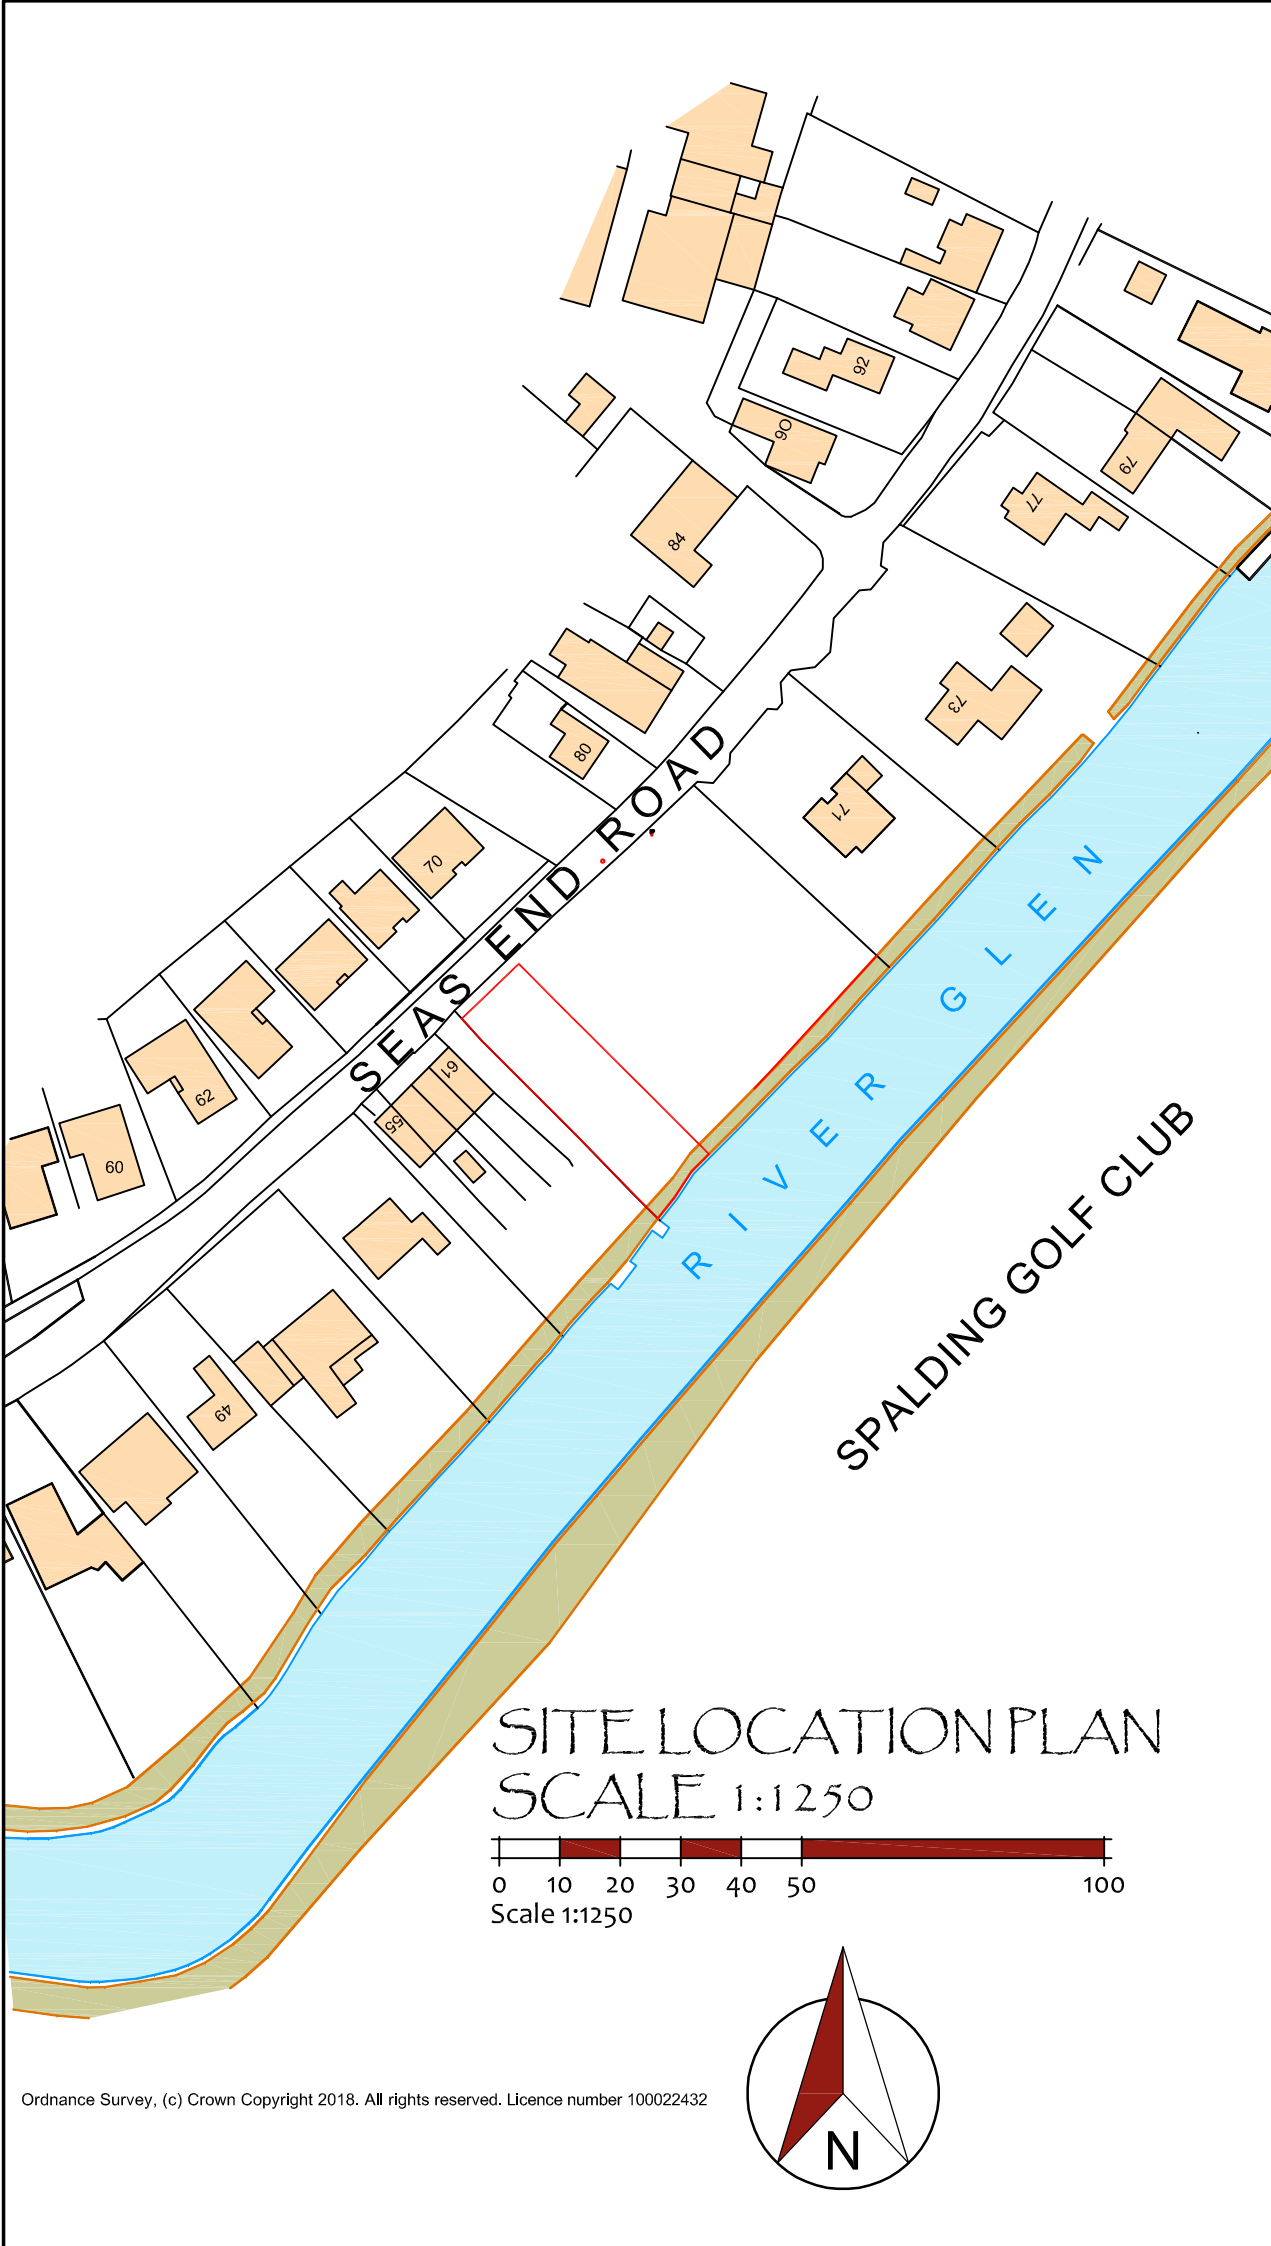

Architectural Consultants

ASHGROVE LODGE, AUSTENDYKE ROAD
WESTON HILLS, LINCOLNSHIRE
PE12 6BZ ~ T.07852 227448

Project PROPOSED DWELLING BETWEEN 61-71 SEAS END ROAD SURFLEET LINCOLNSHIRE	Client Mr M YOULD HOMELEA DOZENS BANK PODE HOLE LINCOLNSHIRE PE11 3NA
--	---

Title
SITE LOCATION PLAN &
EXISTING SITE LAYOUT

Drawing No.
AA-18-009/00

Scale 1:200 & 1:1250 @ A1	Date APRIL 18	Revision
------------------------------	------------------	----------