





Proposed Under Seperate Application
Street Elevation to Seas End Road

Proposed Under Seperate Application


Proposed Under Seperate Application

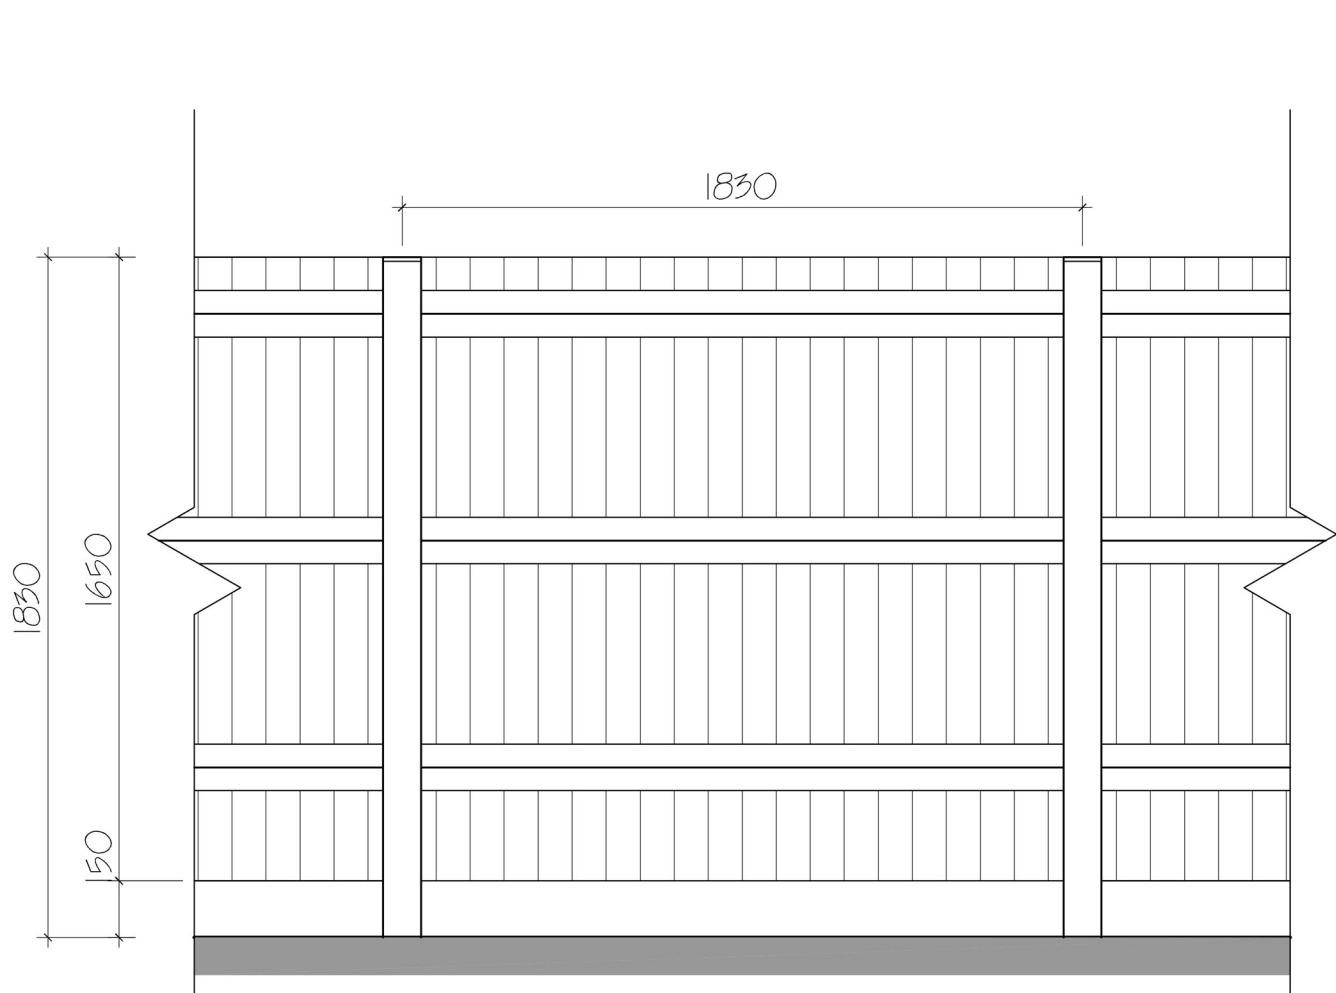



Typical Elevation & Section of
Featherboard fencing
Boundary Type A (Scale 1:20)

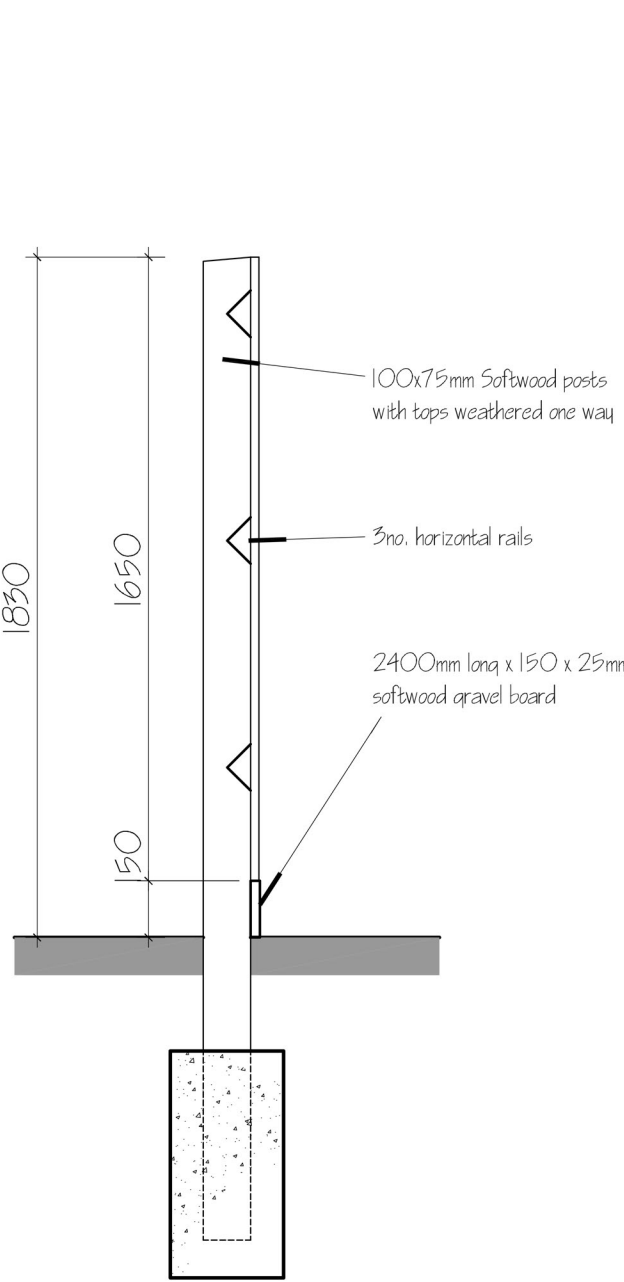

Typical Section & Elevation of
Brick Retaining Wall & Featherboard Fence
Boundary Type B (Scale 1:20)

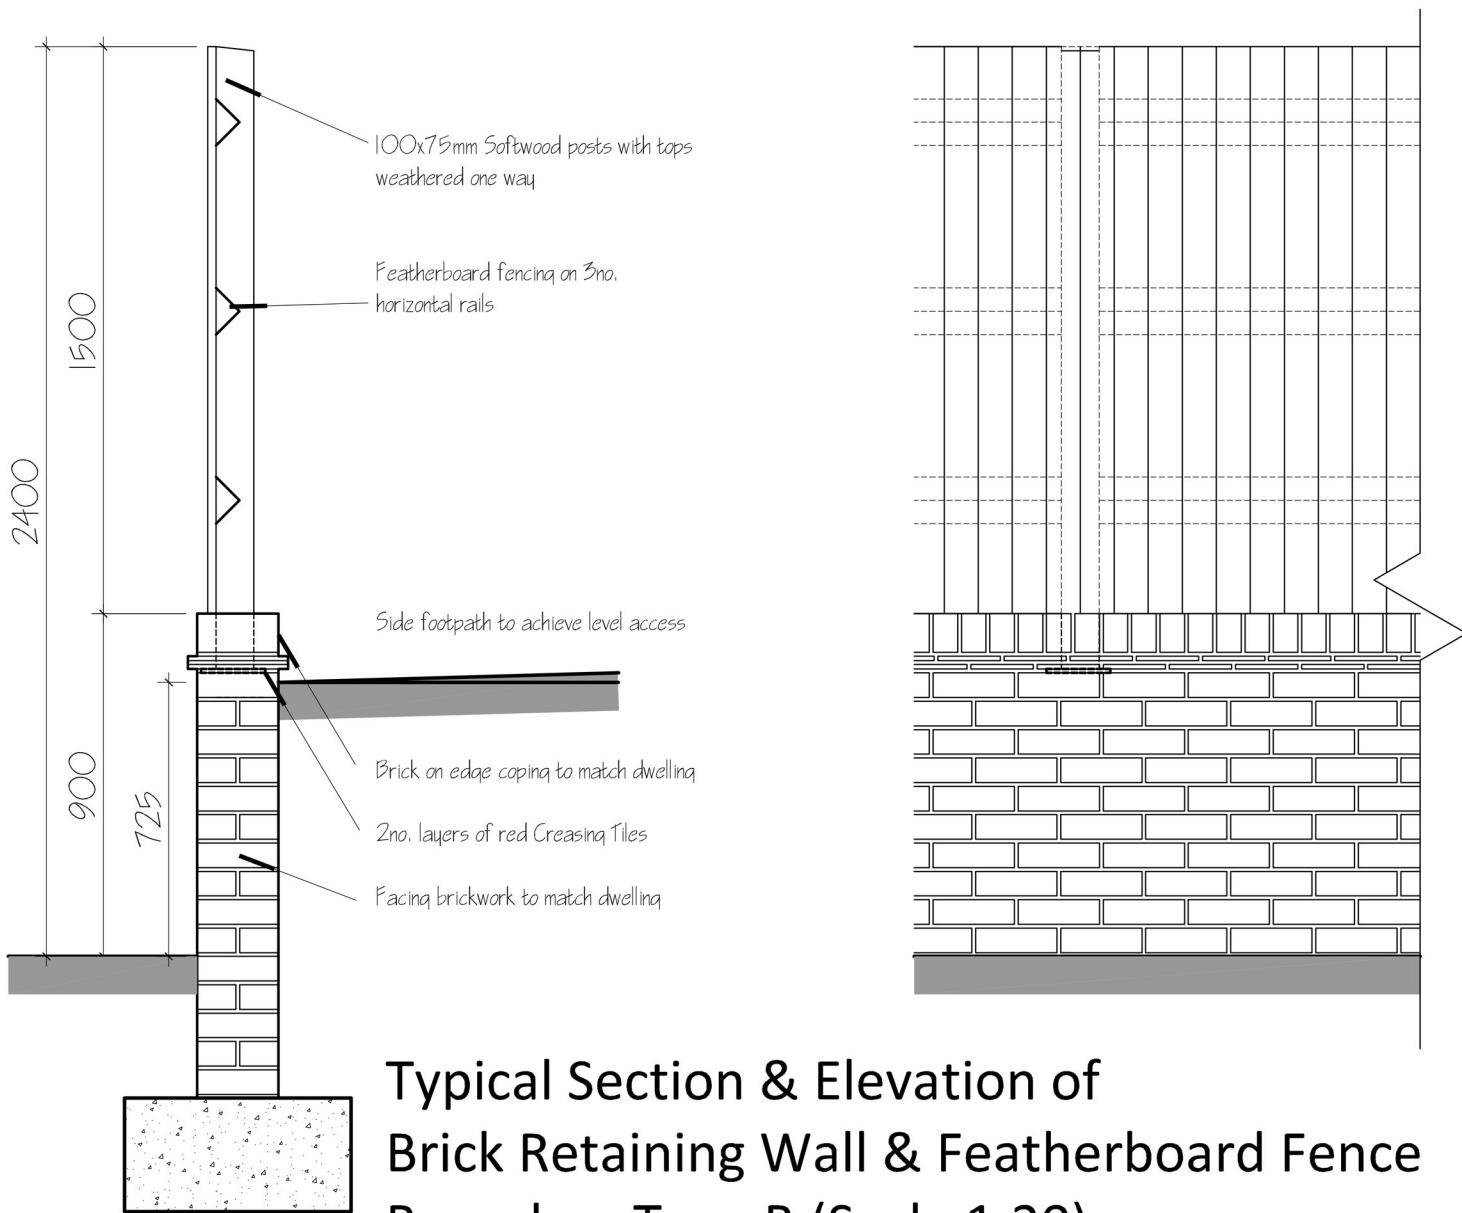

Typical Elevation & Section of
Post & Rail Fence
Boundary Type C (Scale 1:20)

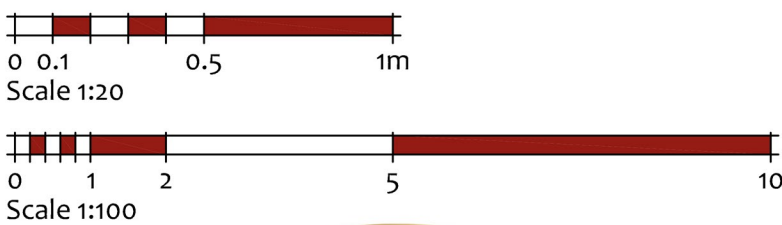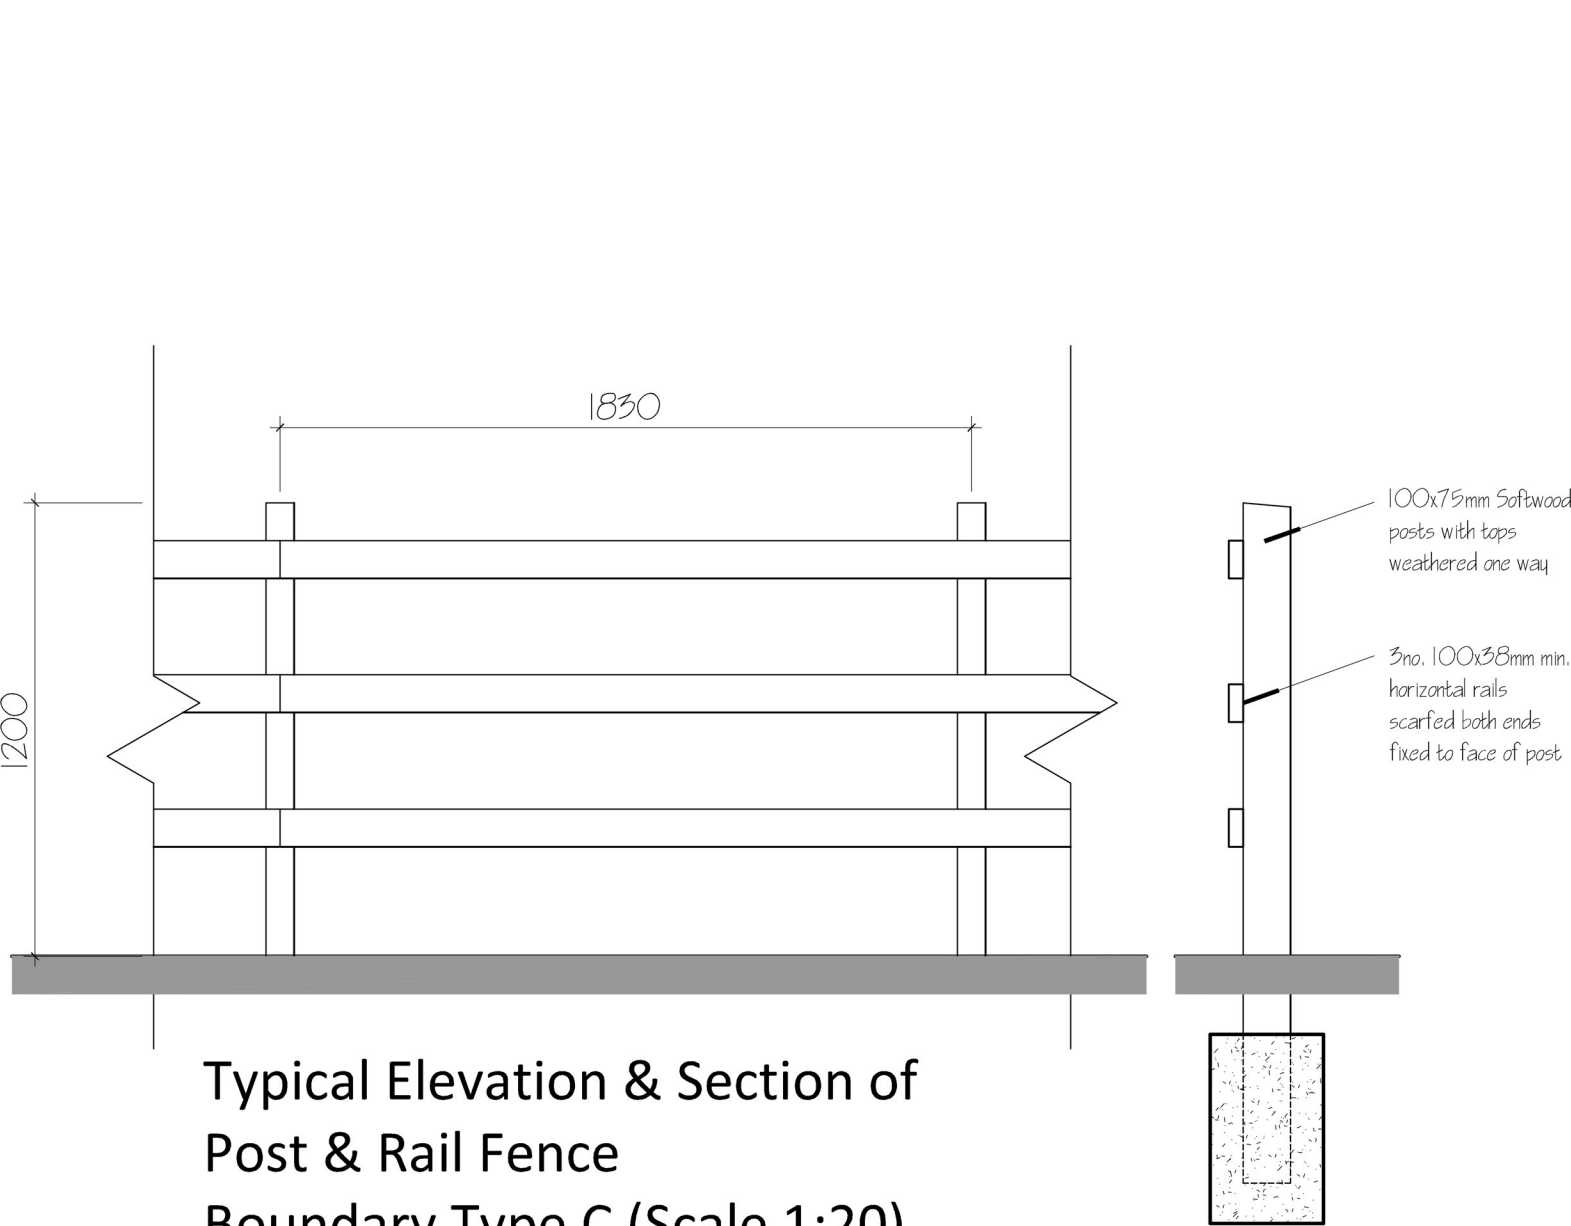

Architectural Consultants

ASHGROVE LODGE, WESTON HILLS, PE12 6BZ ~ AUSTENDYKE ROAD, LINCOLNSHIRE, T. 07852 227448

Project: PROPOSED DWELLING BETWEEN 61-71 SEAS END ROAD SURFLEET LINCOLNSHIRE
Client: Mr M YOULD HOMELEA DOZENS BANK PODE HOLE LINCOLNSHIRE PE11 3NA

Title: PROPOSED STREET SCENE & FENCE TYPES PLOT 4

Drawing No.: AA-18-009/03

Scale: 1:100@A1 & 1:20@A1	Date: JUNE 18	Revision:
---------------------------	---------------	-----------