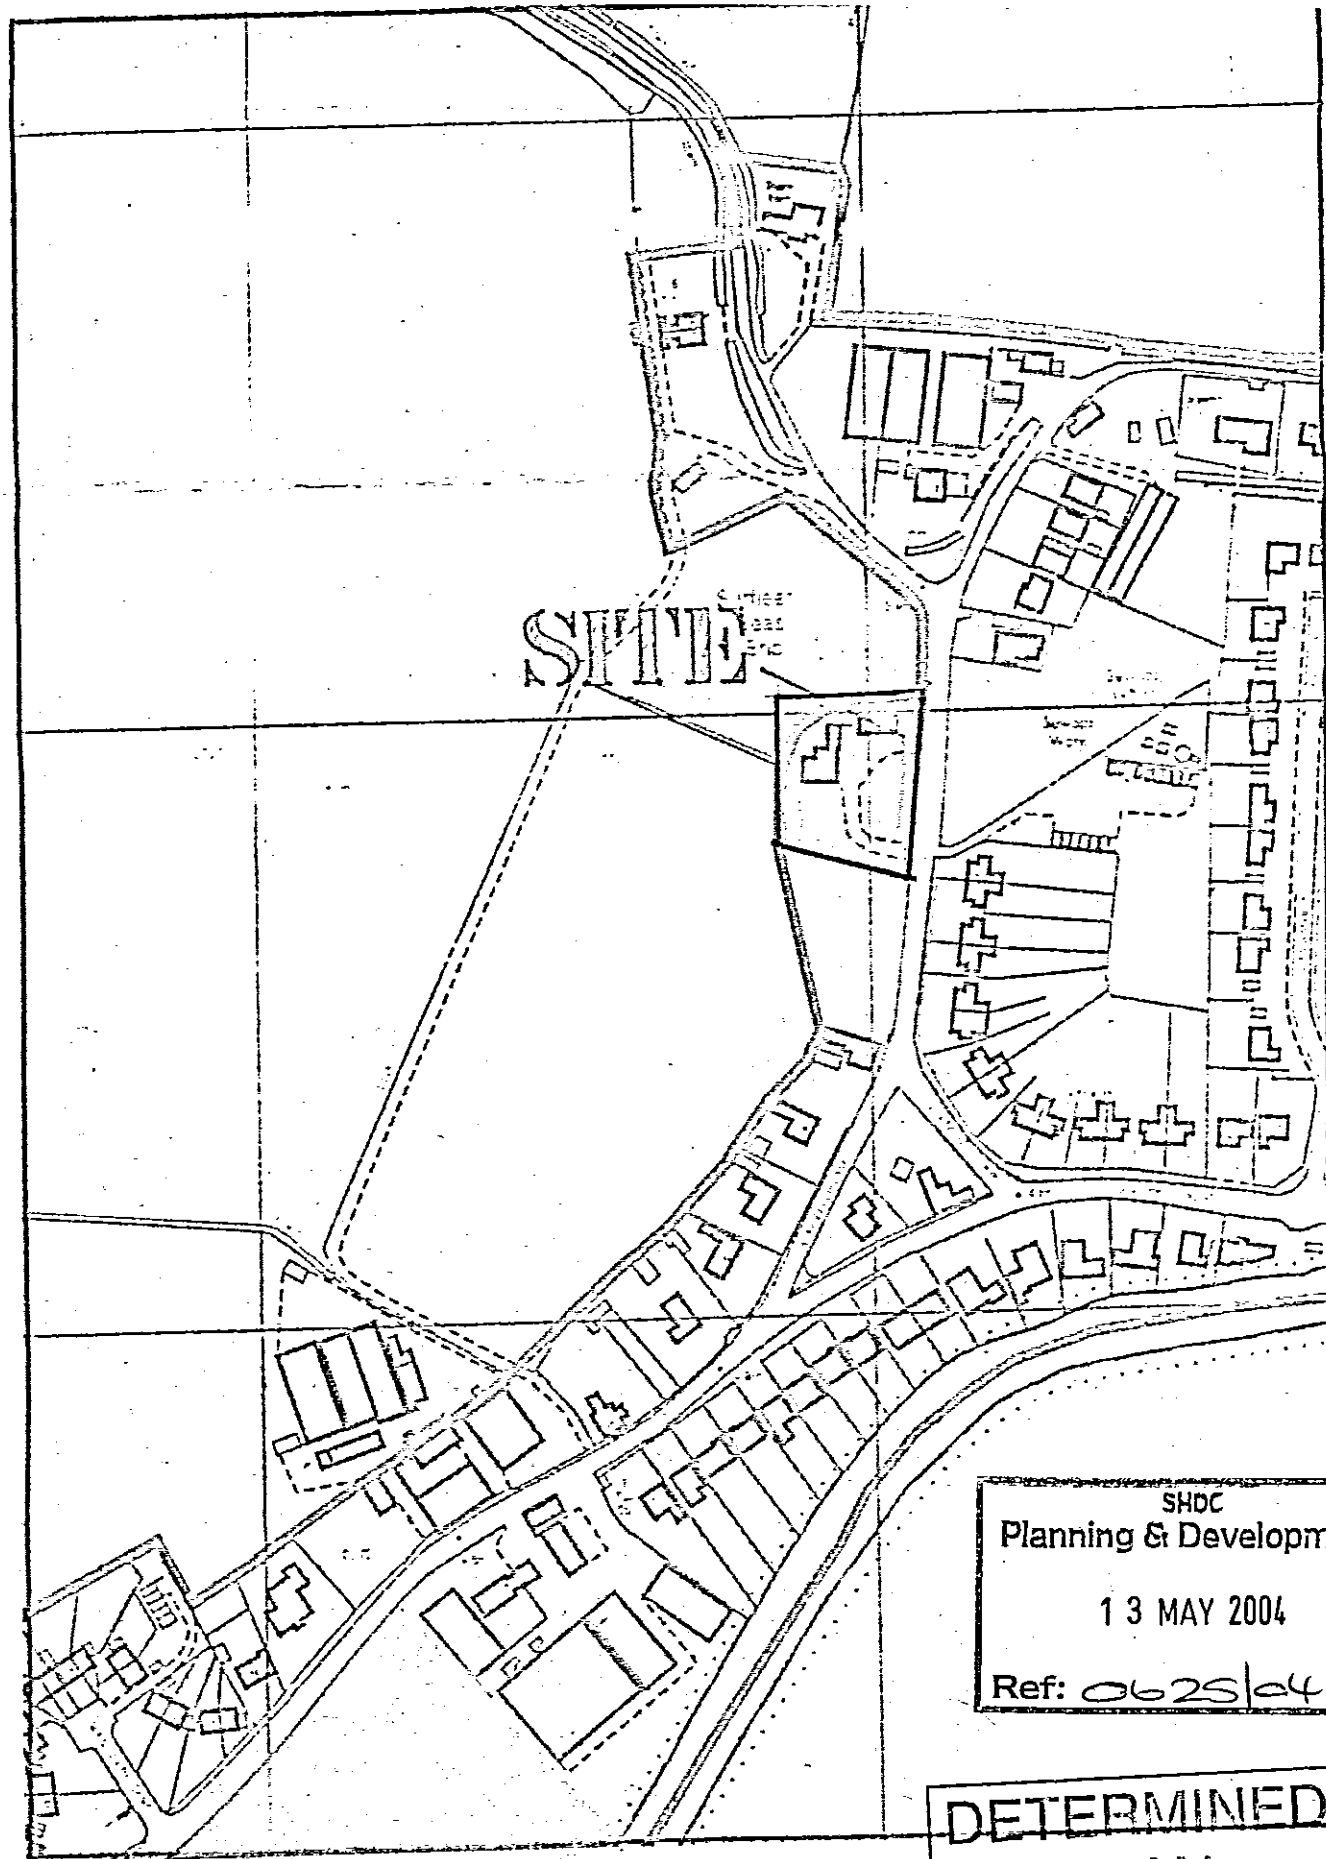



SHDC
Planning & Development
13 MAY 2004
Ref: 0625/04

DETERMINED
PLAN

LOCATION PLAN

1/2500