
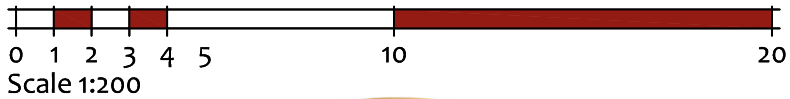


THIS DRAWING IS NOT TO BE USED FOR CONSTRUCTION.
DO NOT SCALE FROM THIS DRAWING

REV DATE NOTES

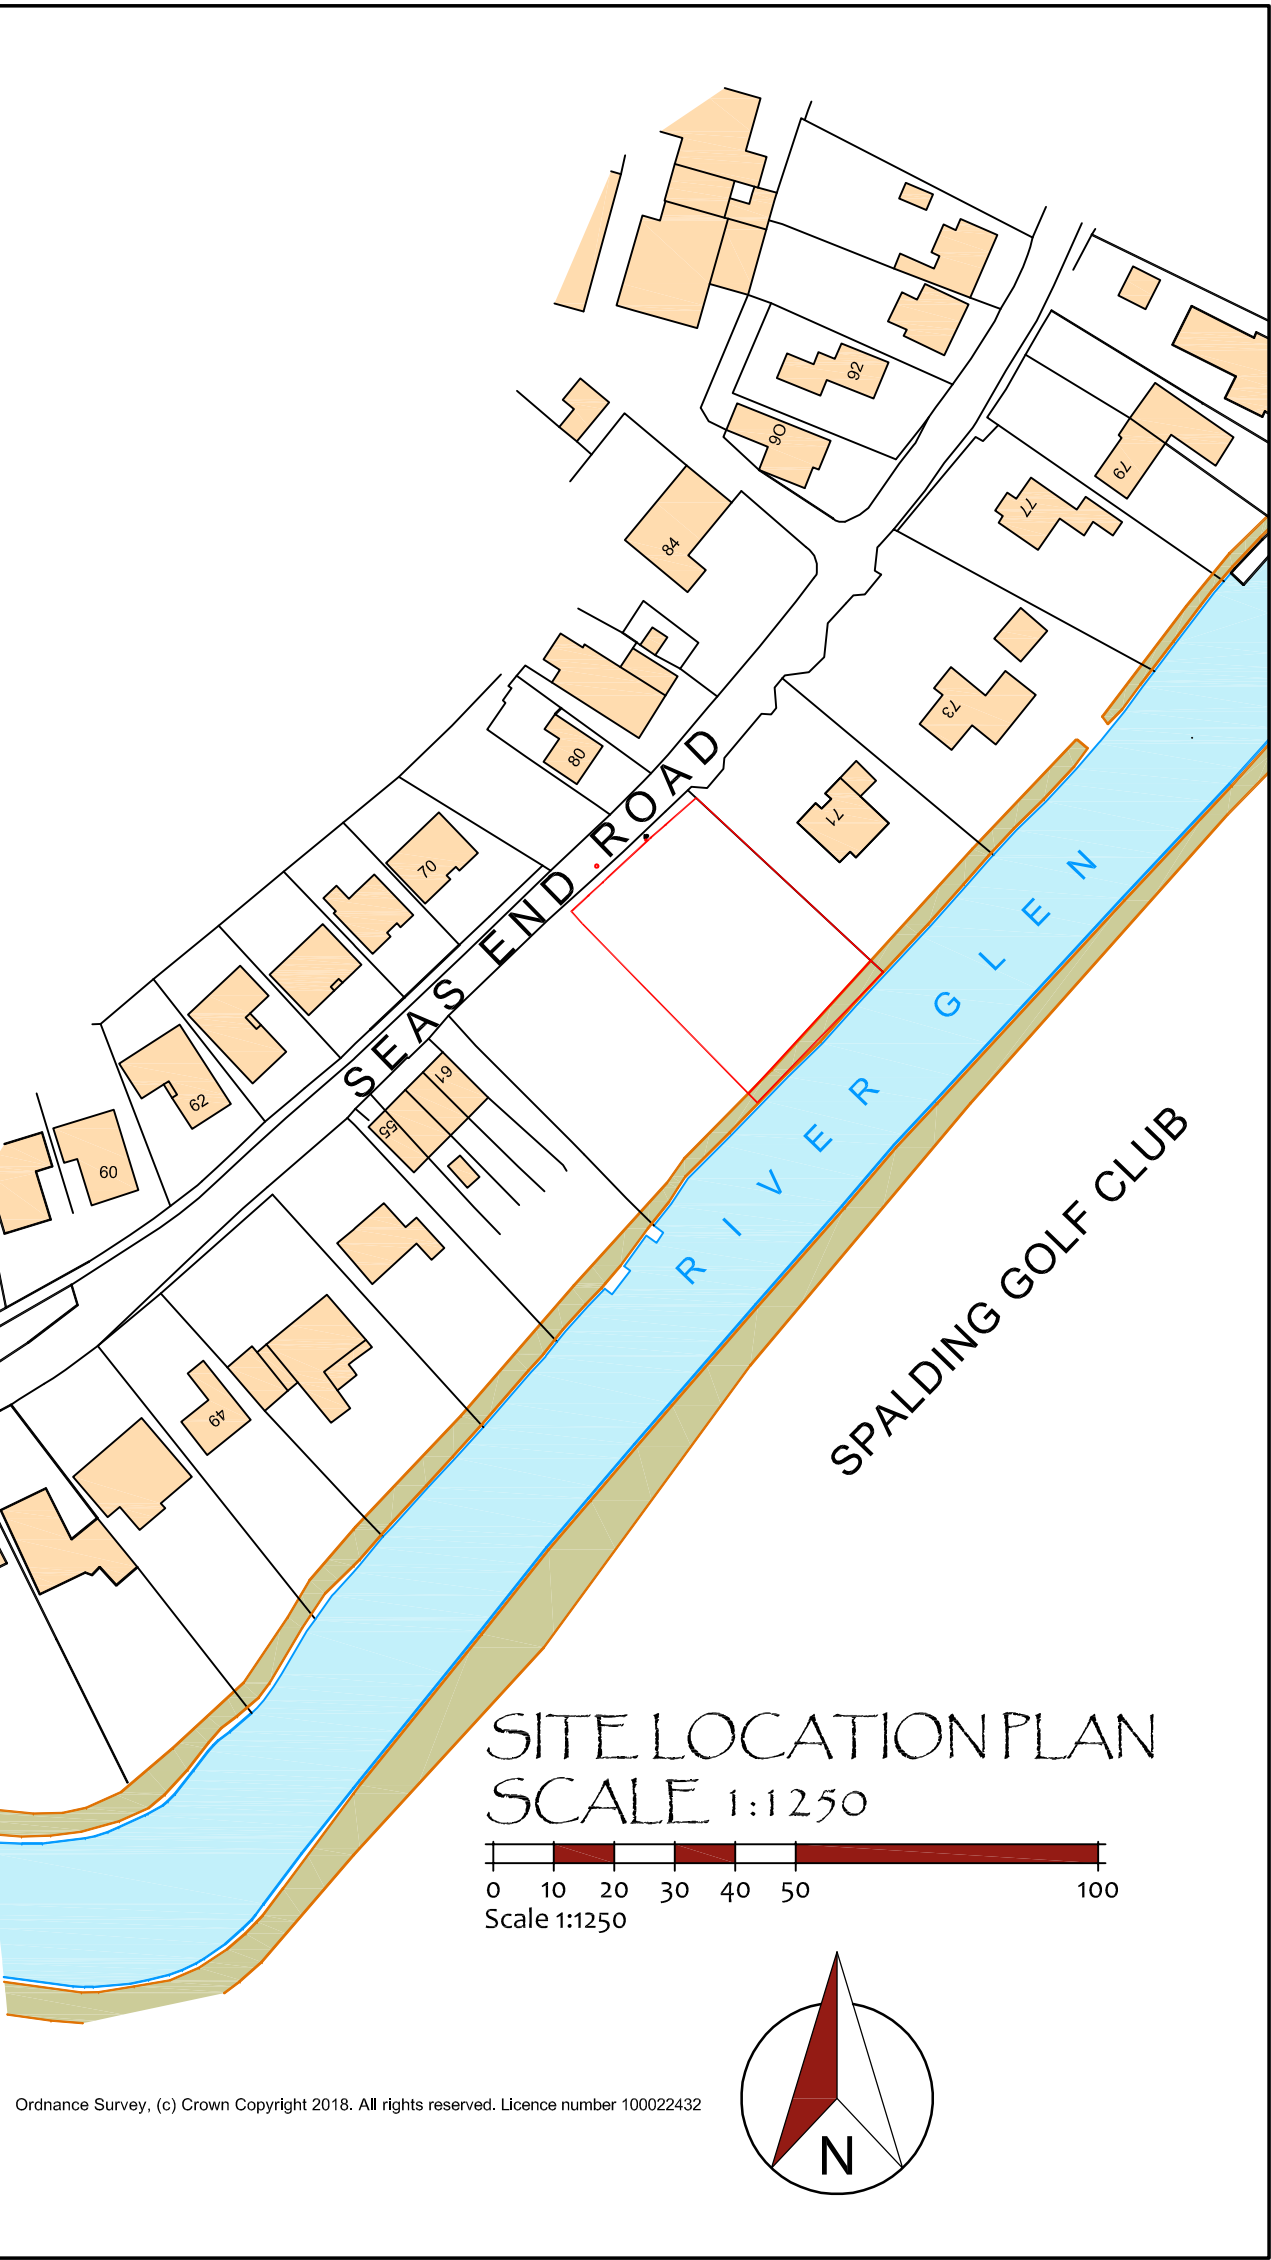

Architectural Consultants

ASHGROVE LODGE, AUSTENDYKE ROAD
WESTON HILLS, LINCOLNSHIRE
PE12 6BZ ~ T.07852 227448

Project
PROPOSED DWELLING
BETWEEN
61-71 SEAS END ROAD
SURFLEET
LINCOLNSHIRE

Client
DATUM 1 Ltd
4 SHIVEAN GATE
MOULTON
SPALDING
LINCOLNSHIRE
PE12 6PL

Title
SITE LOCATION PLAN &
EXISTING SITE LAYOUT

Drawing No.
AA-18-002/00

Scale
1:200 & 1:1250 @ A1

Date
APRIL 18

Revision