
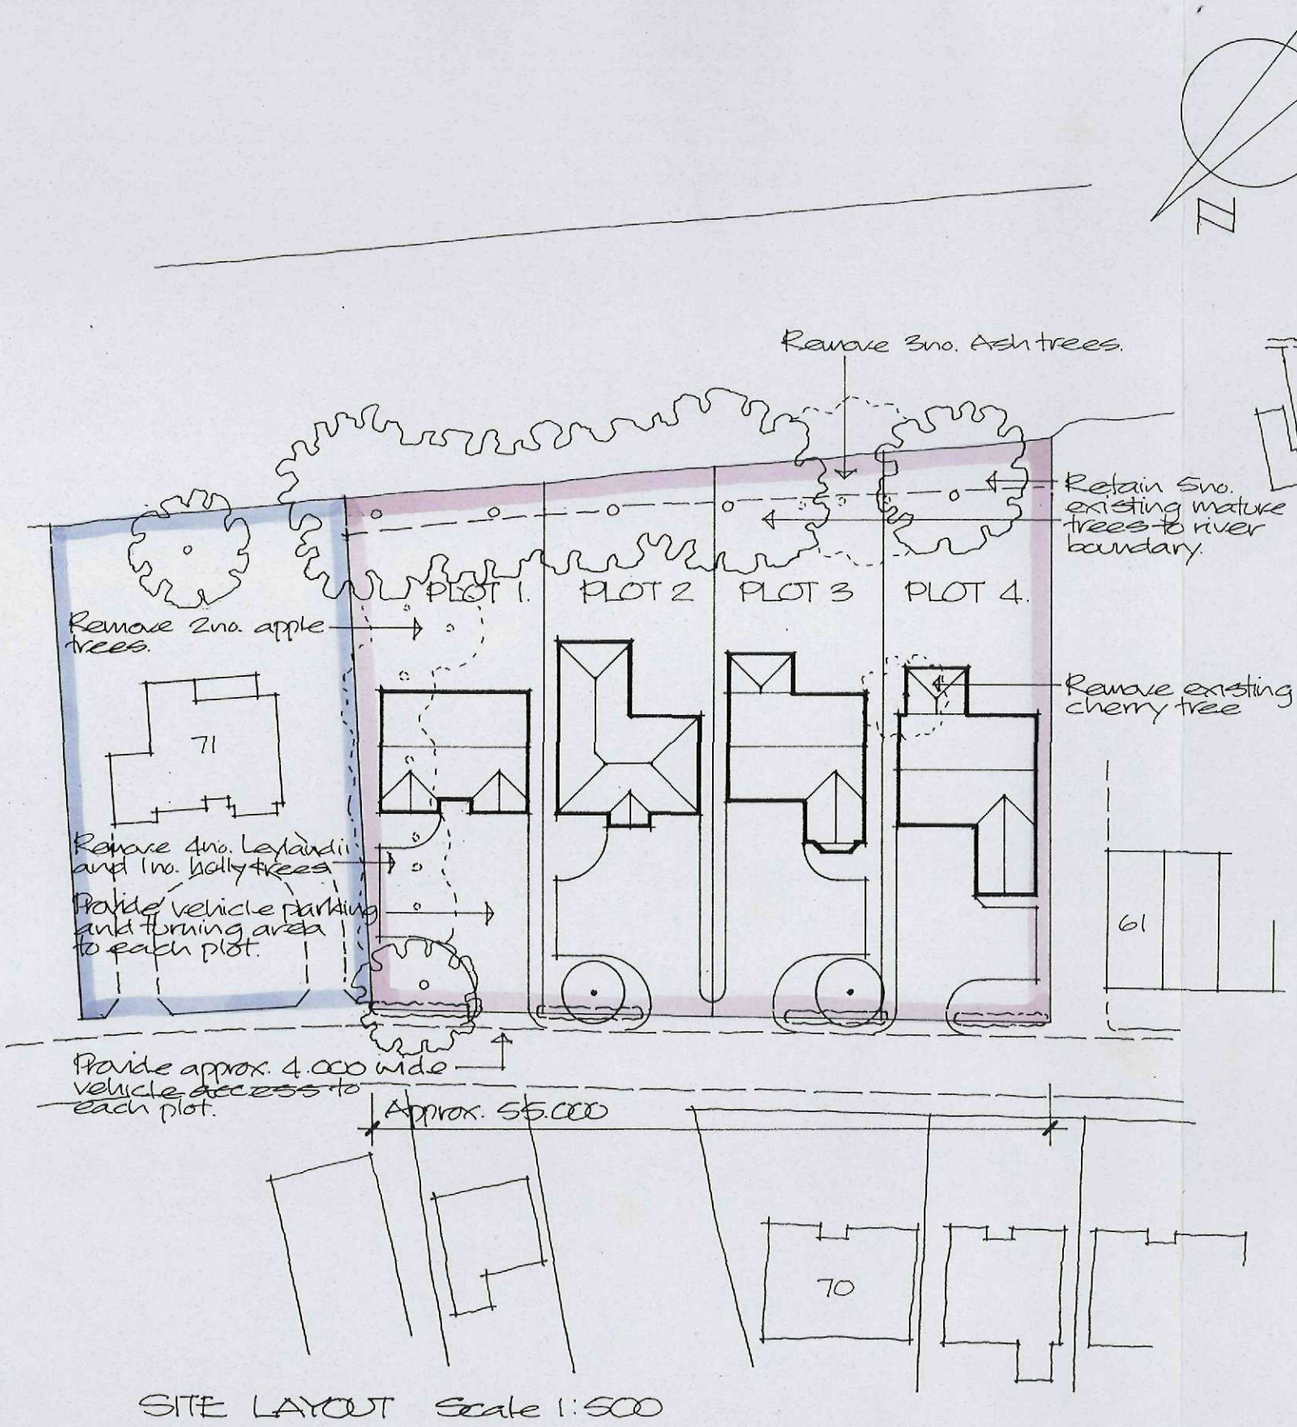


SITE LAYOUT Scale 1:500

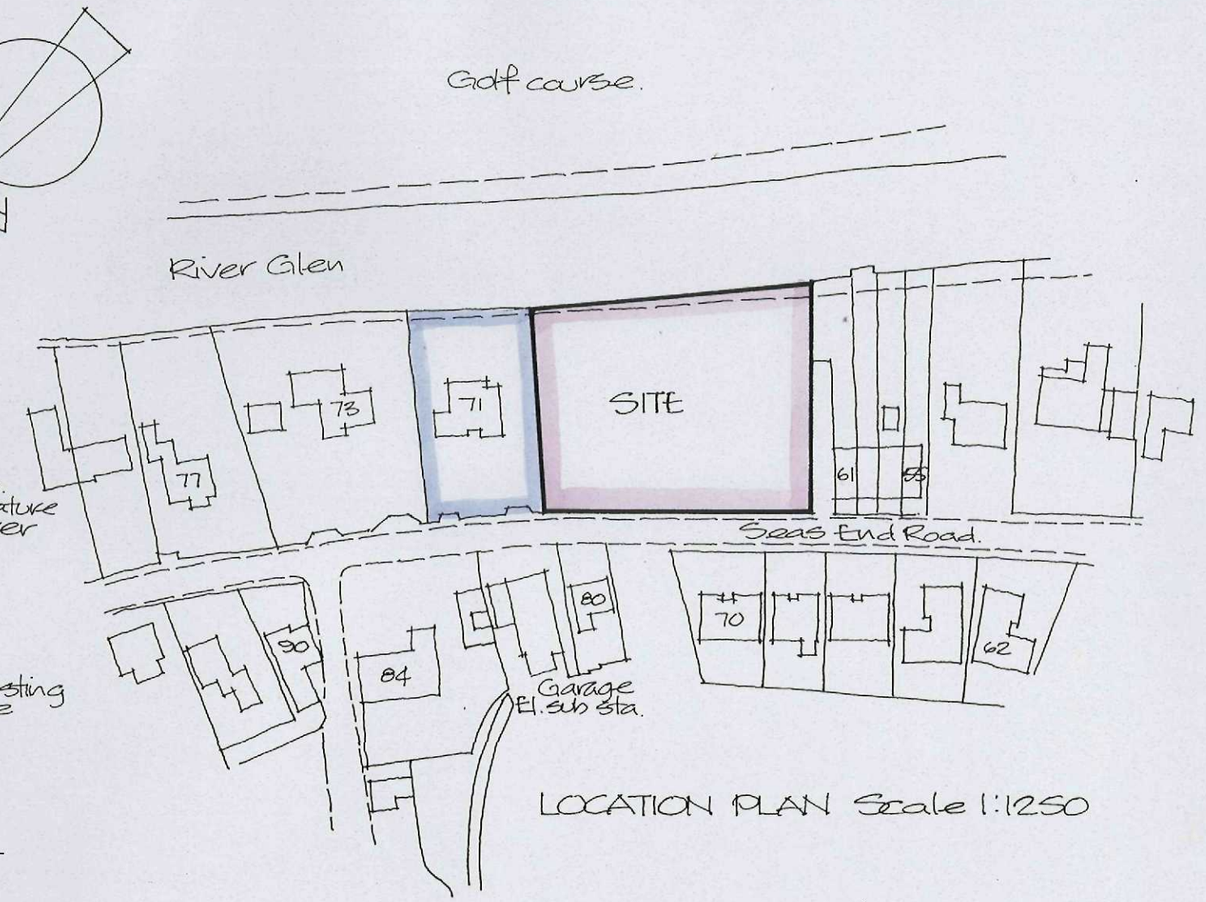

LOCATION PLAN Scale 1:1250

Project
PROPOSED RESIDENTIAL DEVELOPMENT LOCATED BETWEEN 61 AND 71 SEAS END ROAD, SURFLEET, SPALDING.

Client **MR T ROWBOTTOM, MRS A BRADBURY & MR M HAMMOND C/O R LONGSTAFF & CO**

ALAN HORNSBY
ARCHITECTURAL SERVICES
"Little Acre"
35 Peak Hill, Cowbit,
Spalding, Lincs. PE12 6AW
Tel. Holbeach (01406) 380591

Scale 1:500 & 1:1250 Drg. no. 15/11/01A
Date May 2015