




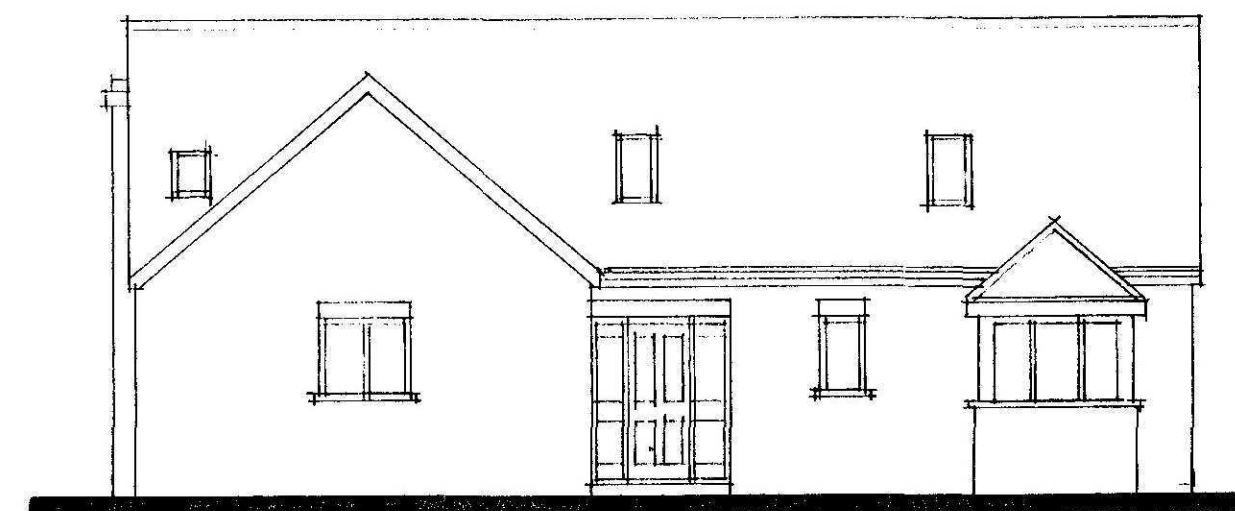


FRONT

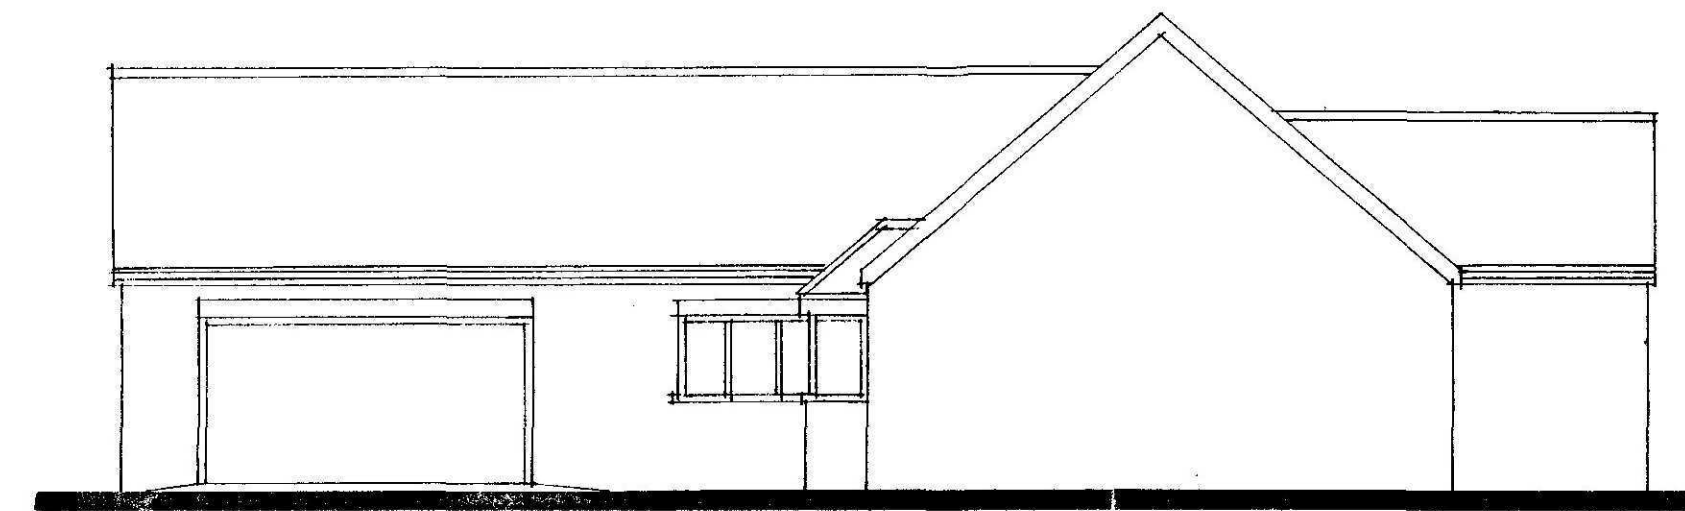


SIDE

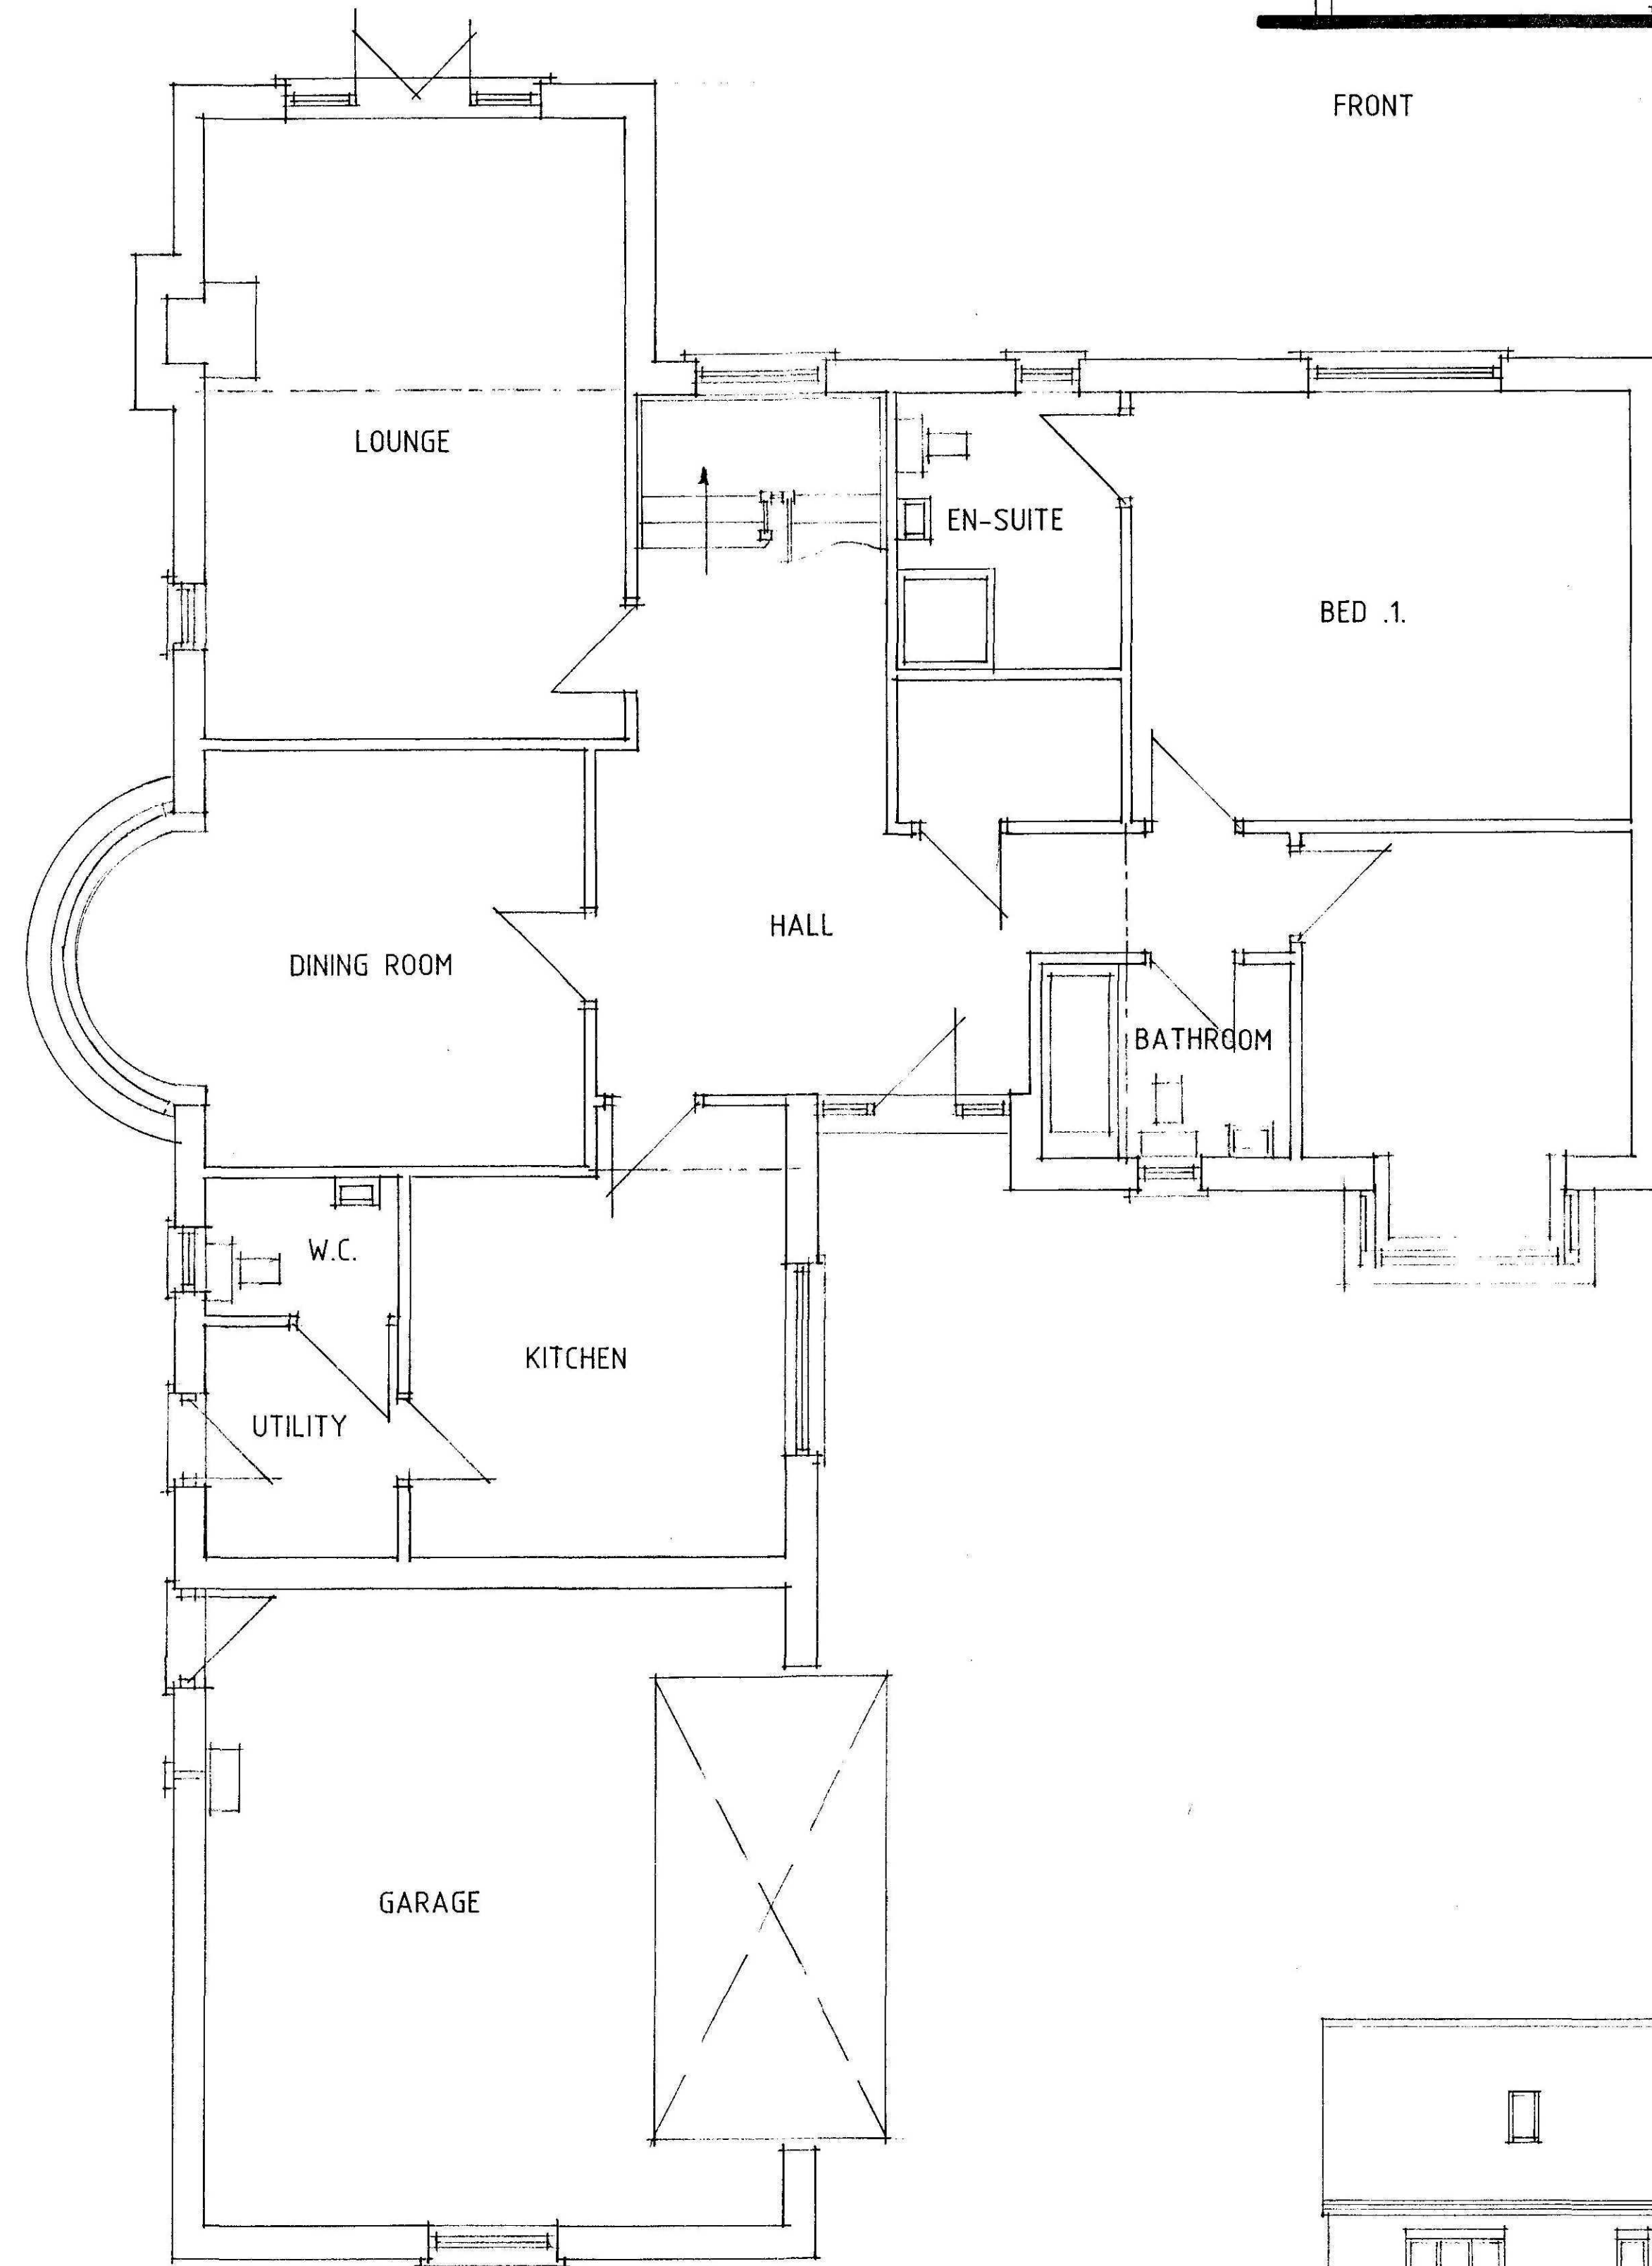

GROUND FLOOR PLAN

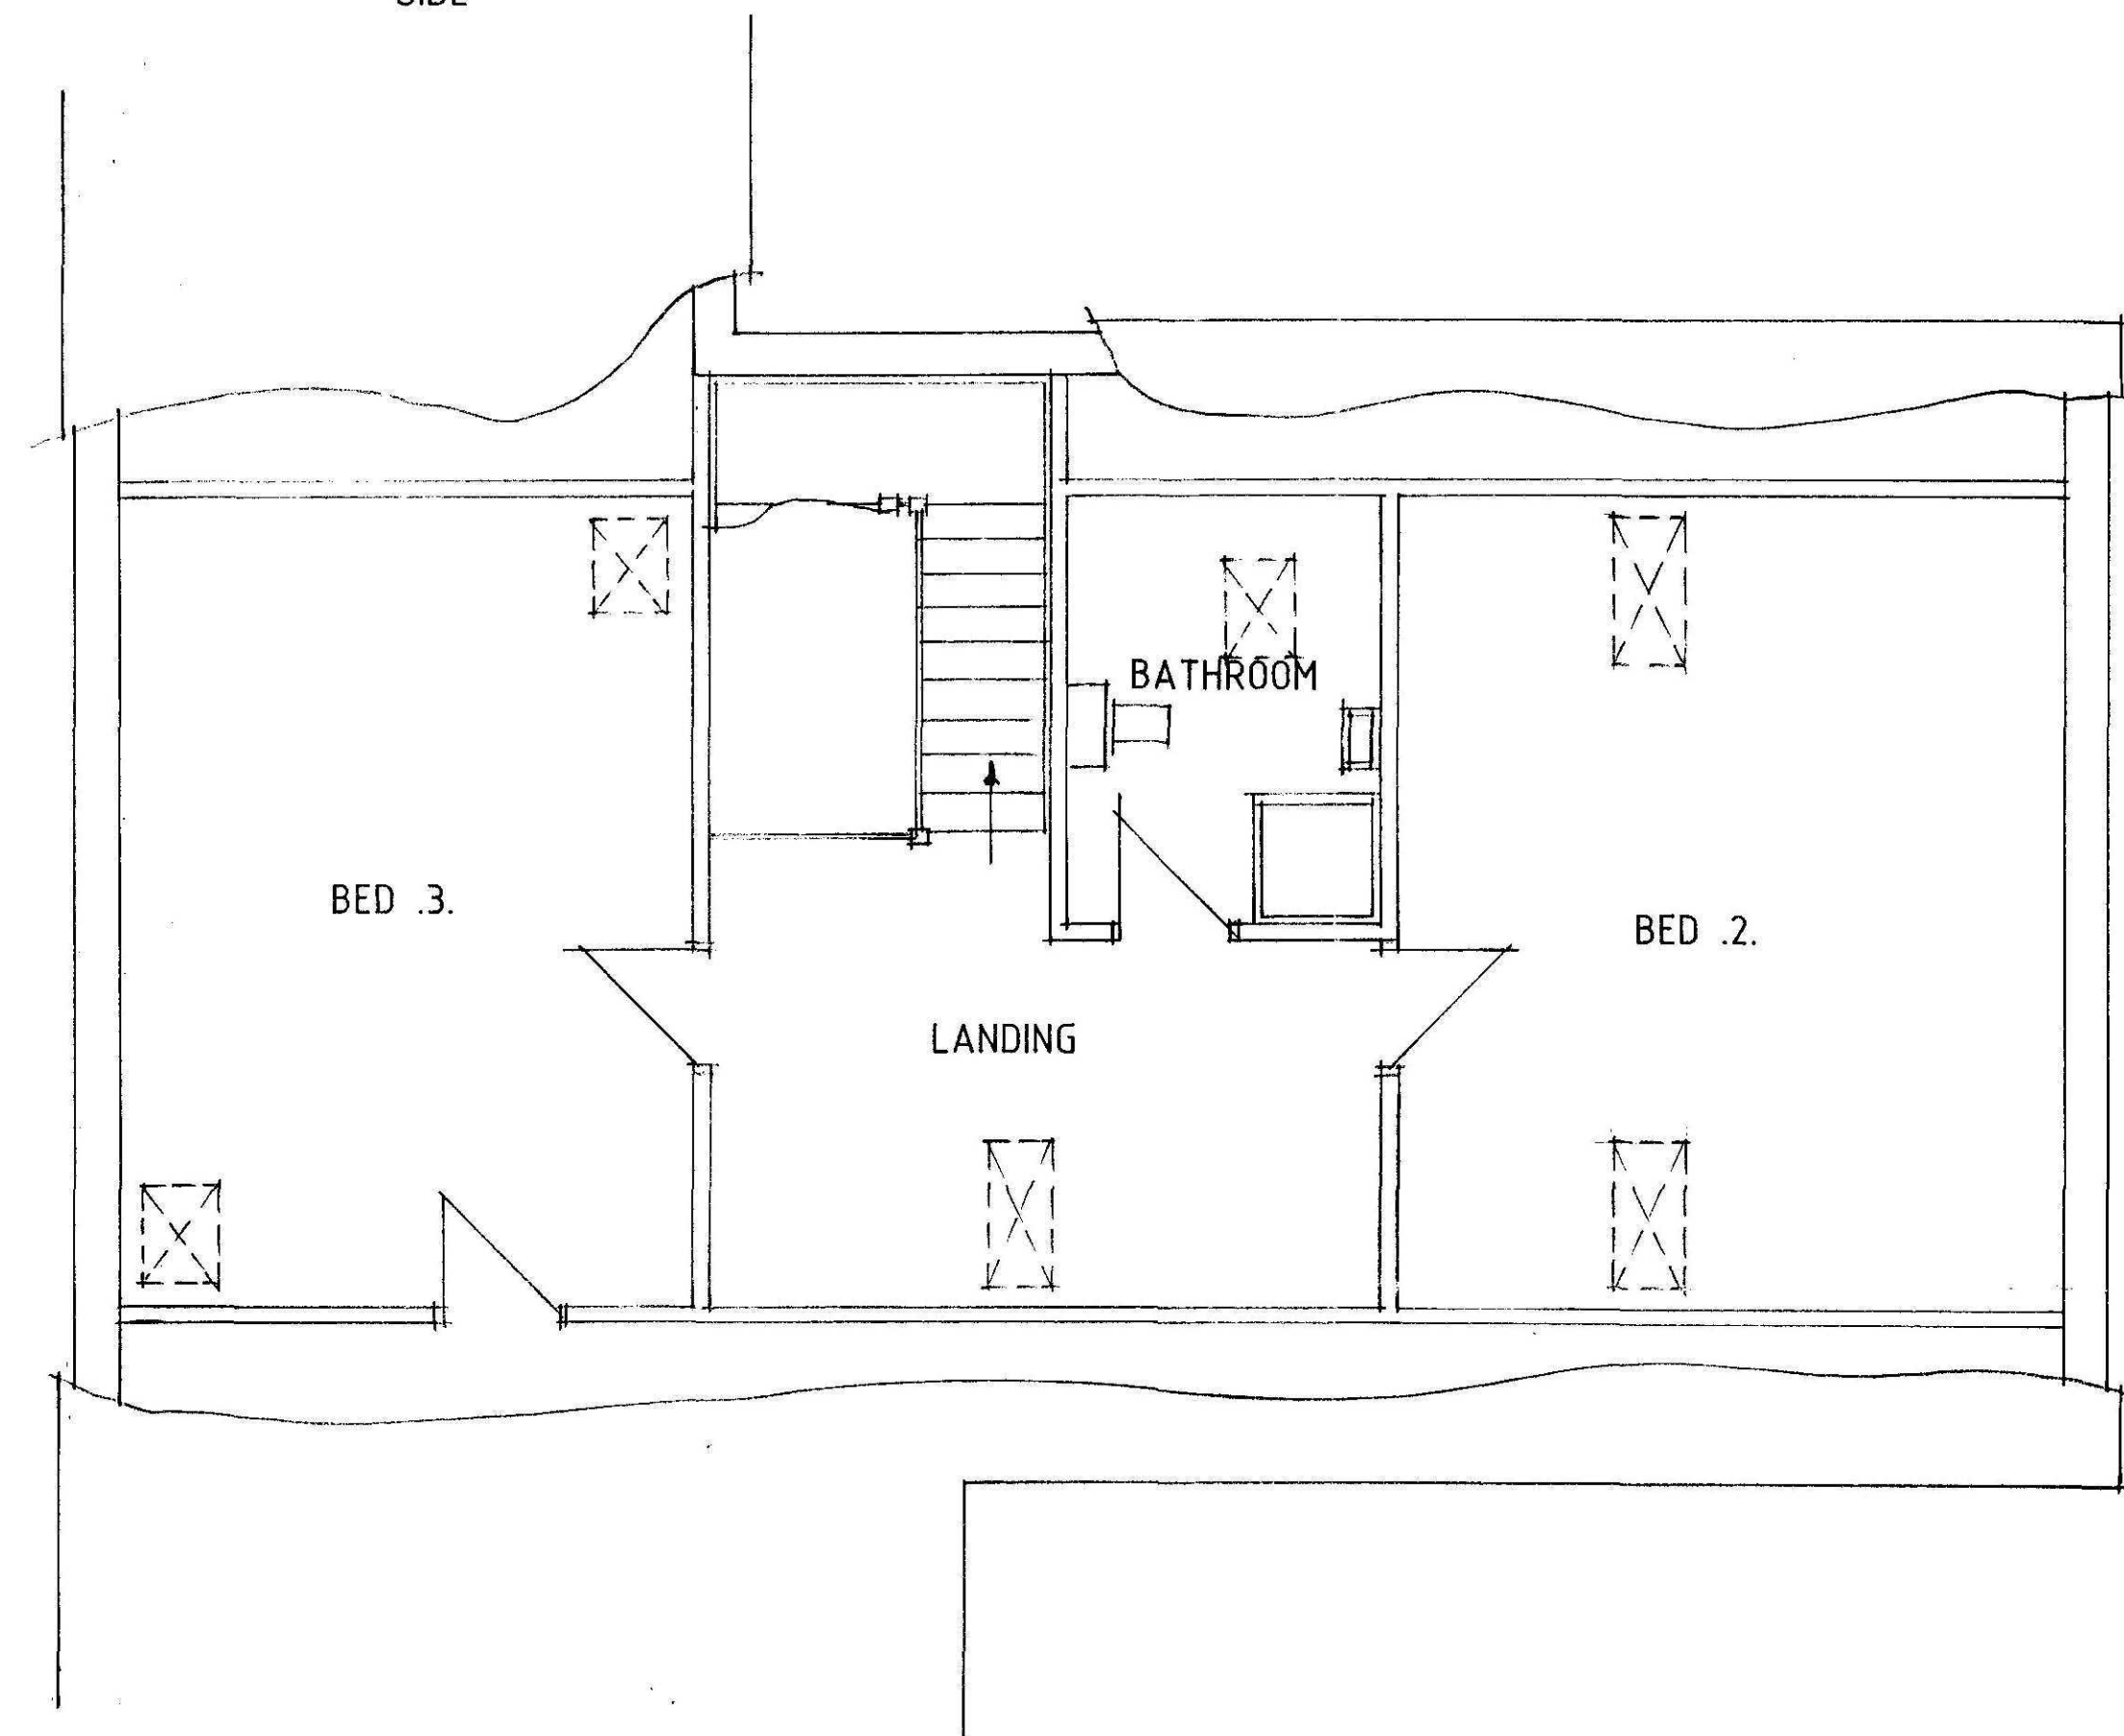

FIRST FLOOR PLAN

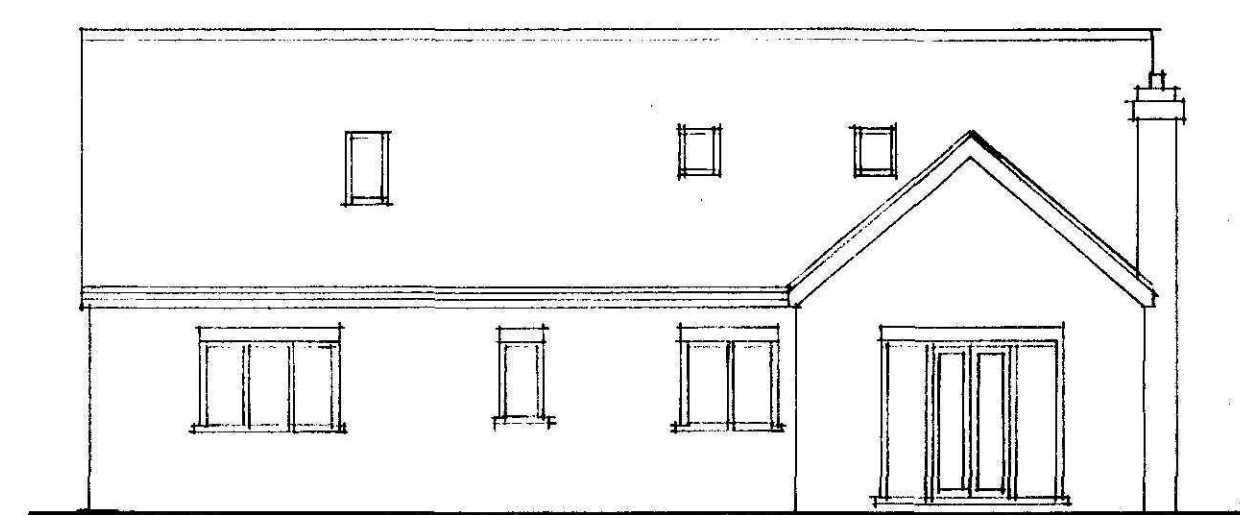

REAR



SIDE

Status
DESIGN
CONSULTANTS IN ARCHITECTURE & PLANNING

STOUR .S.

M. PARKER & SONS.

1:50 1:100 | JULY-15

B.GILHAM.

2 Edinburgh Walk, Holbeach,
Spalding, Lincs. PE12 7AP
Tel: 01406 424363 Fax: 01406 490702

