





FRONT




SIDE

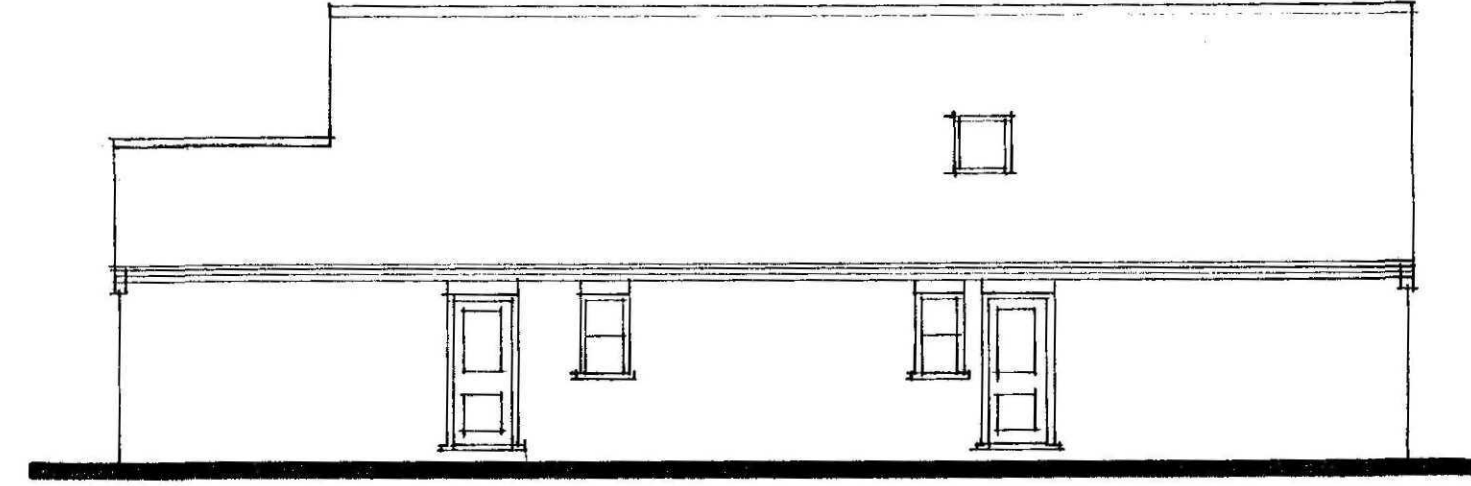


REAR

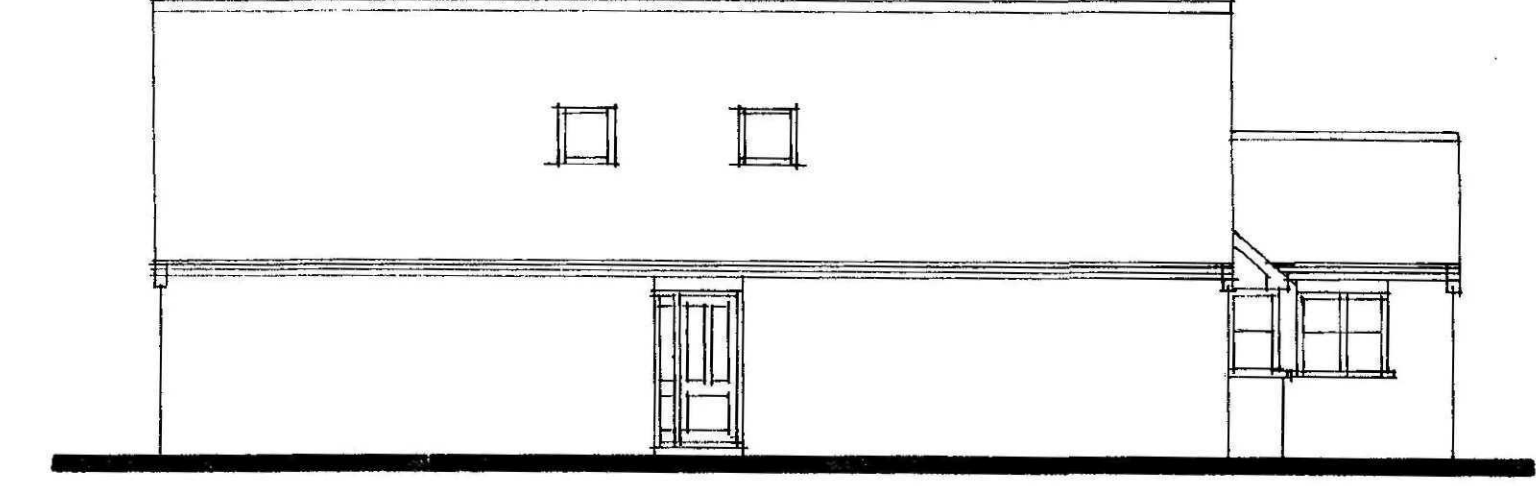

SIDE

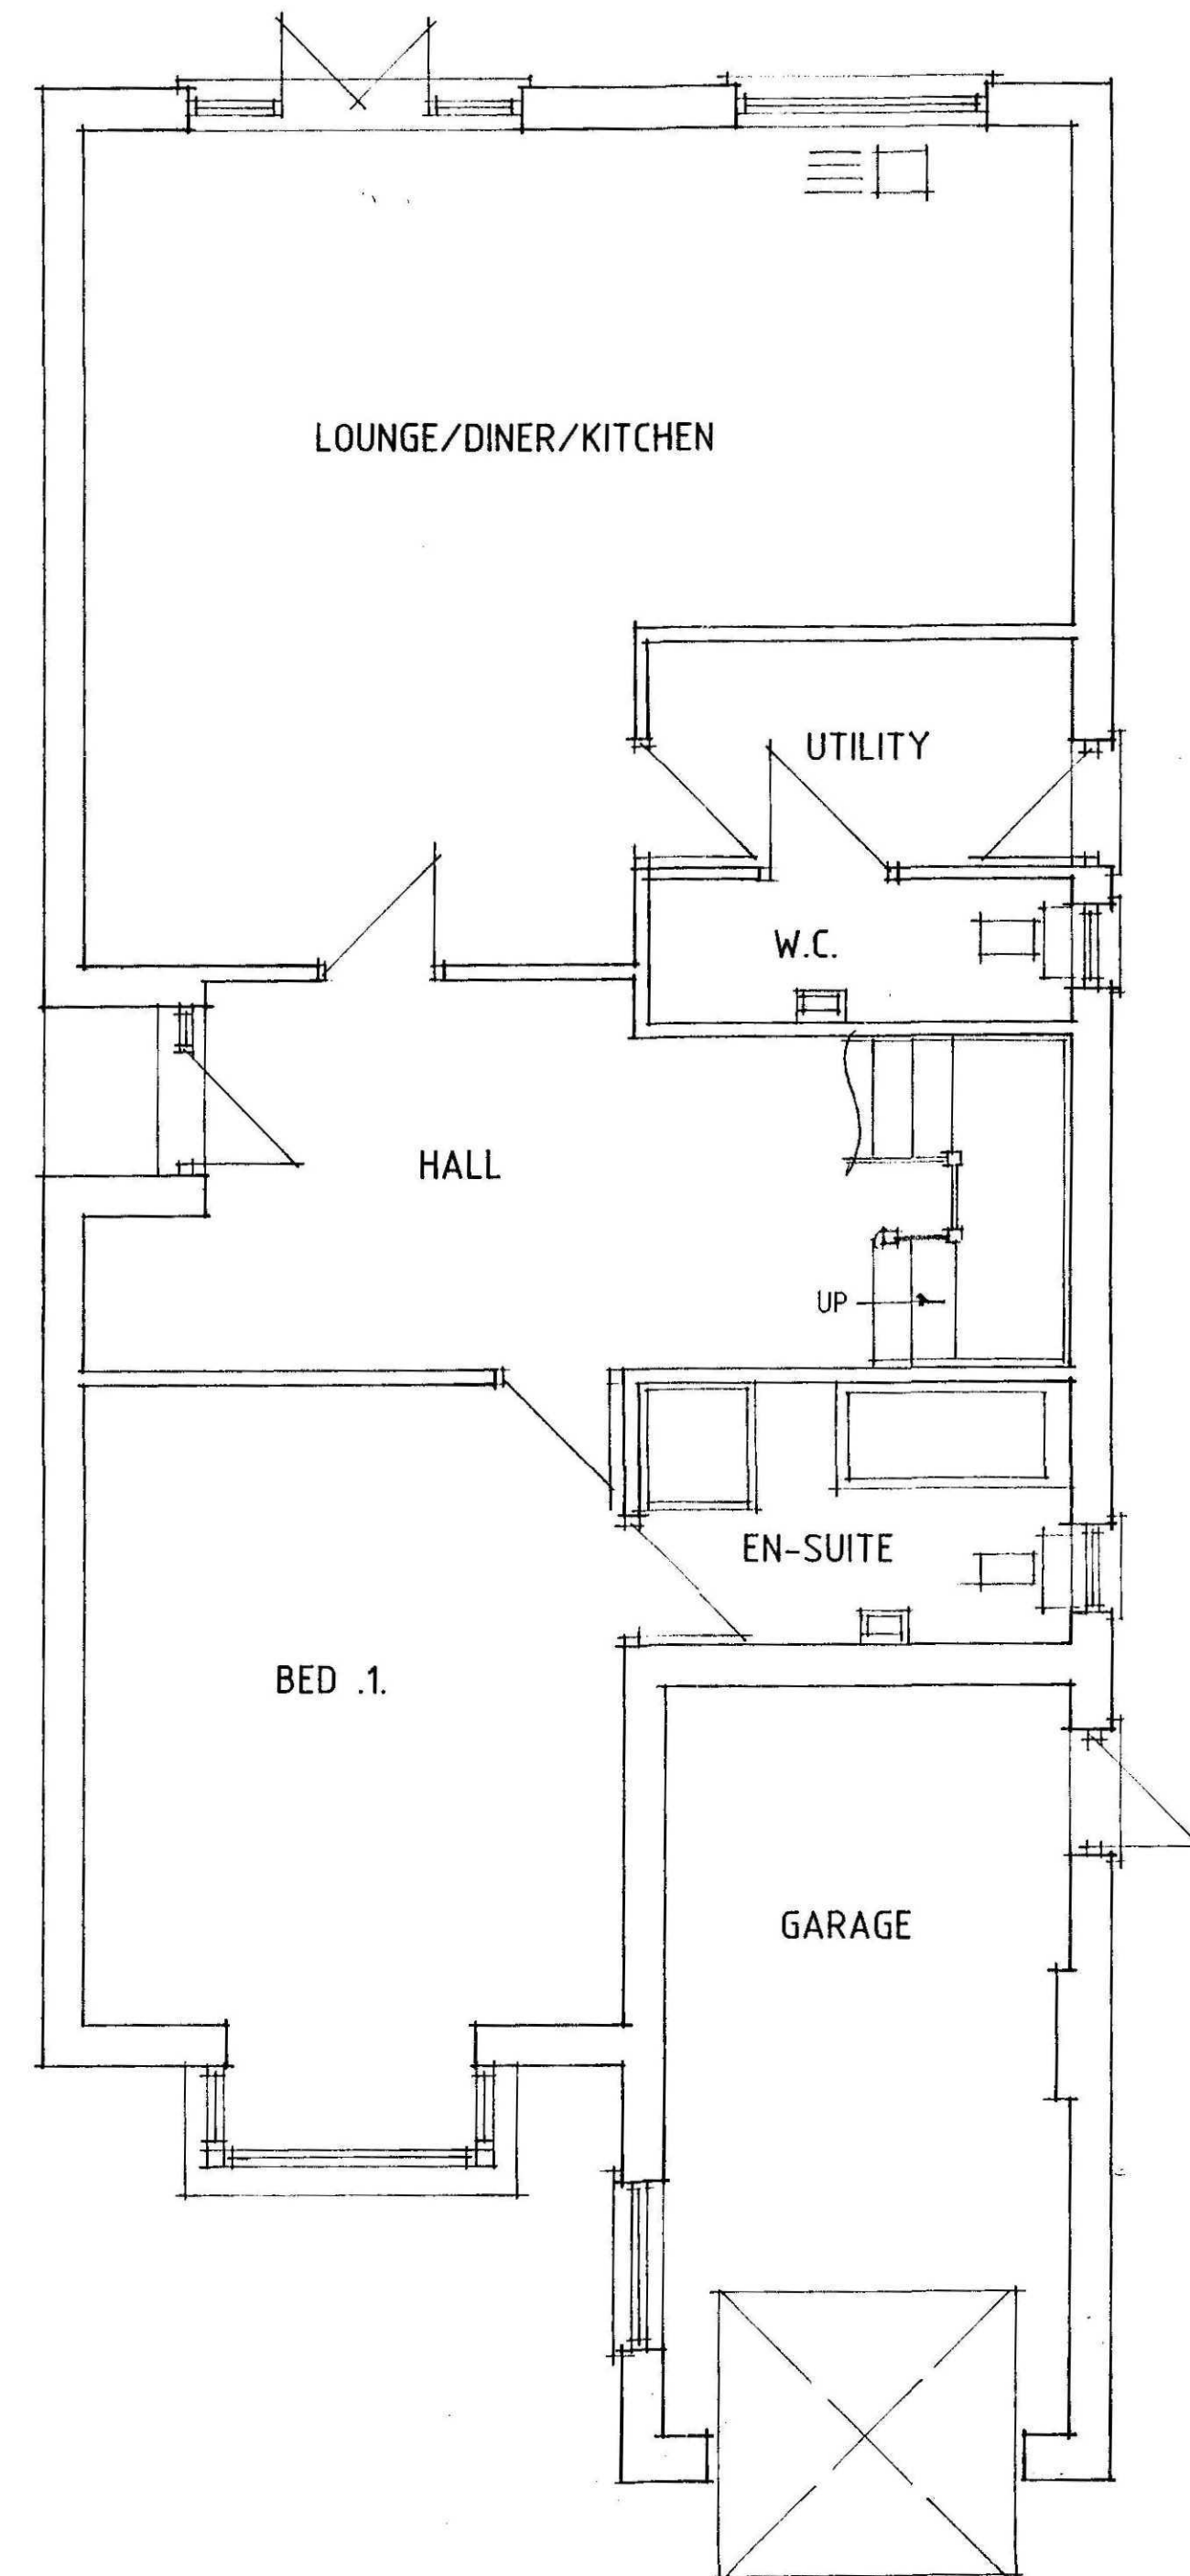

GROUND FLOOR PLAN

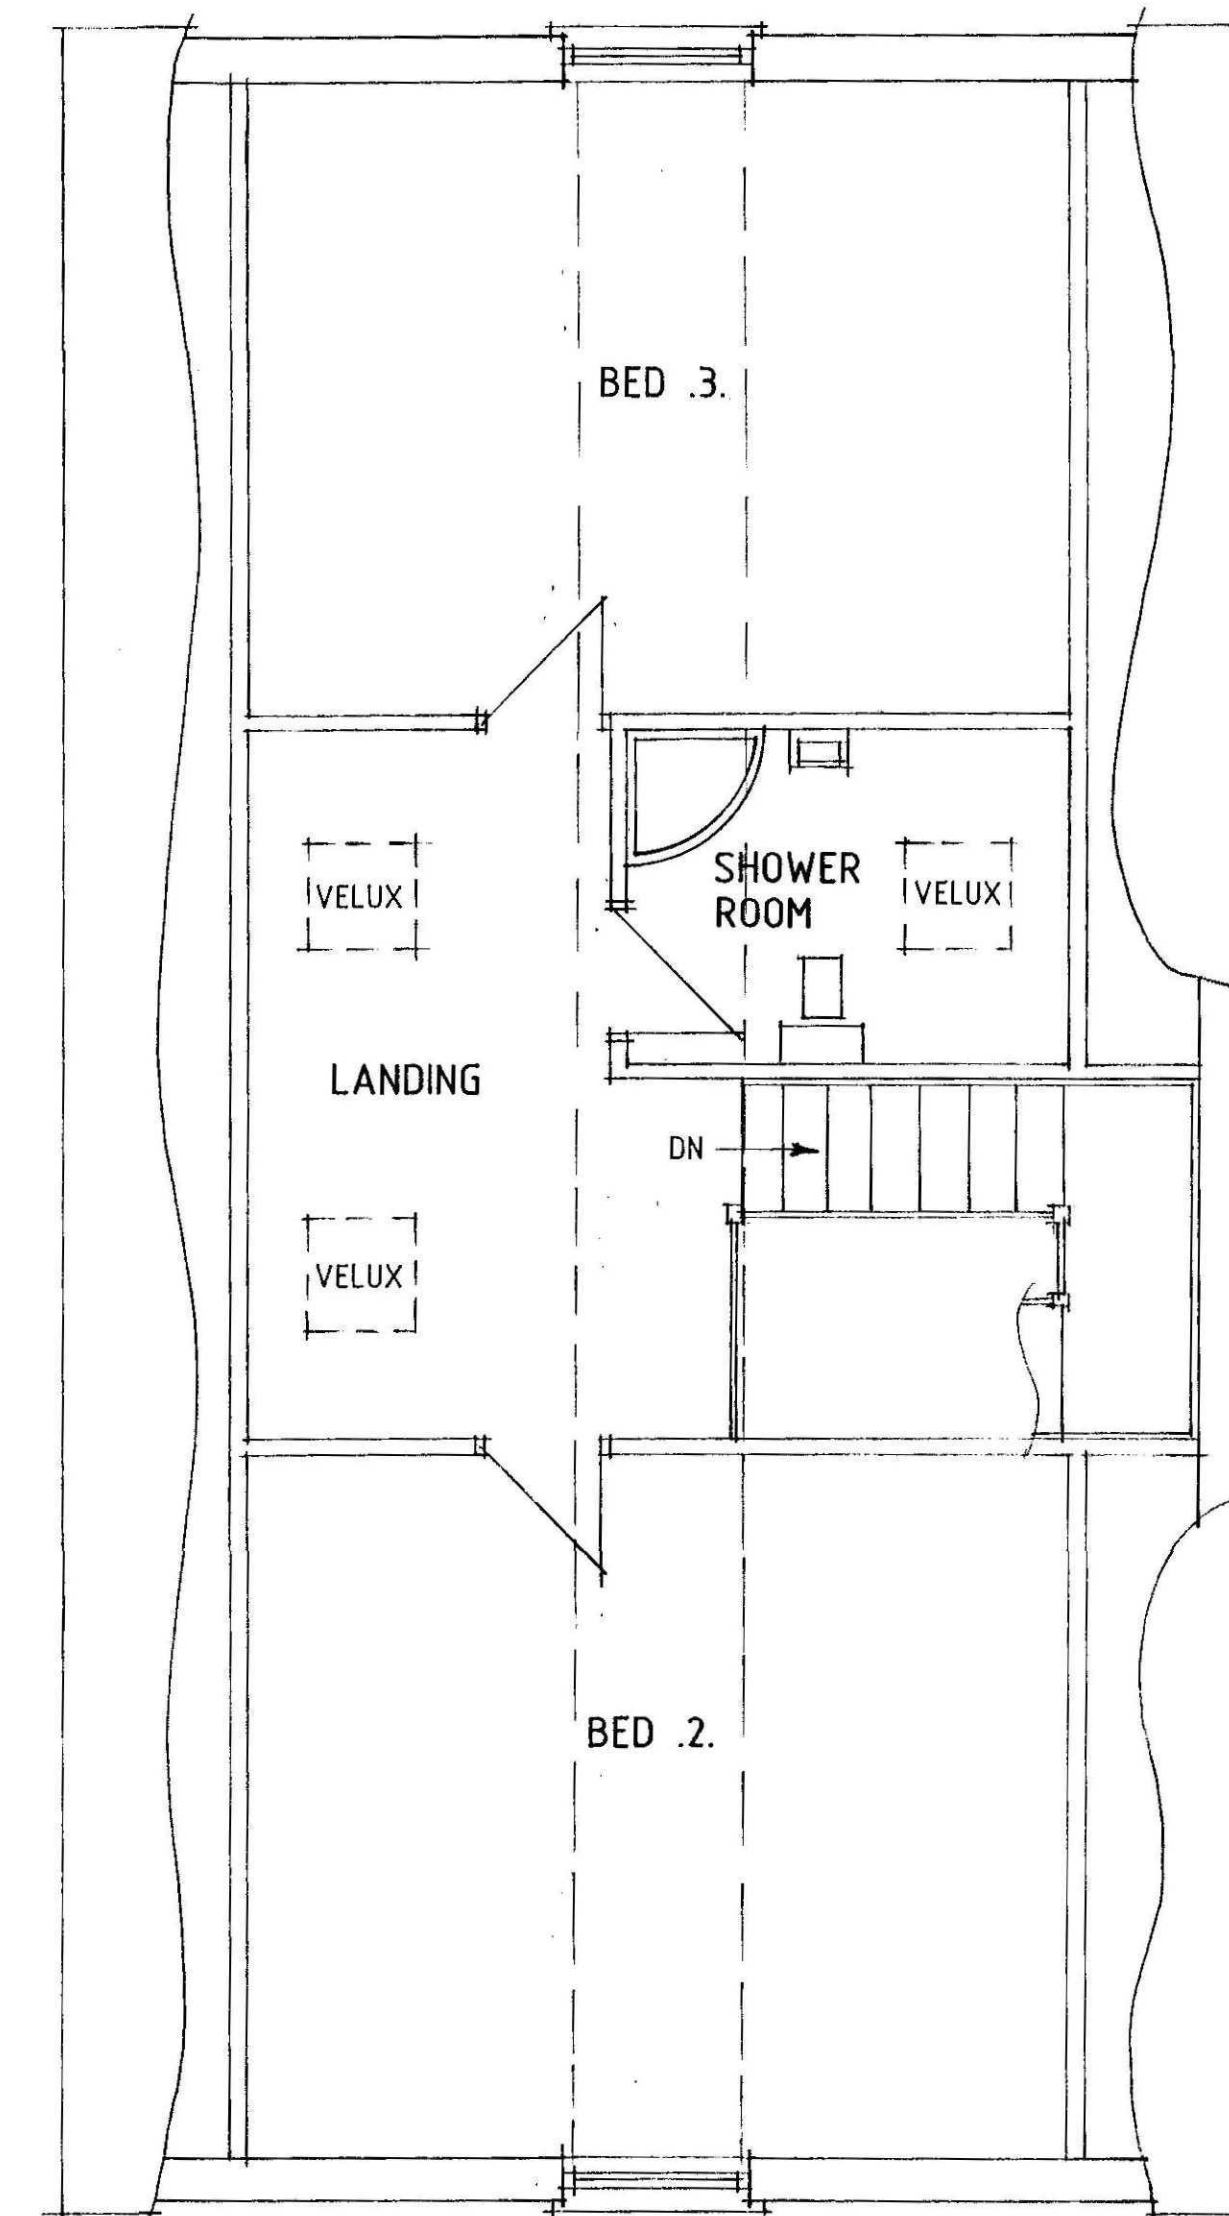

FIRST FLOOR PLAN

B - DESIGN ALTS - 1.7.15
A - NAME CHANGE - 22.6.15

Status
DESIGN
CONSULTANTS IN ARCHITECTURE & PLANNING

TWEED

M. PARKER & SONS.

1:50 1:100 | MAY-15

B.GILHAM.

2 Edinburgh Walk, Holbeach,
Spalding, Lincs. PE12 7AP.
Tel: 01406 424343 Fax: 01406 490702

