




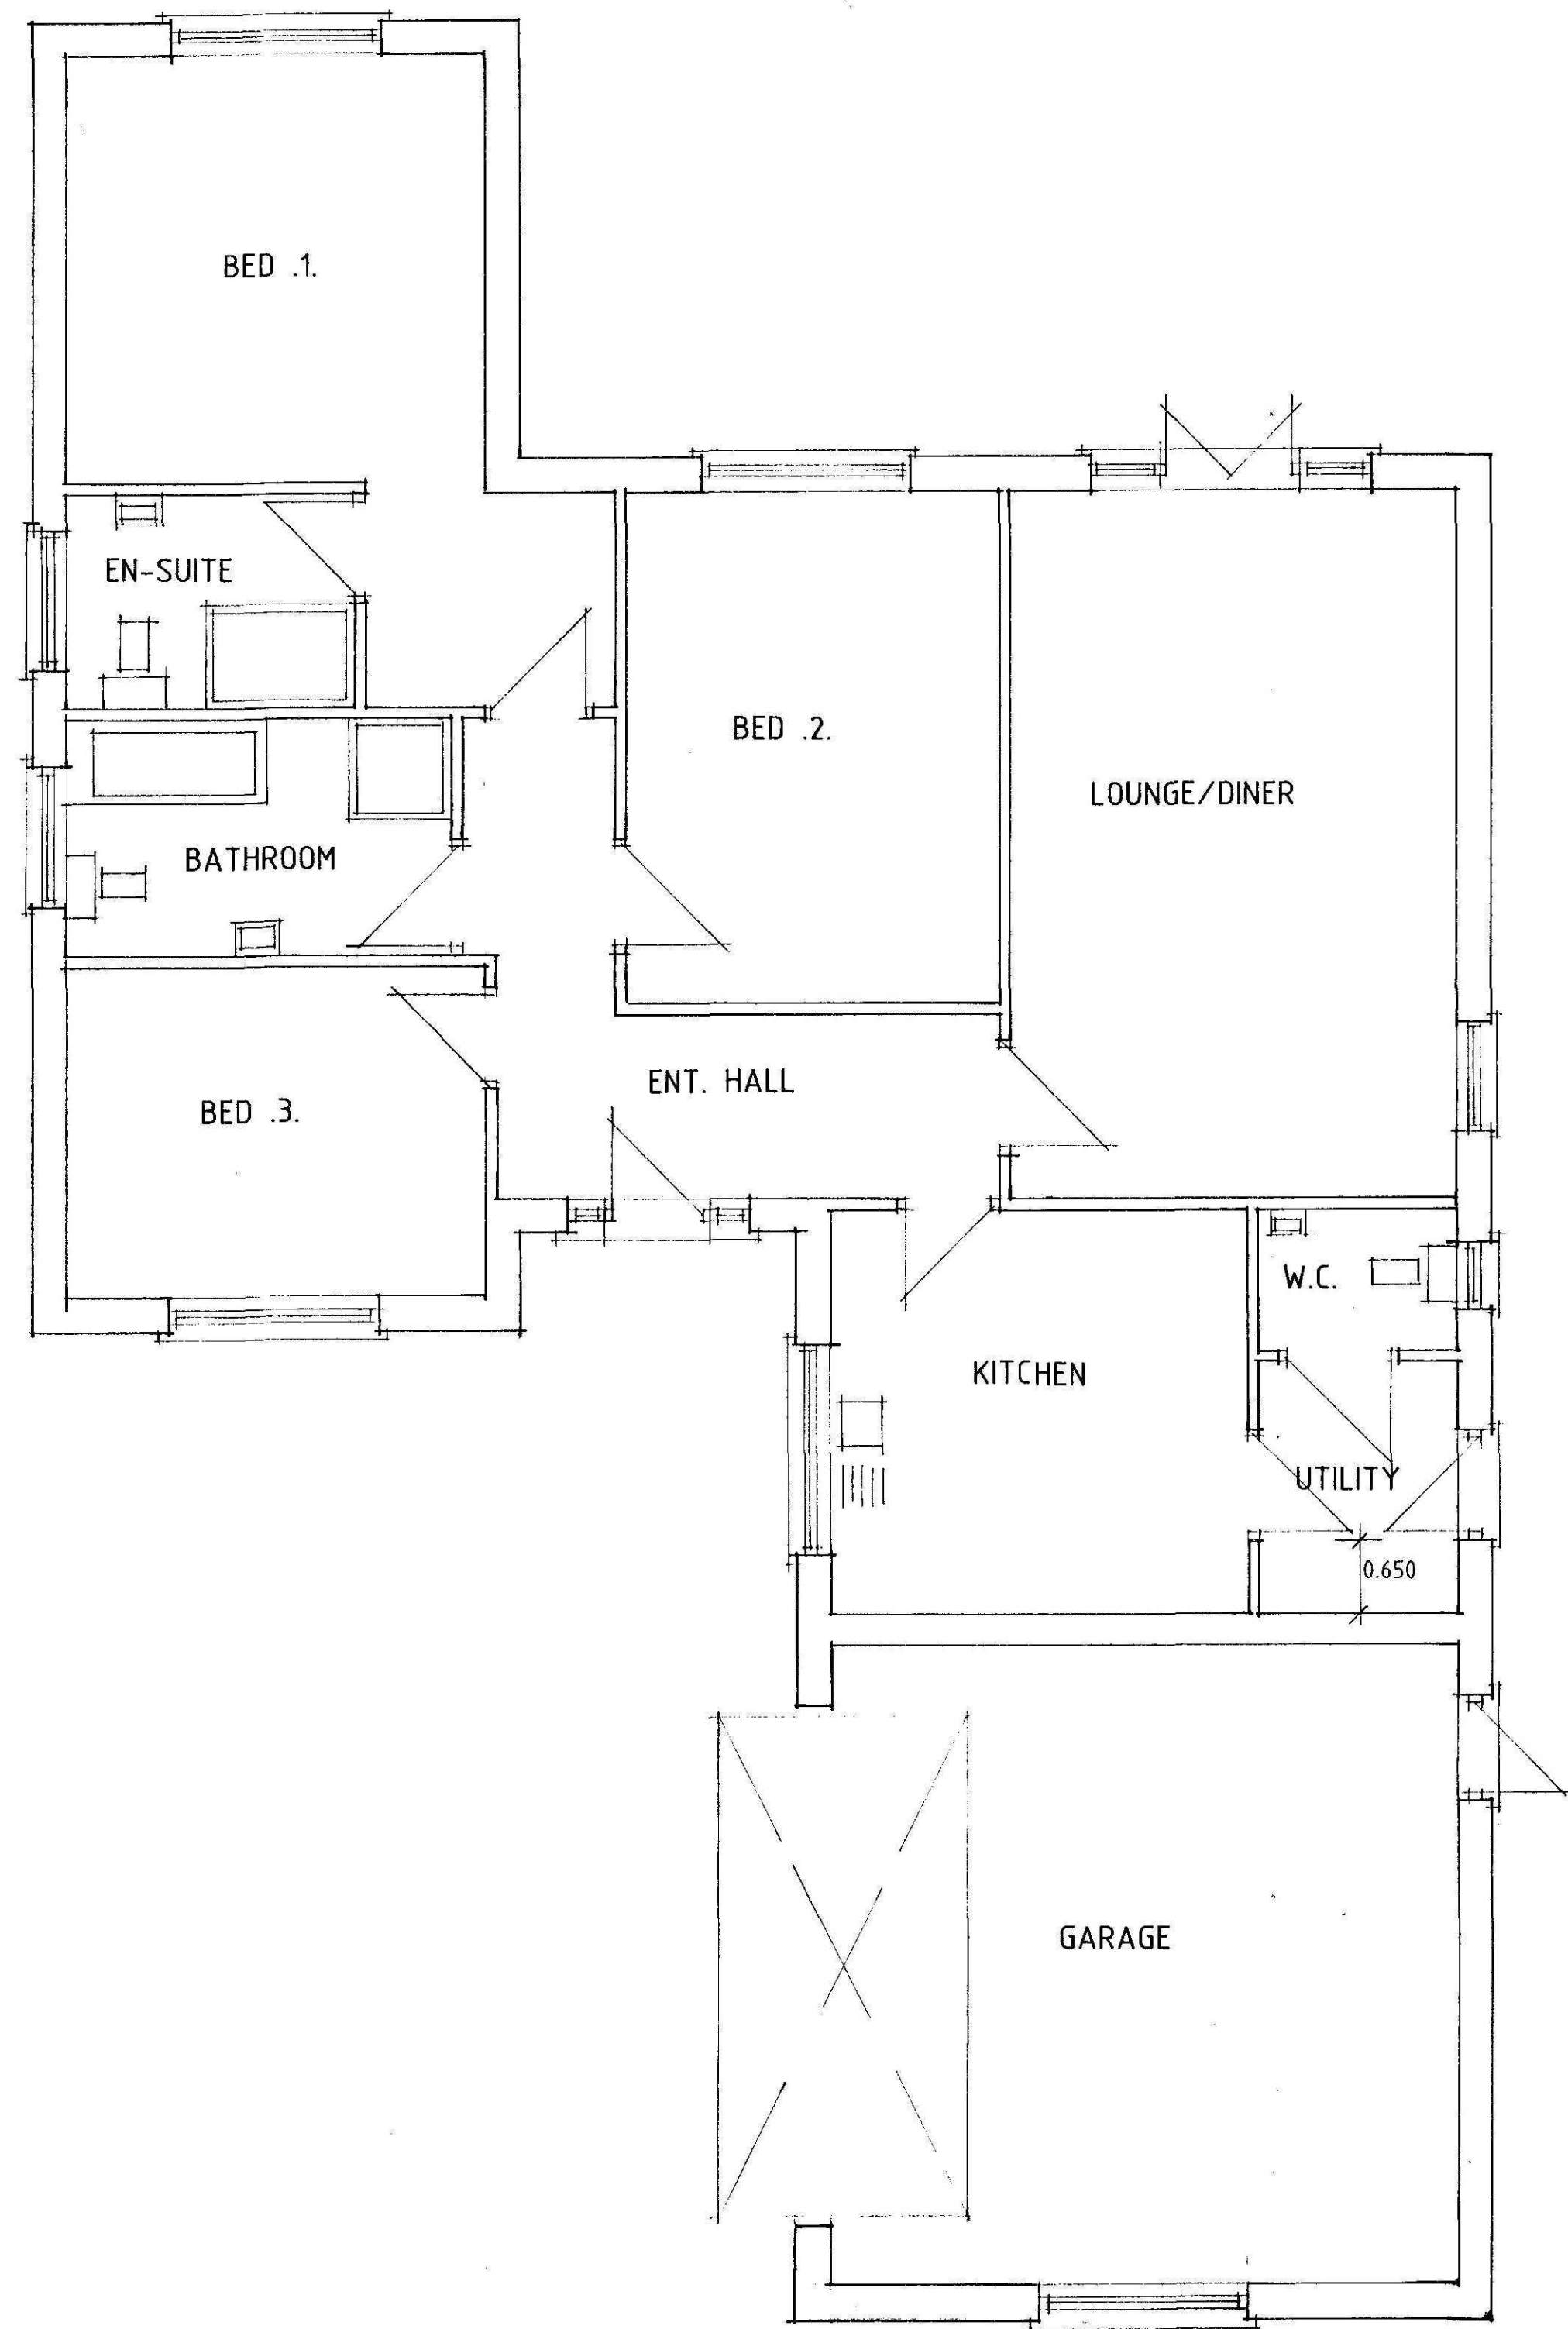


FLOOR PLAN

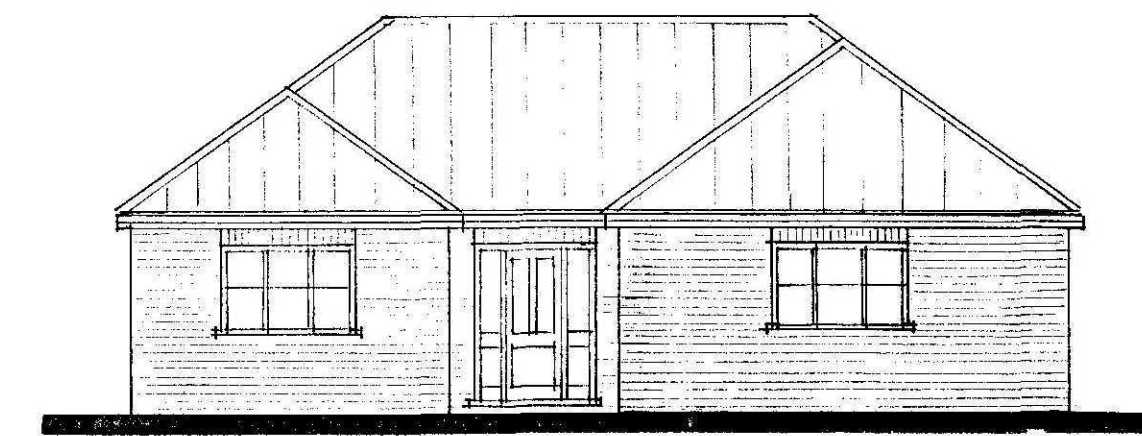


FRONT

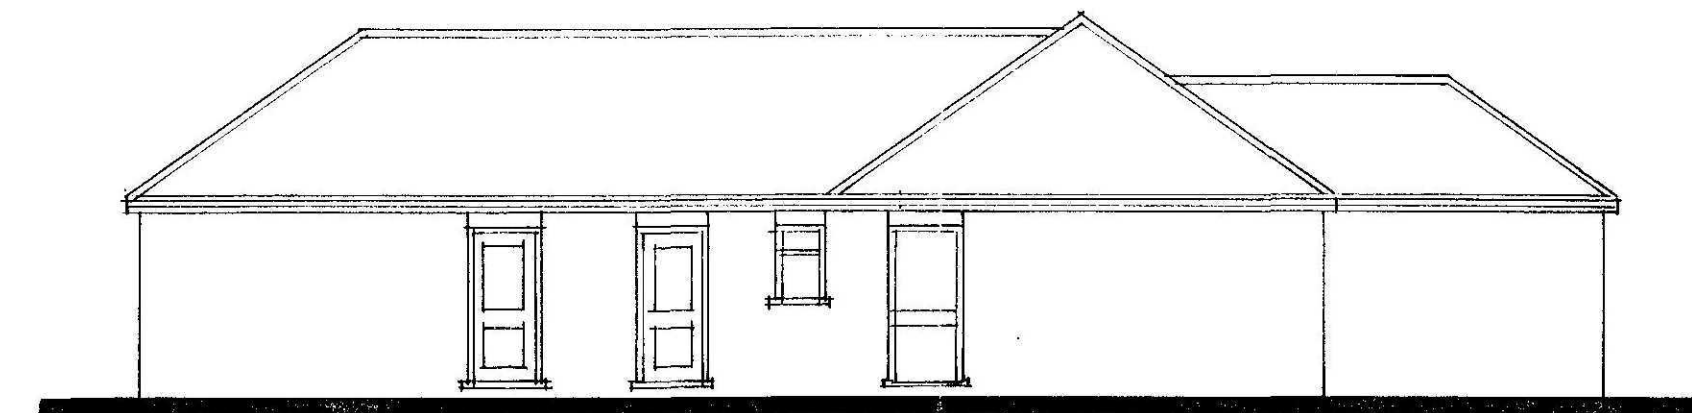

SIDE

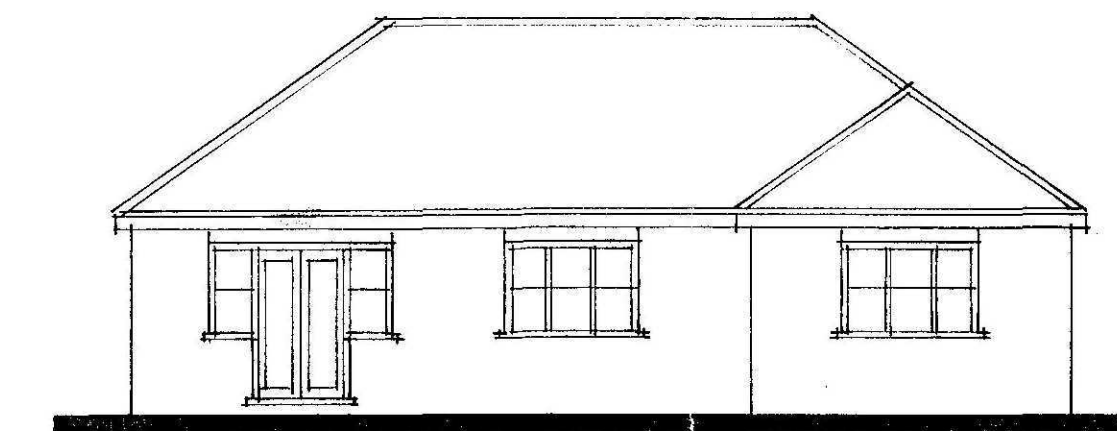

REAR

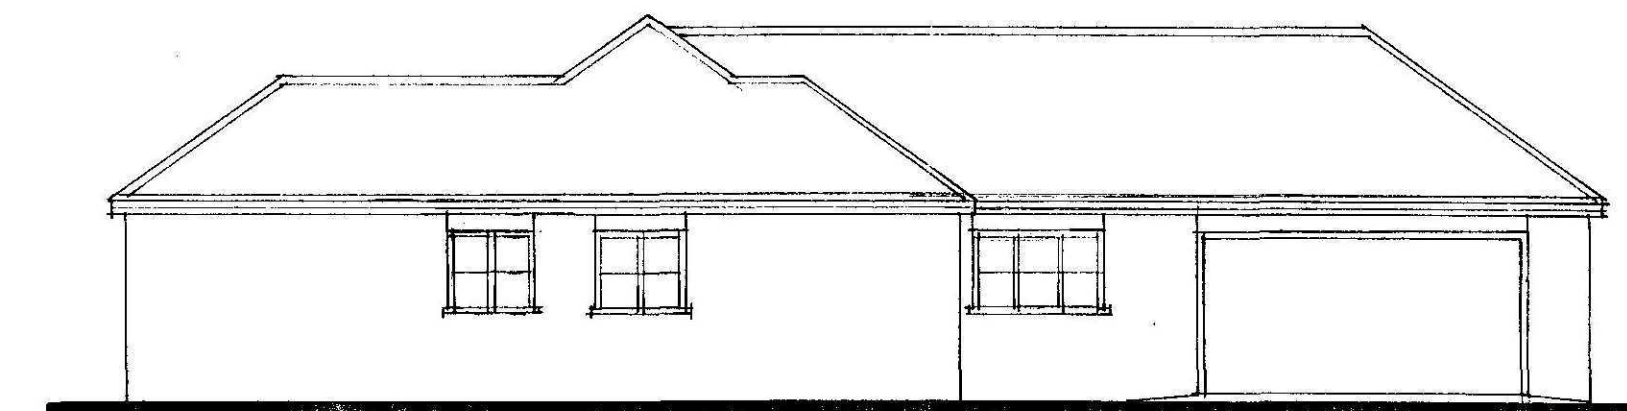

SIDE

C - DESIGN ALTS - 17.15
B - NAME CHANGE - 22.6.15
A - DESIGN ALTS - 6.5.15

Status
DESIGN
CONSULTANTS IN ARCHITECTURE & PLANNING

RIBBLE

M. PARKER & SONS.

1:50 1:100 | SEPT-14

B.GILHAM.

2 Edinburgh Walk, Holbeach,
Spalding, Lincs. PE12 7AP
Tel: 01406 424343 Fax: 01406 490702

