




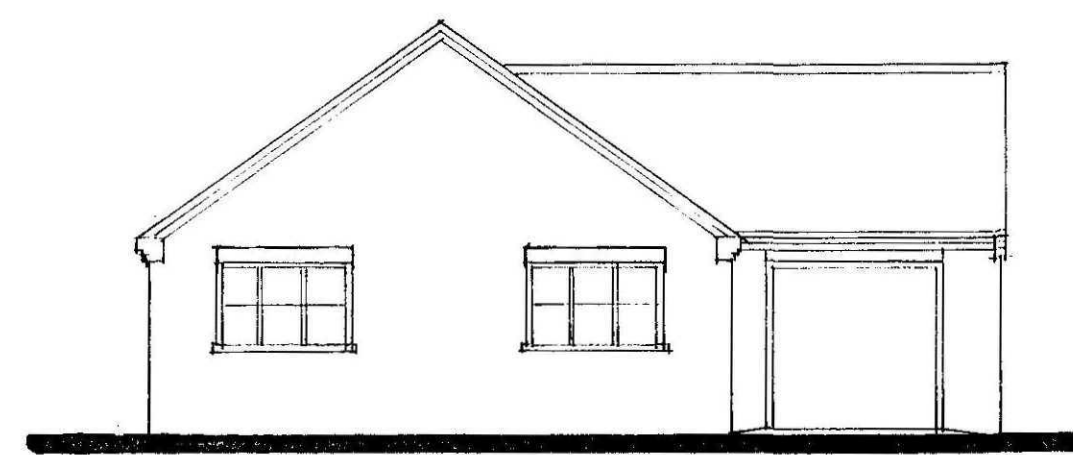


FRONT

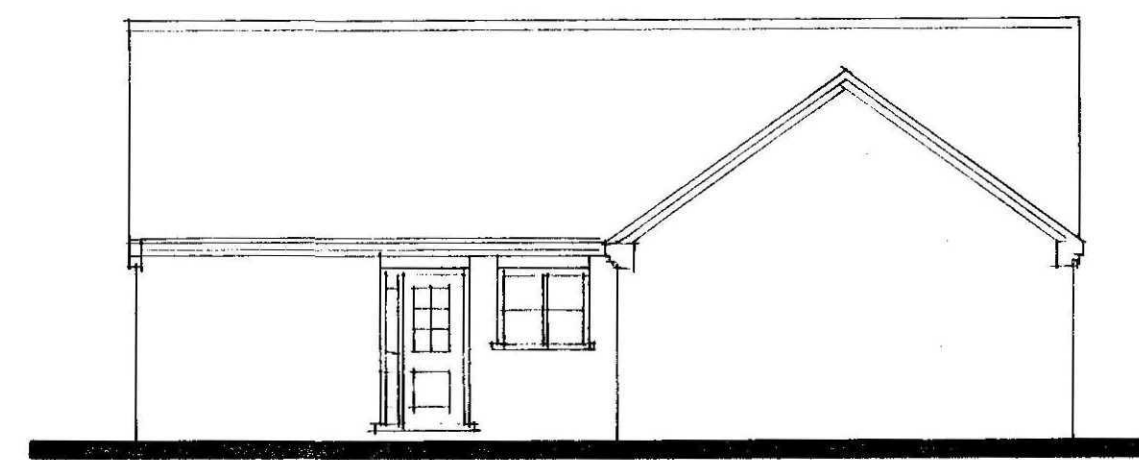


SIDE

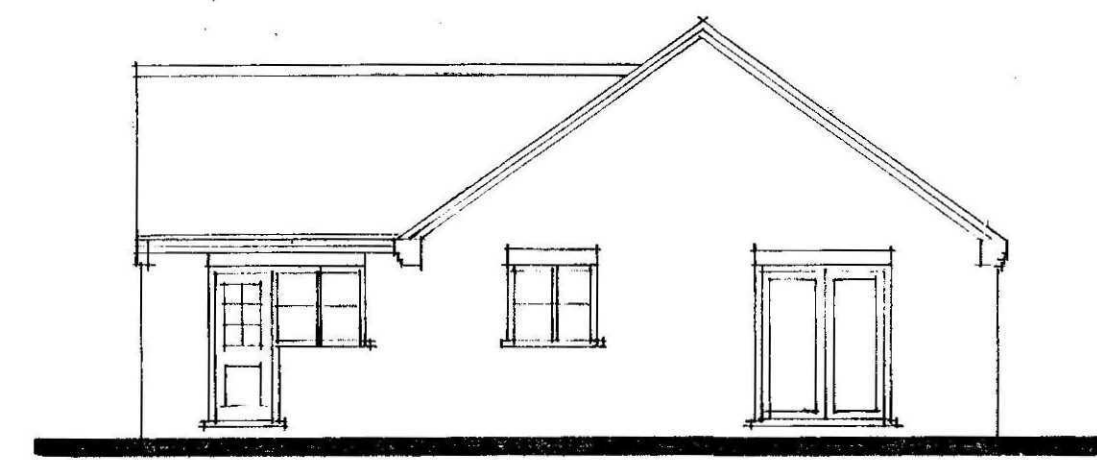

REAR

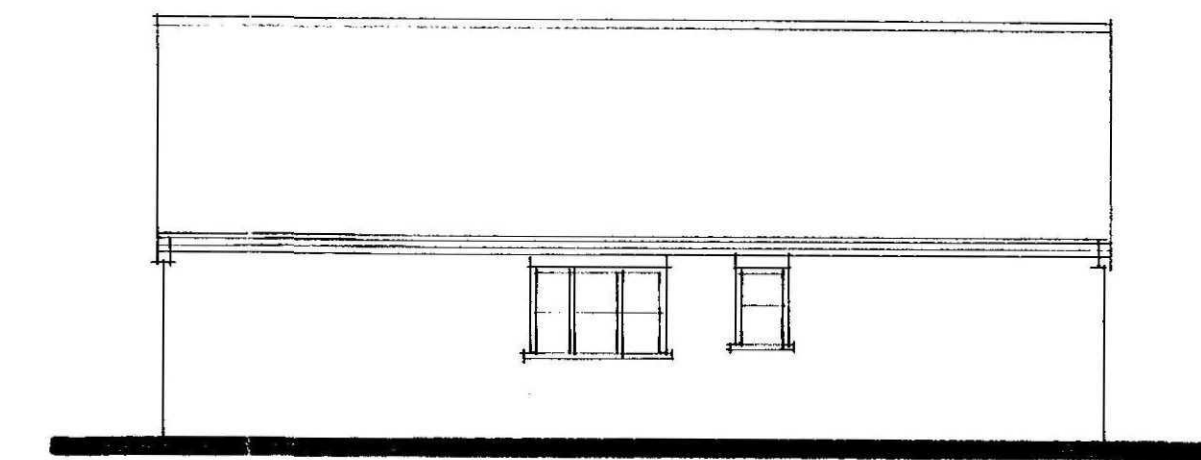

SIDE

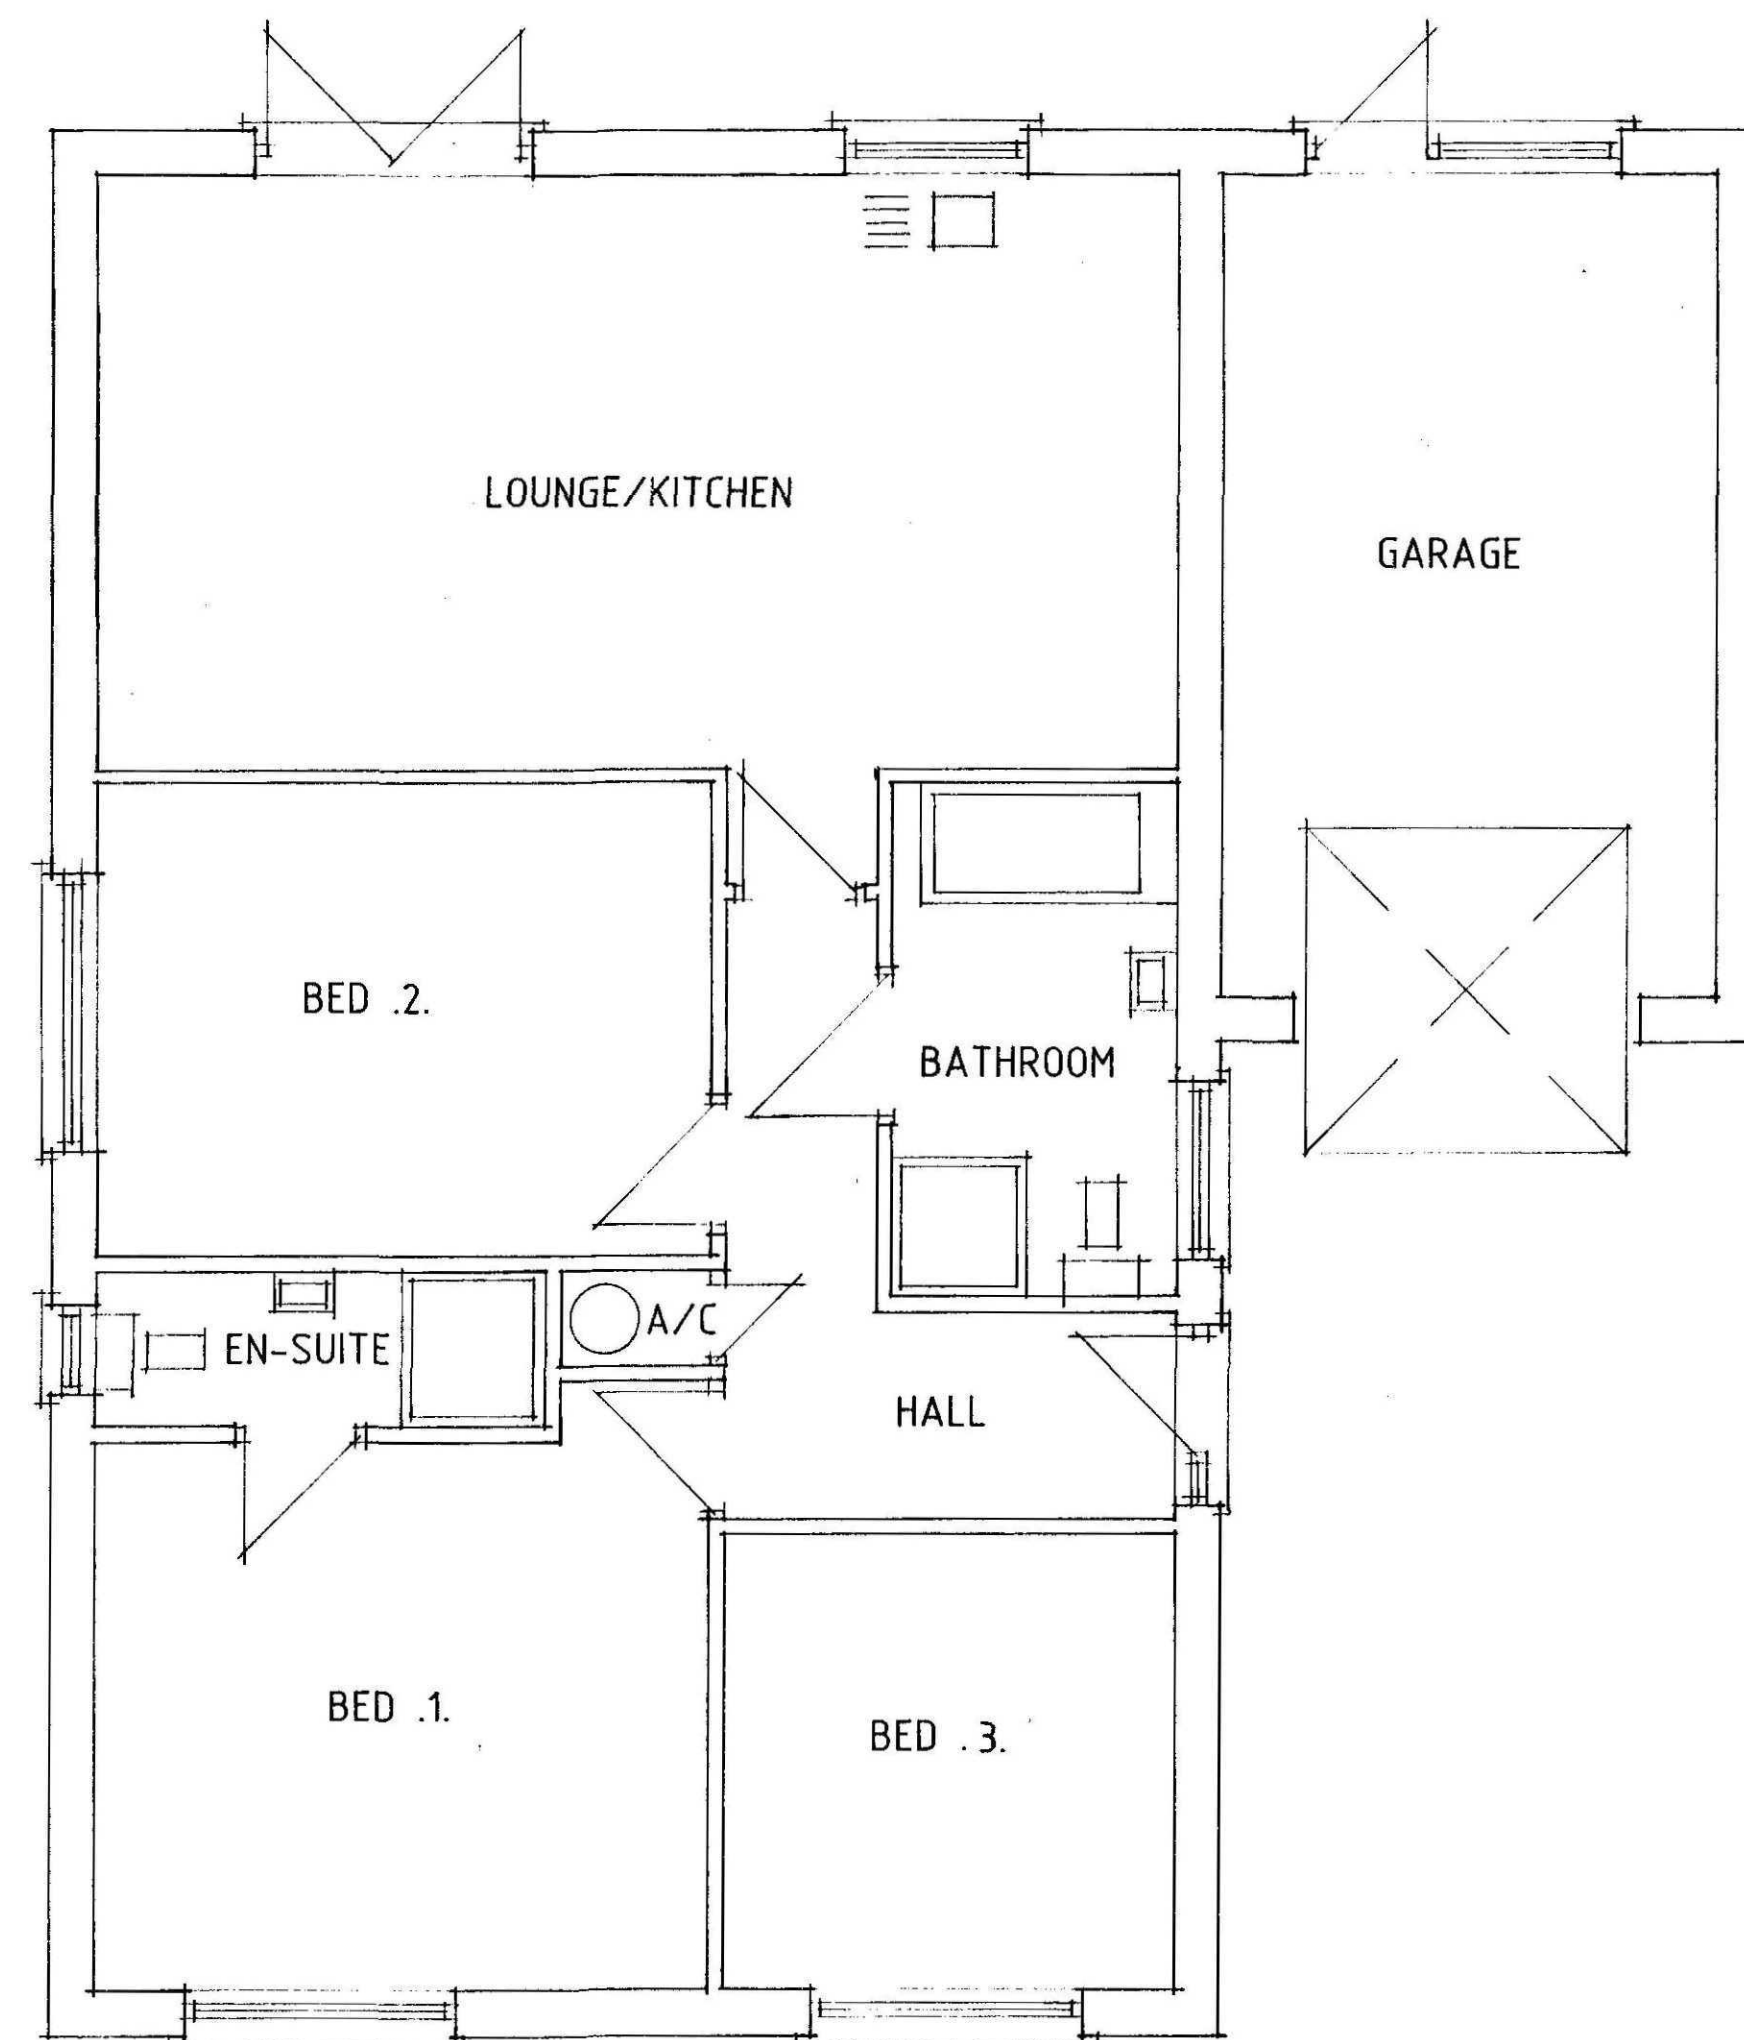

FLOOR PLAN

C - DESIGN ALTS - 1.7.15
B - NAME CHANGE - 22.6.15
A - DESIGN ALTS - 6.5.15

Status
DESIGN
CONSULTANTS IN ARCHITECTURE & PLANNING

MEDWAY

M. PARKER & SONS.

1:50 1:100 | MARCH-15

B.GILHAM.

2 Edinburgh Walk, Holbeach,
Spalding, Lincs. PE12 7AP
Tel: 01406 424343 Fax: 01406 490702

