



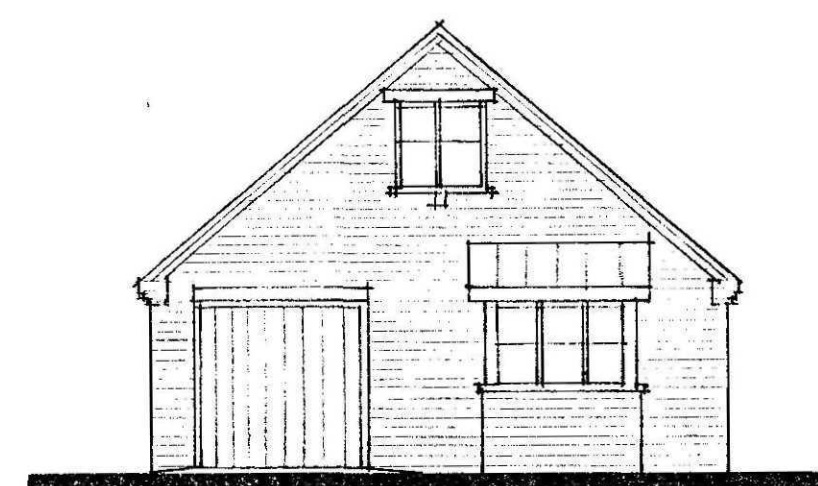


FRONT

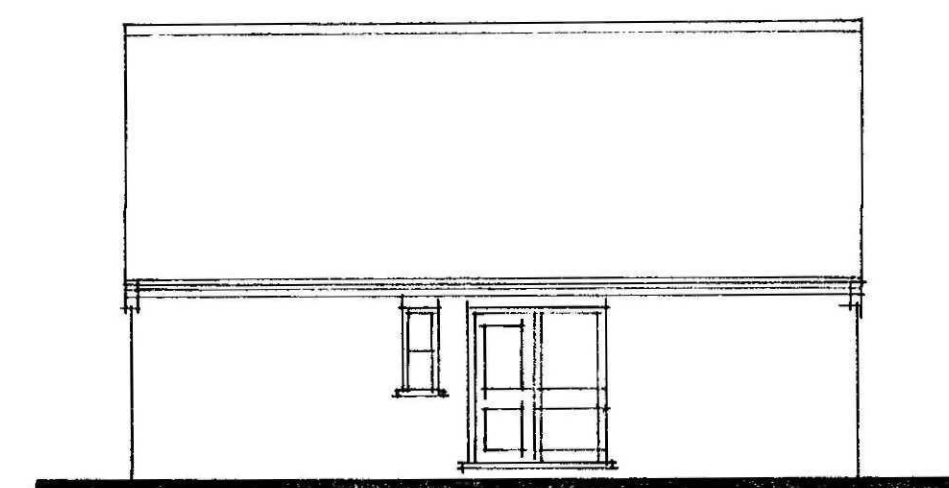


SIDE




REAR

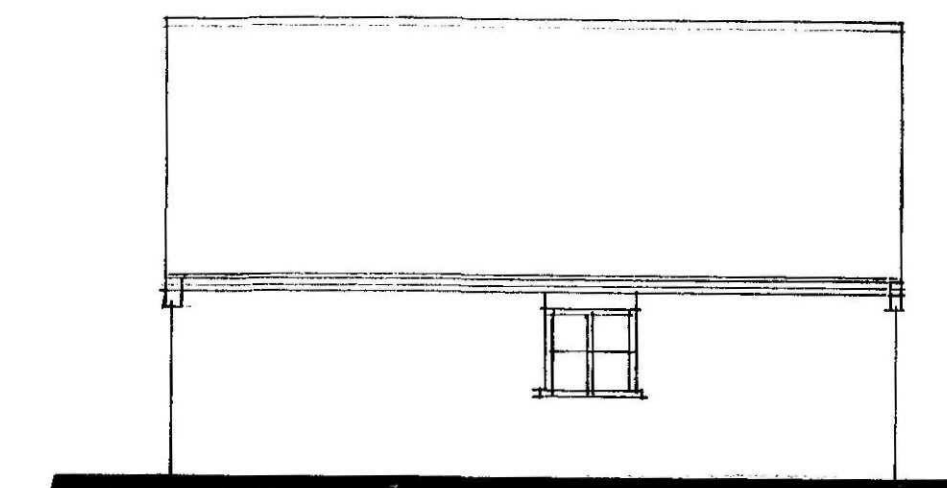

SIDE

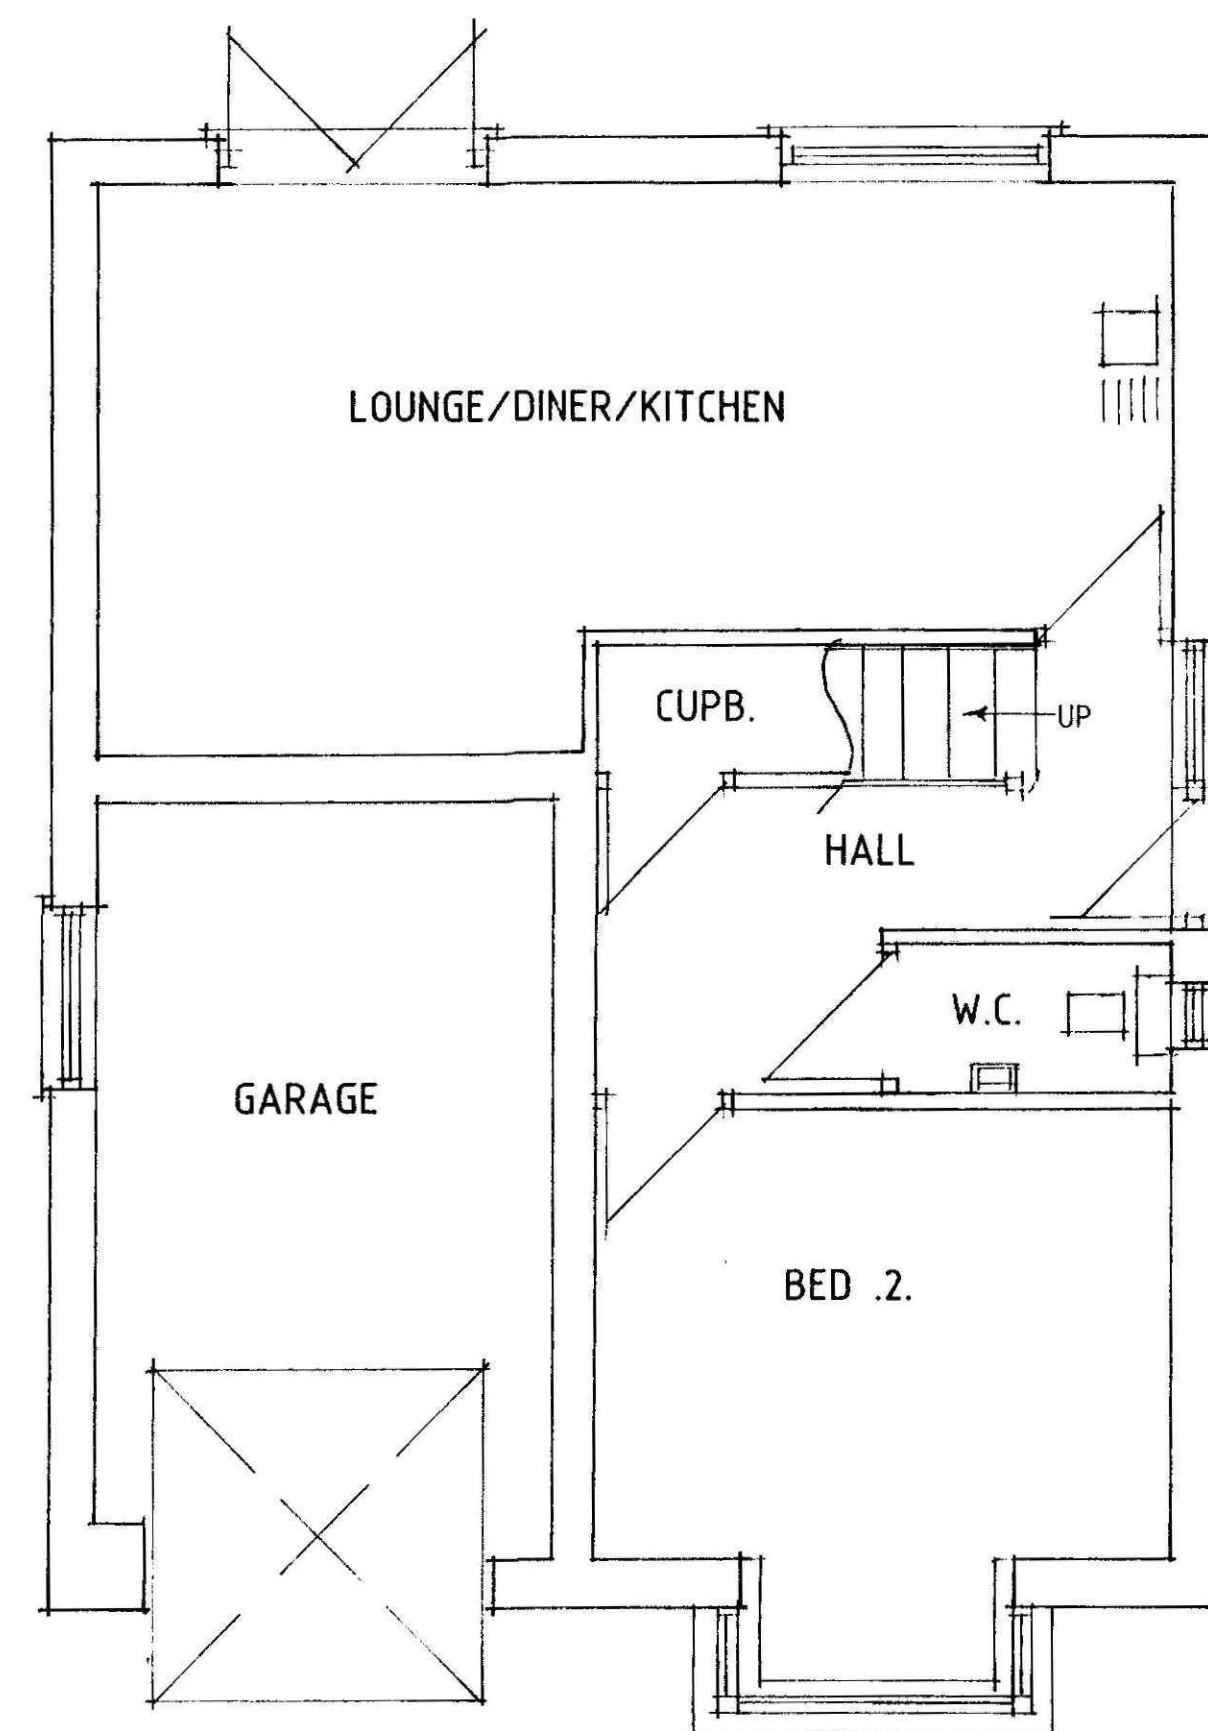

GROUND FLOOR PLAN

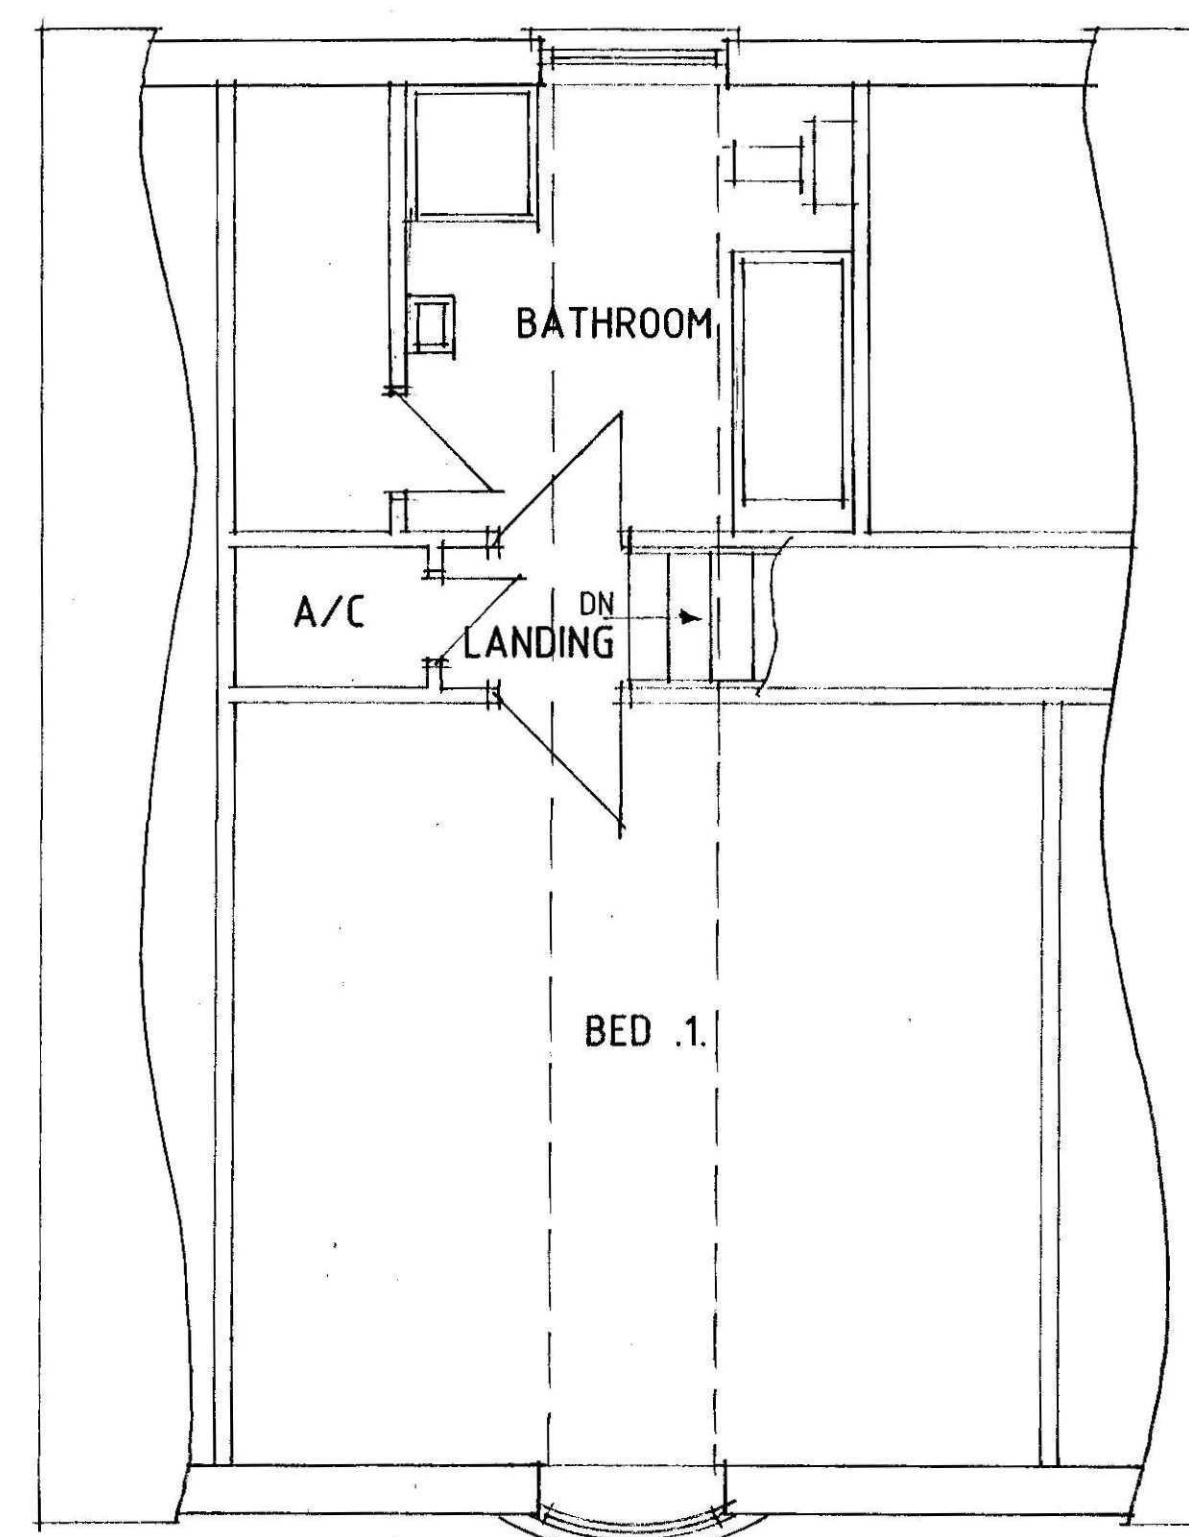

FIRST FLOOR PLAN

B - NAME CHANGE - 22.6.15
A - DESIGN ALTS - 1.6.15

Status
DESIGN
CONSULTANTS IN ARCHITECTURE & PLANNING

THAMES.

M. PARKER & SONS

1:50 1:100 | MAY-15

B.GILHAM.

2 Edinburgh Walk, Holford,
Spalding, Lincs. PE12 1AP
Tel: 01406 424343 Fax: 01406 490702

