




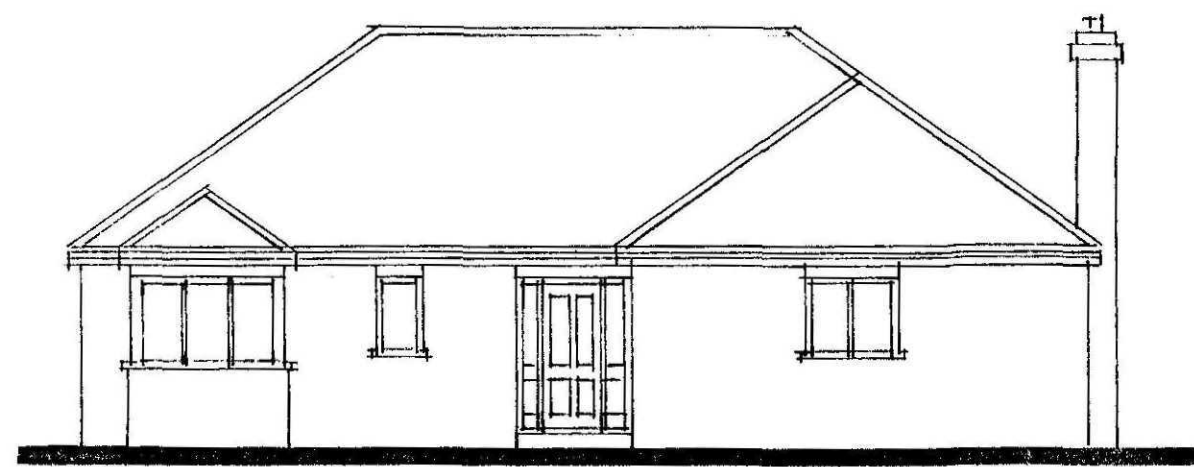


FRONT

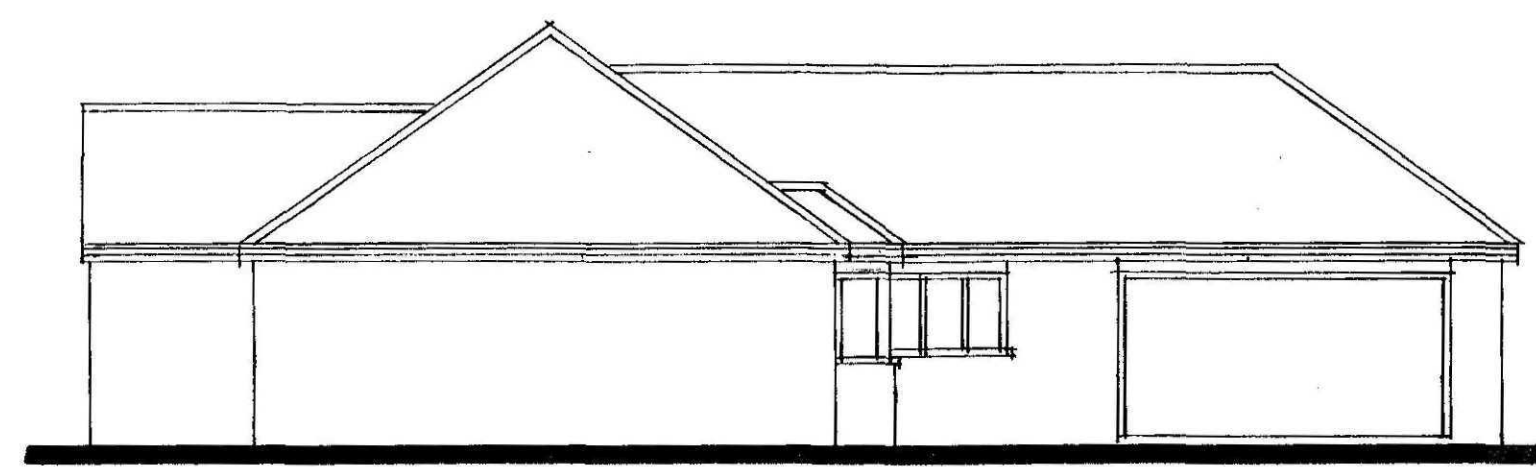


SIDE

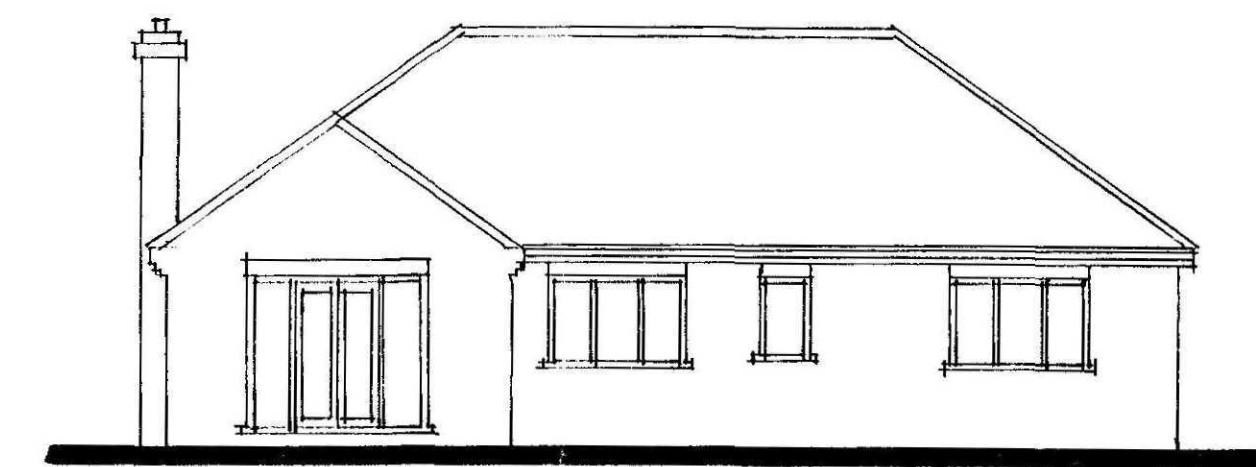

REAR

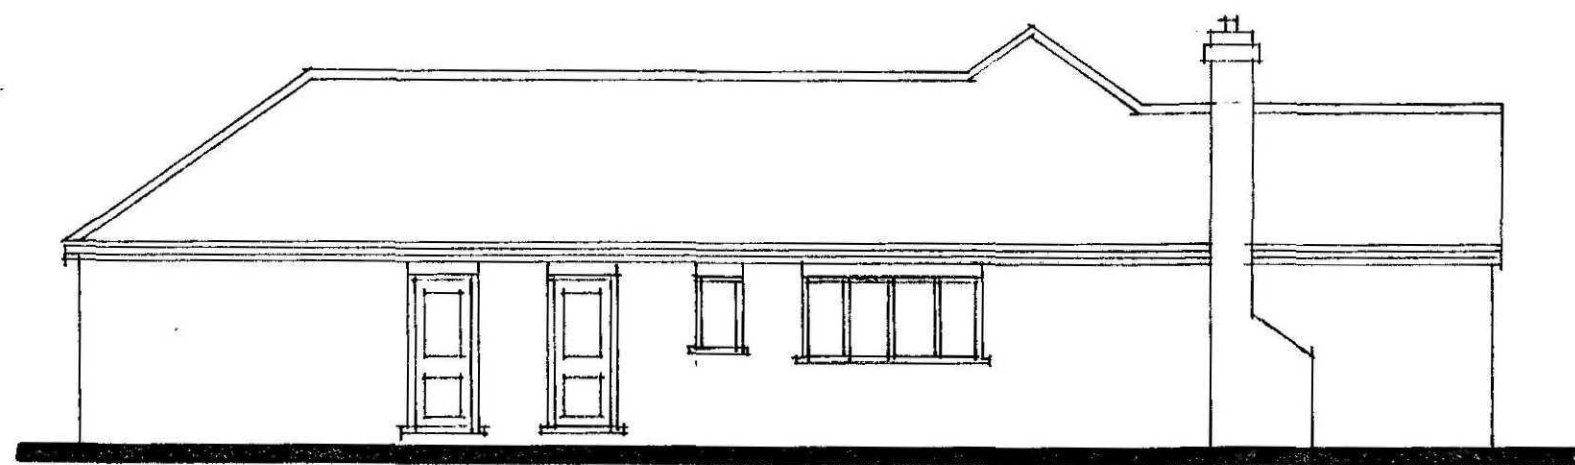

SIDE

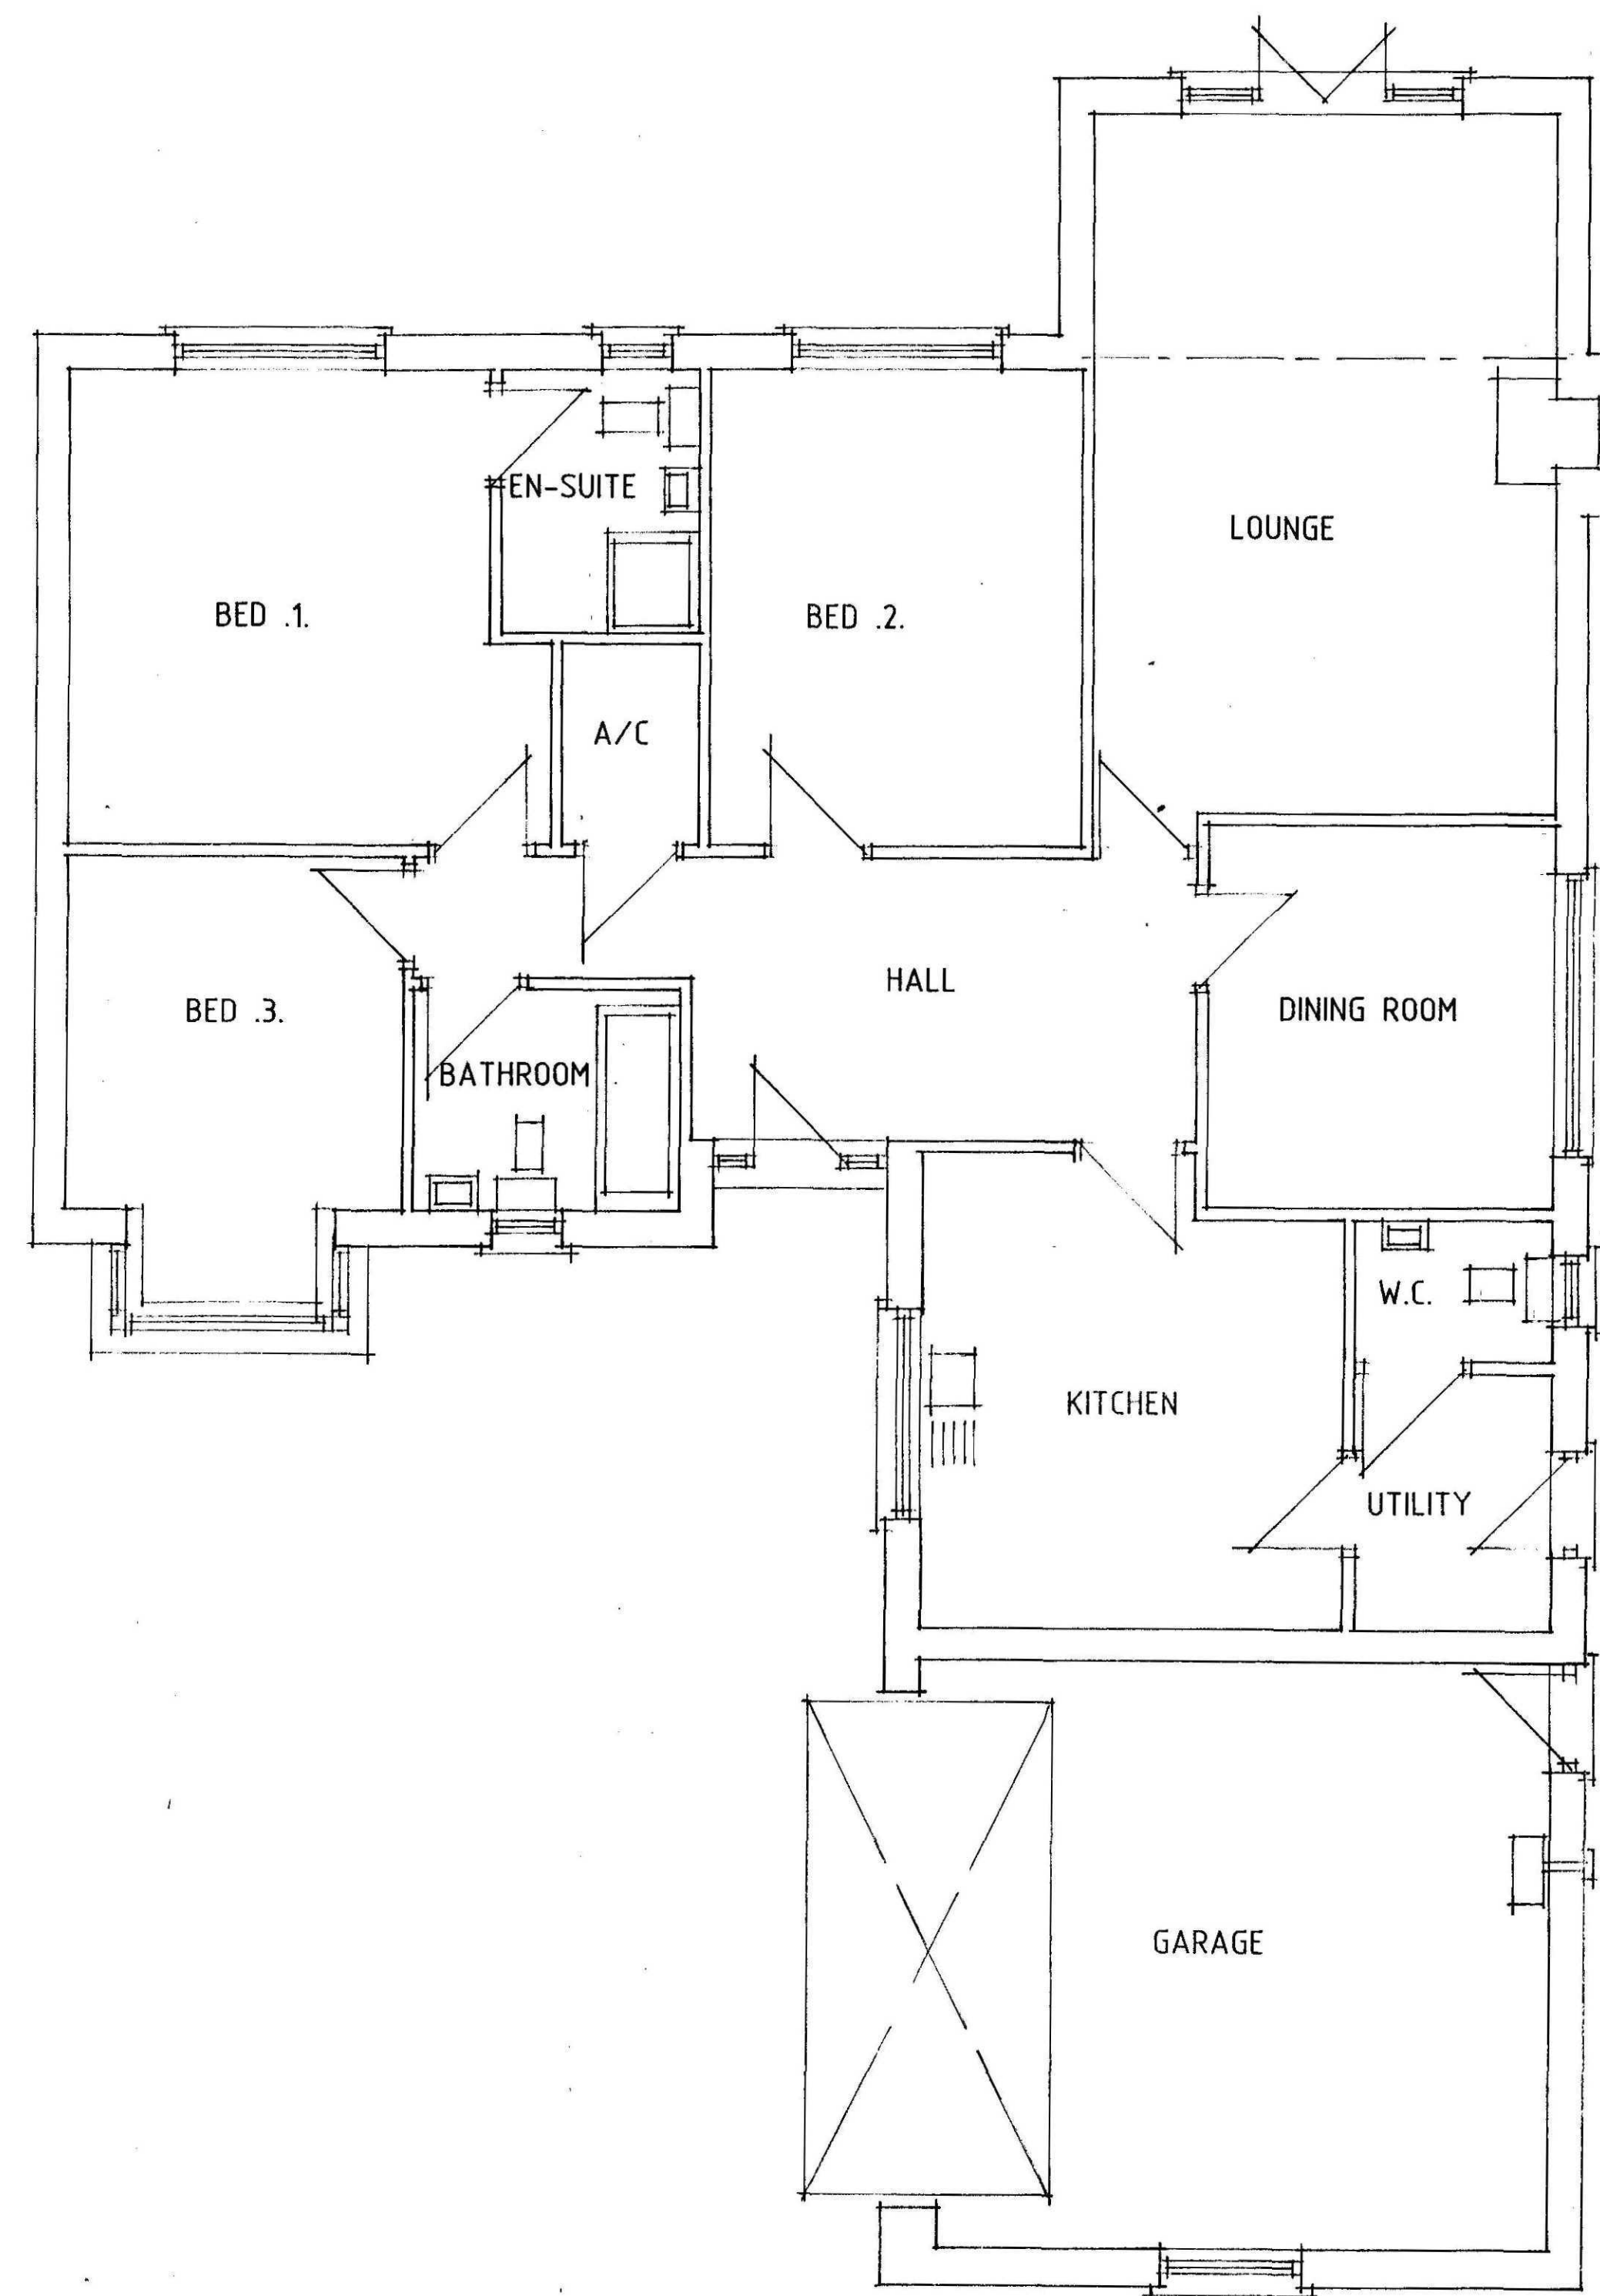

FLOOR PLAN

Status
DESIGN
CONSULTANTS IN ARCHITECTURE & PLANNING

HAWTHORN.NB.

M. PARKER & SONS.

1:50 1:100 | JULY-15

B.GILHAM.

