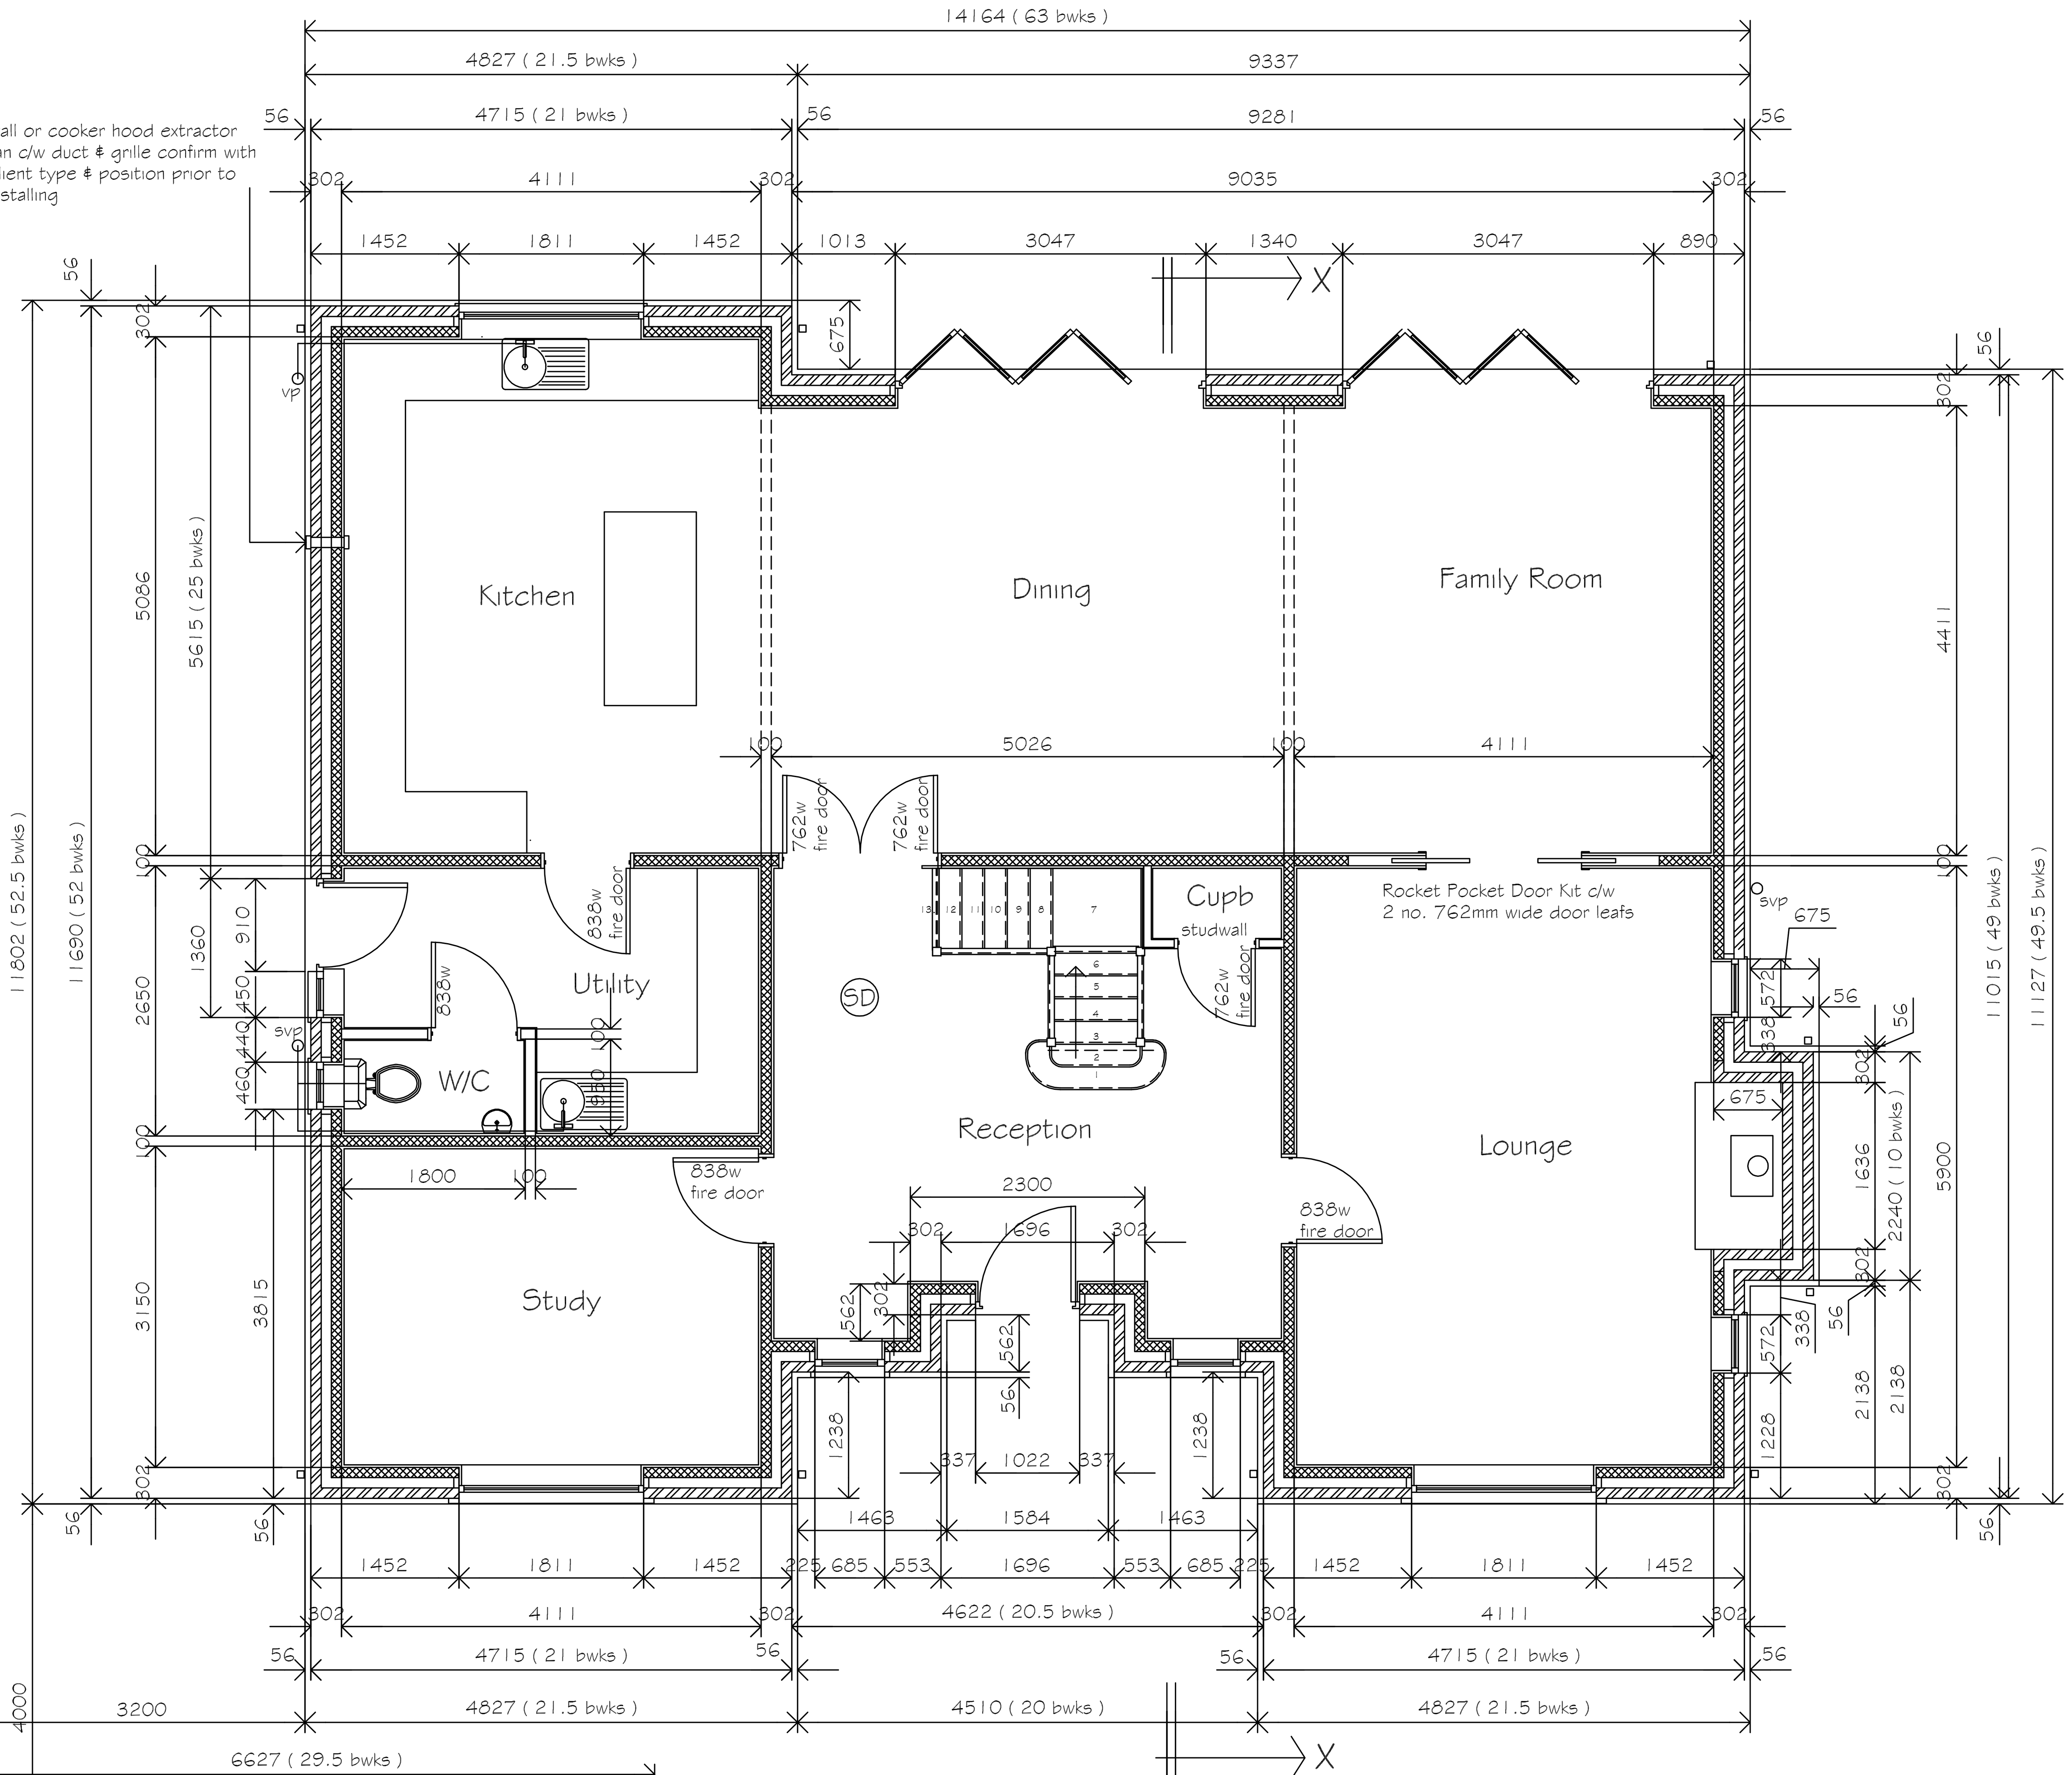

Proposed Ground Floor Plan

Scale Bar 1/ 50

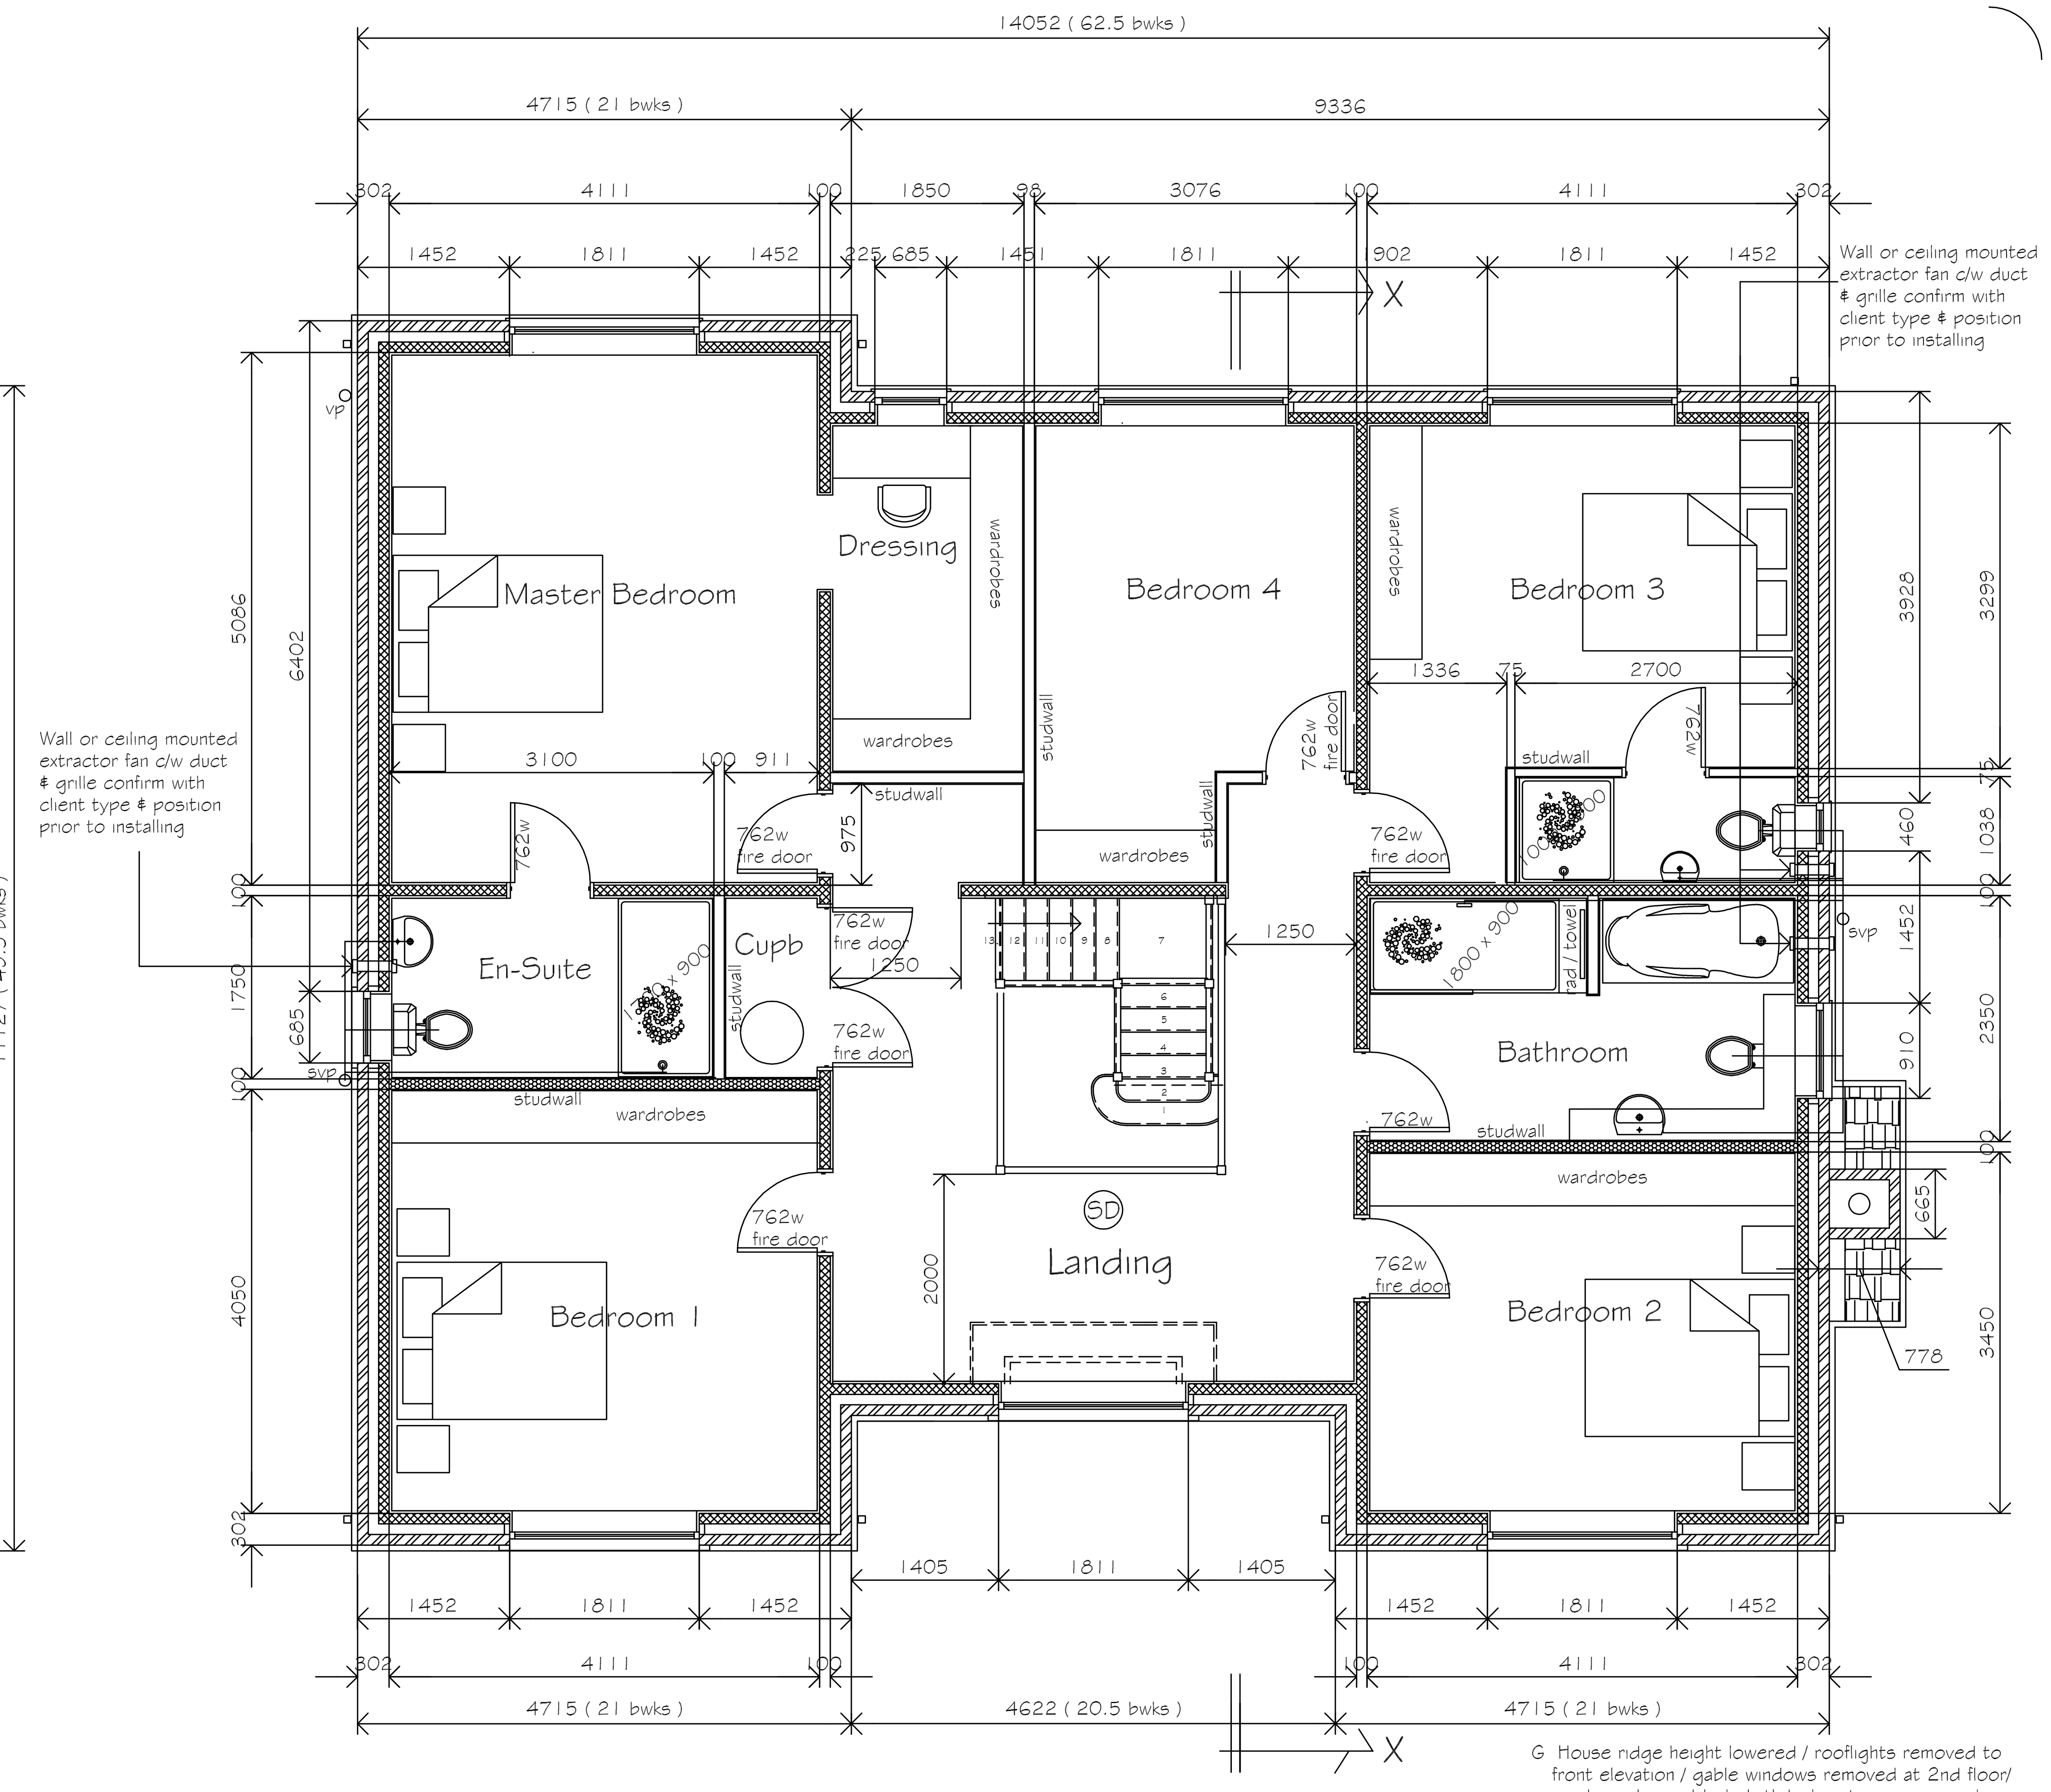

Proposed First Floor Plan

Scale Bar 1/ 50

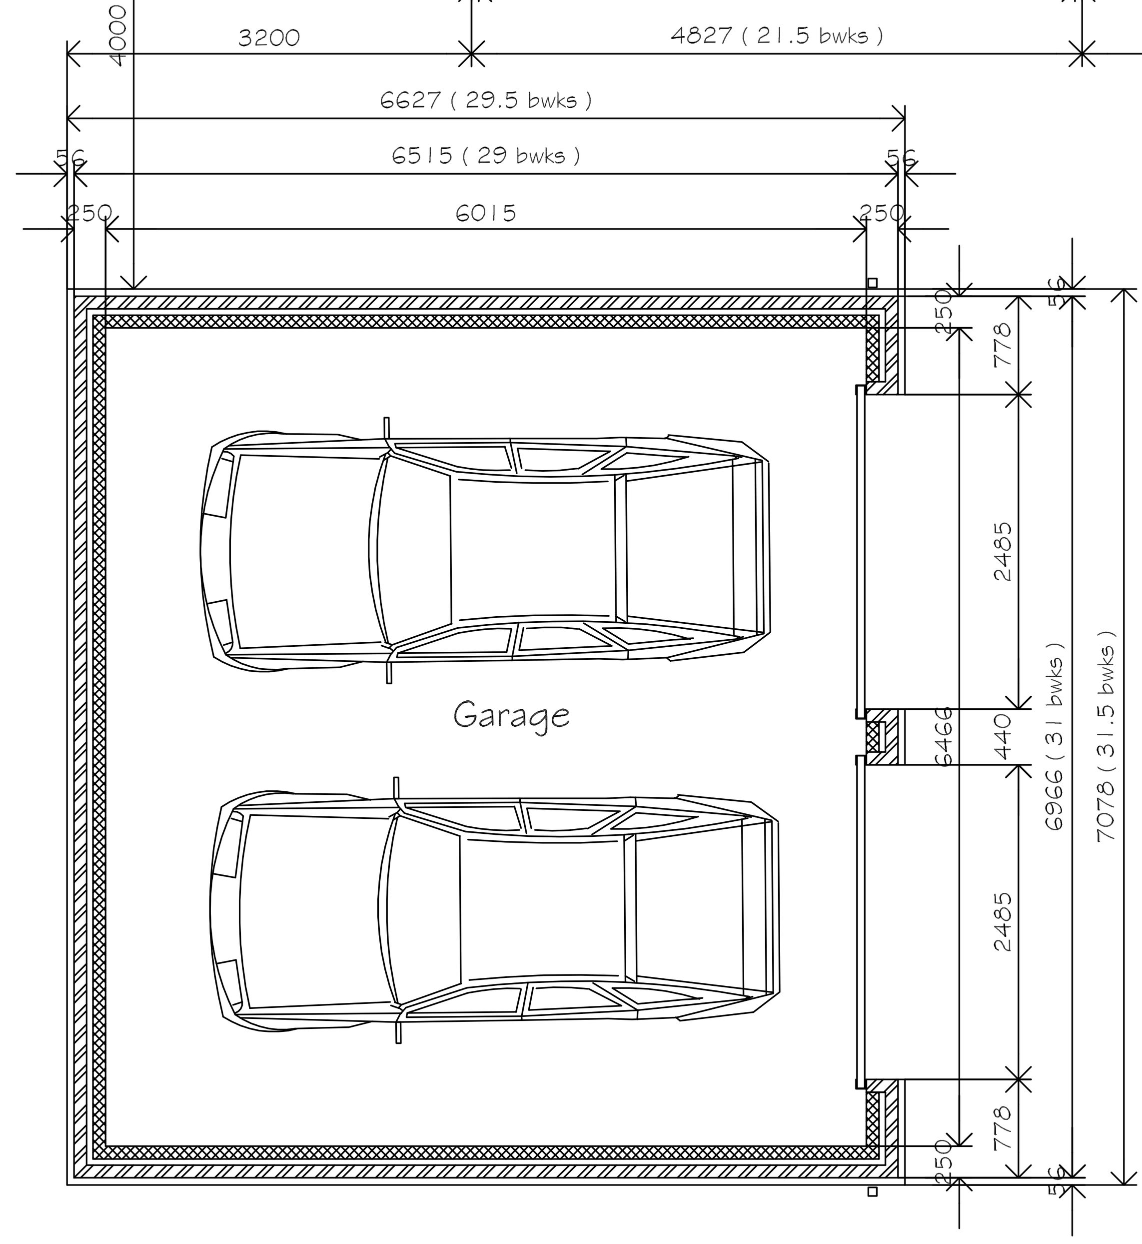

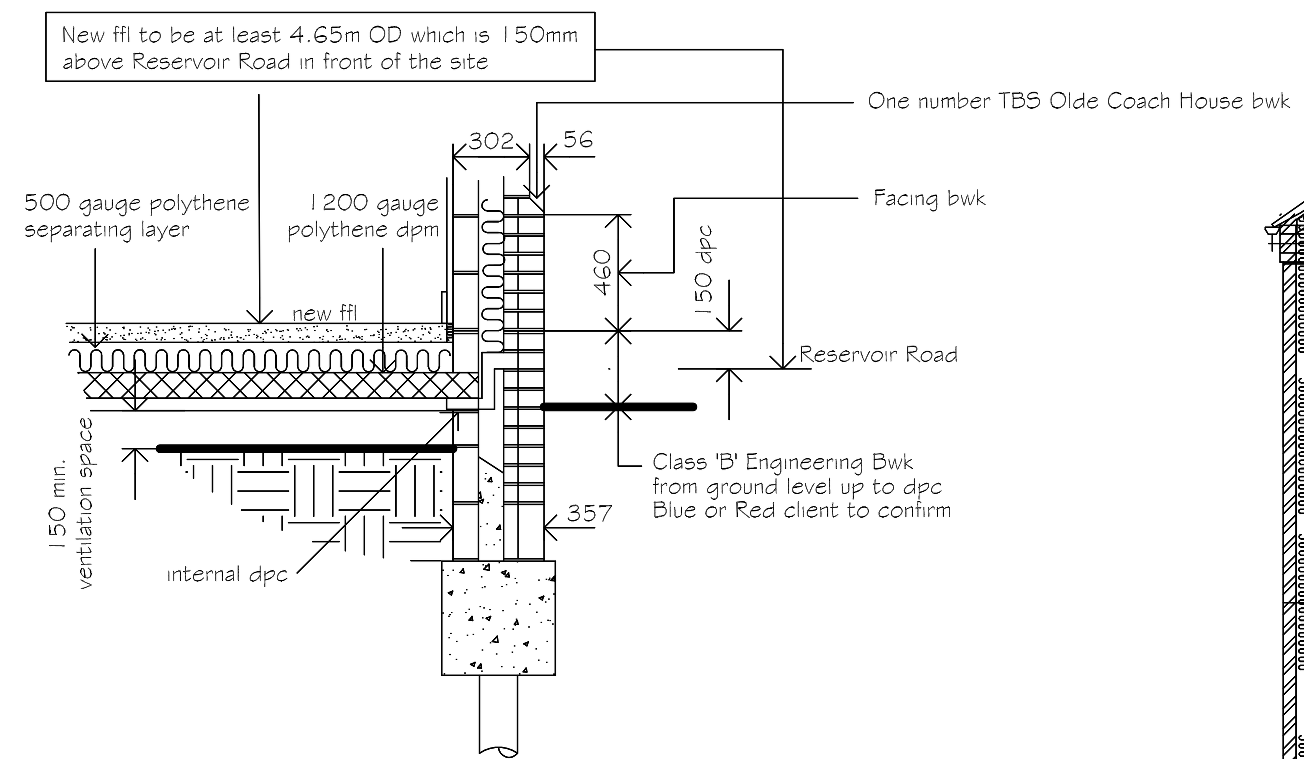

Typical Section Thro. House
Cavity Wall Foundations

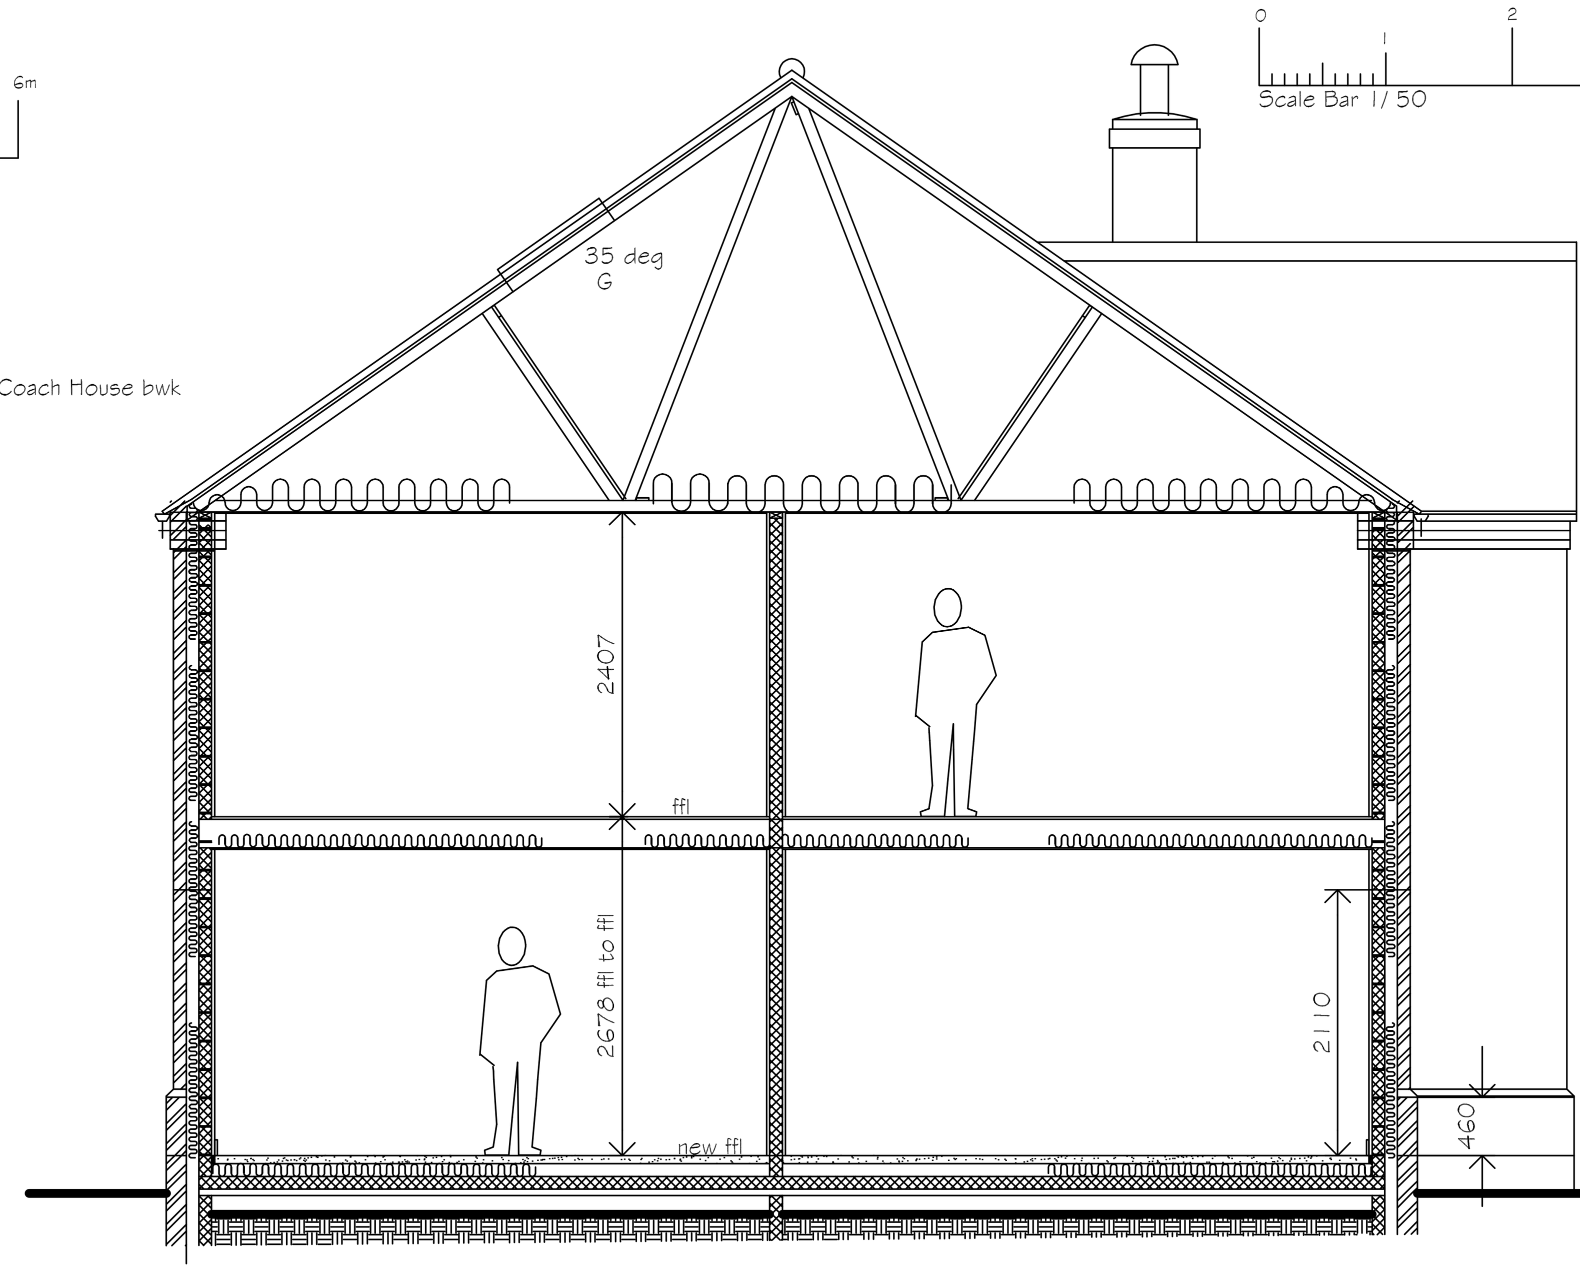

Section X - X

G House ridge height lowered / rooflights removed to front elevation / gable windows removed at 2nd floor/ render colour added plinth bwk options increased submitted to Planning mjw 29/7/23
F Revised to suit Building Regs submission mjw 26/6/23
E Application for approval of reserved matters issued to SHDC Planning Dept mjw 14/11/21
D Revised to suit clients comments mjw 2/11/21
C Revised to suit clients comments mjw 7/6/21
B Floor Plans revised mjw 20/5/21
A Width & length of dwelling reduced mjw 27/4/21

REVISIONS	BY	DATE

DRAWN	MJW	DATE	9/8/21
SCALE	1 / 50	CHECKED	

CLIENT
Mr & Mrs T. Forman
Hollybush Farm House
Rattlesden Road
Buxhill
Stowmarket
Suffolk
IP14 3DP

PROJECT
Proposed Residential Development - 2 plots
Land between 12 Flaxmill House and Old Lammas
Reservoir Road Surfleet Seas End Spalding Lincs
PE11 4DH

DETAILS
PLOT 1
Proposed dwelling ground / first floor & garage ground floor plan

Malcolm Watson
Architectural - Detailing Services
Residential - Commercial - Industrial - Agricultural
Planning & Building Regulations submissions
13 Wimberley Way, Pinchbeck, Spalding, Lincs. PE11 3RY.
Tel / Fax : 01775 767650
email : mjw.13@btinternet.com

partner LABC

DRWG No. 521/2/2018 G