

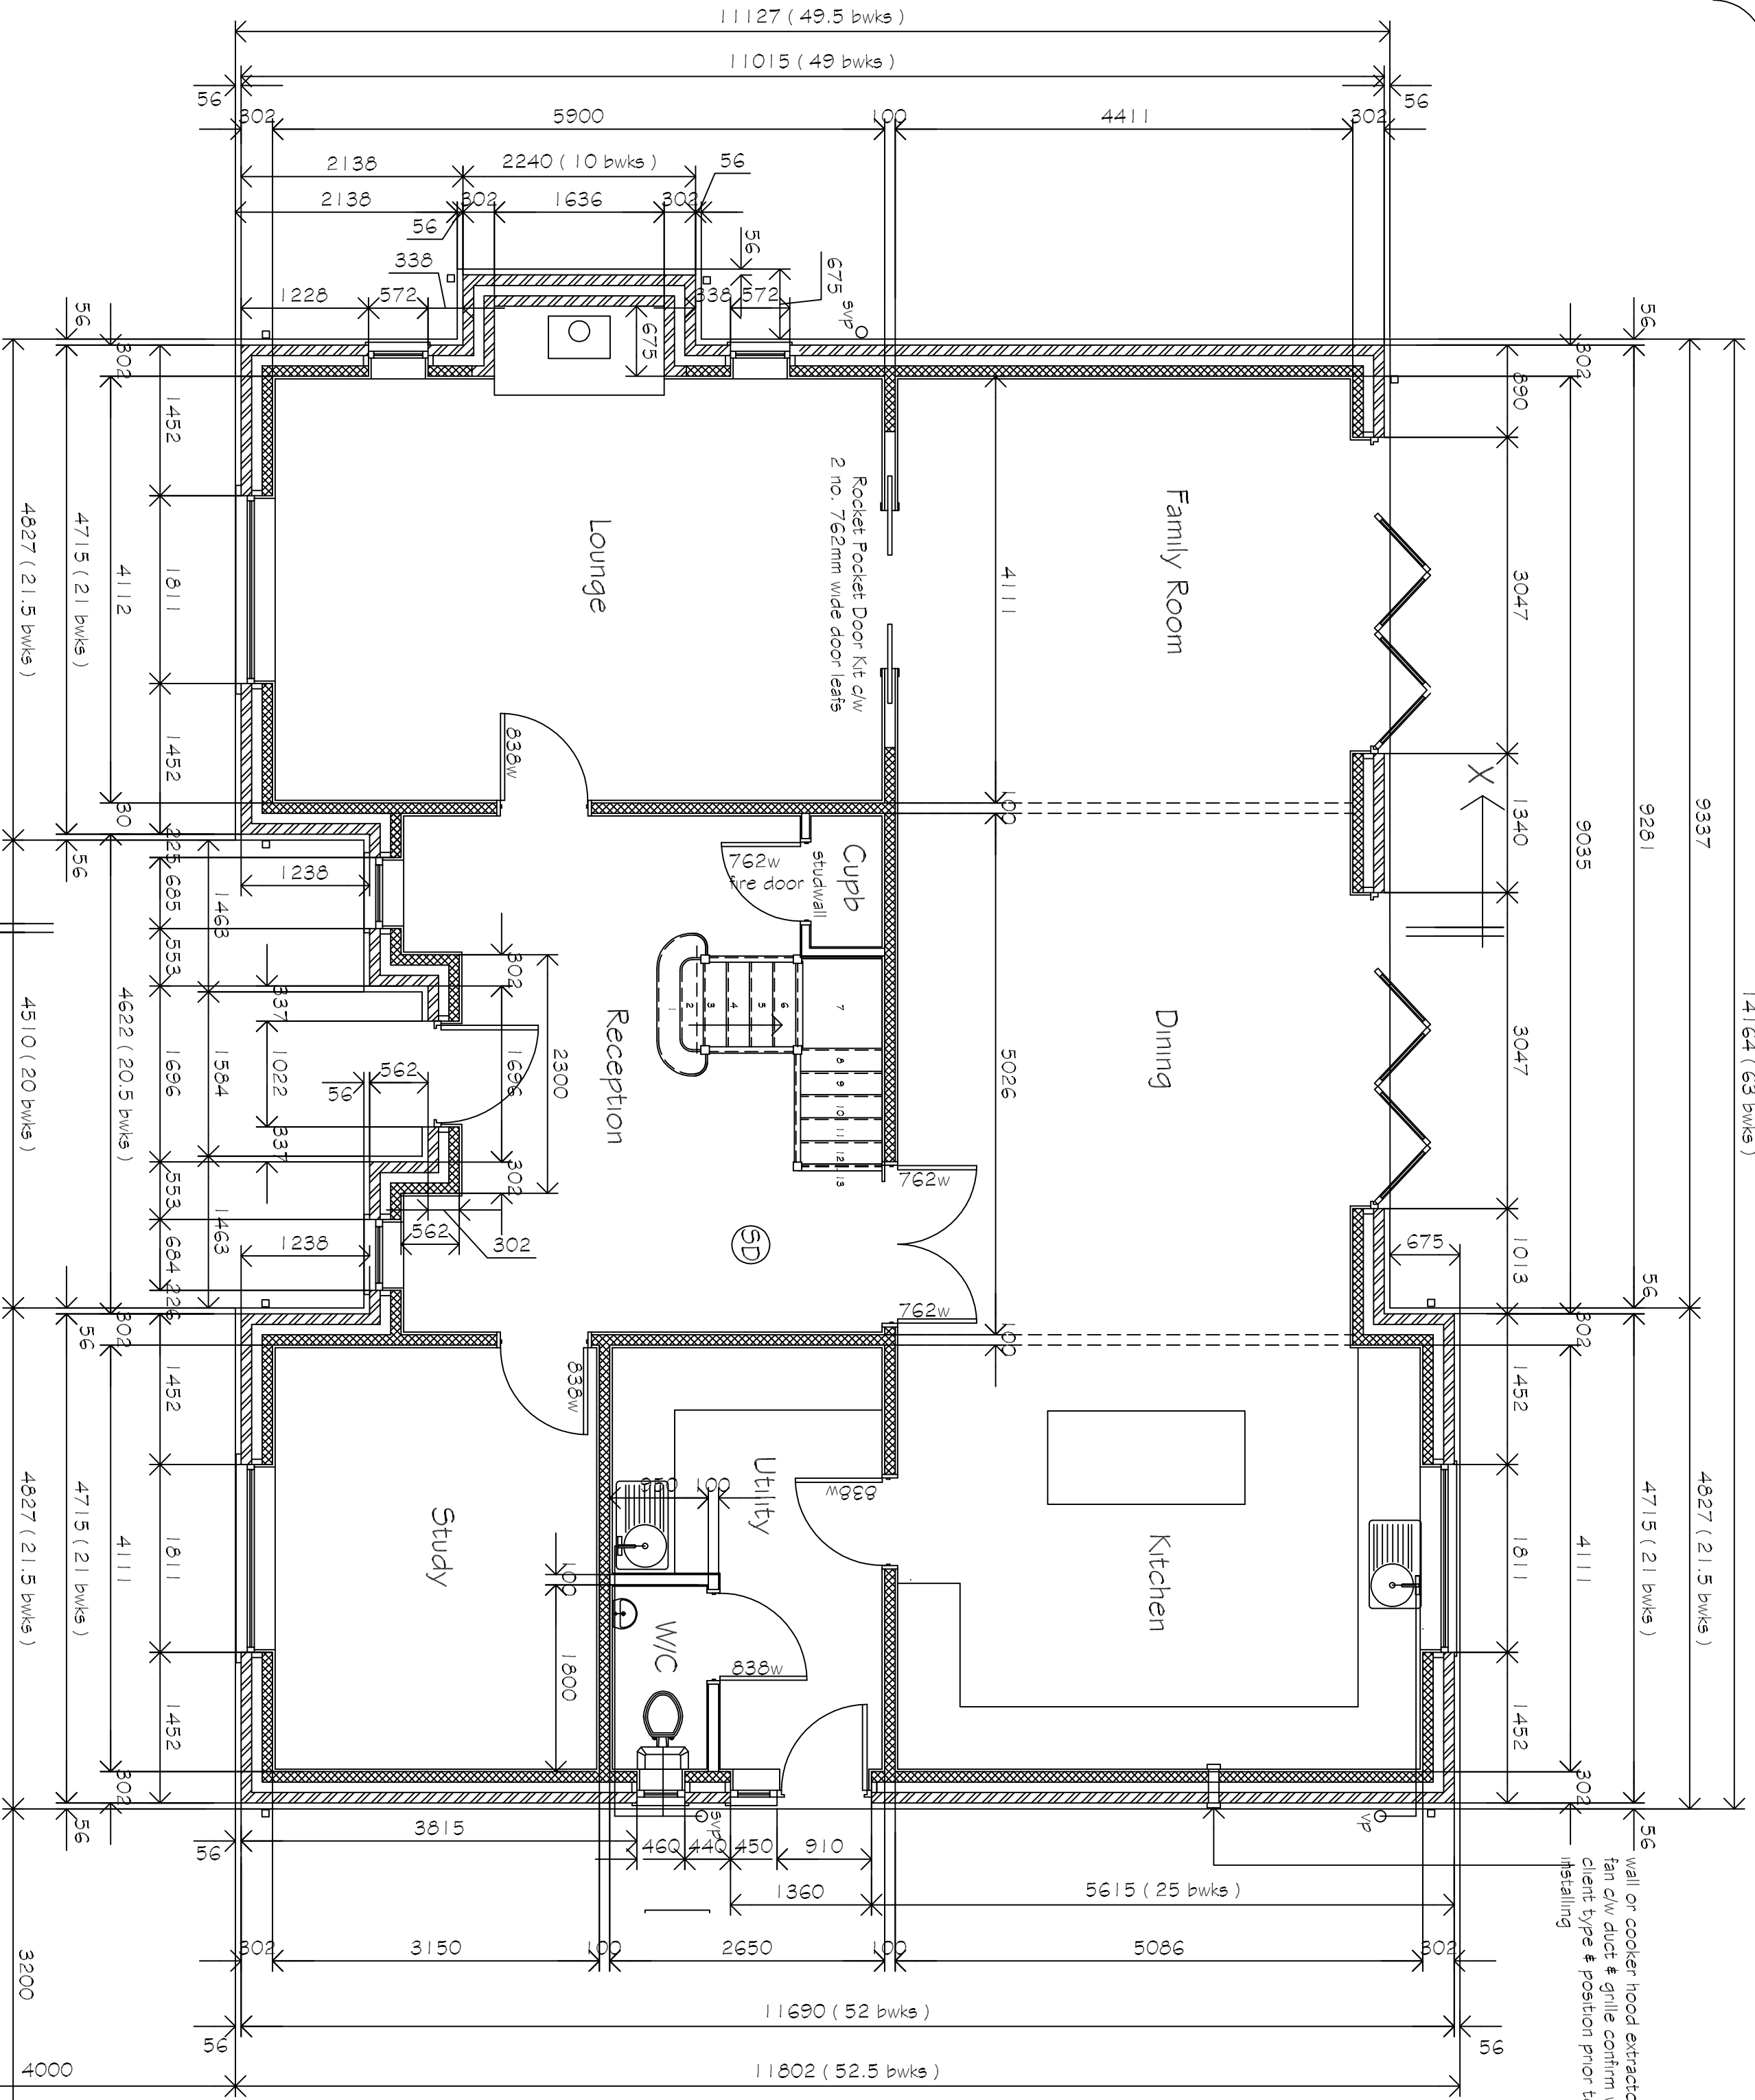


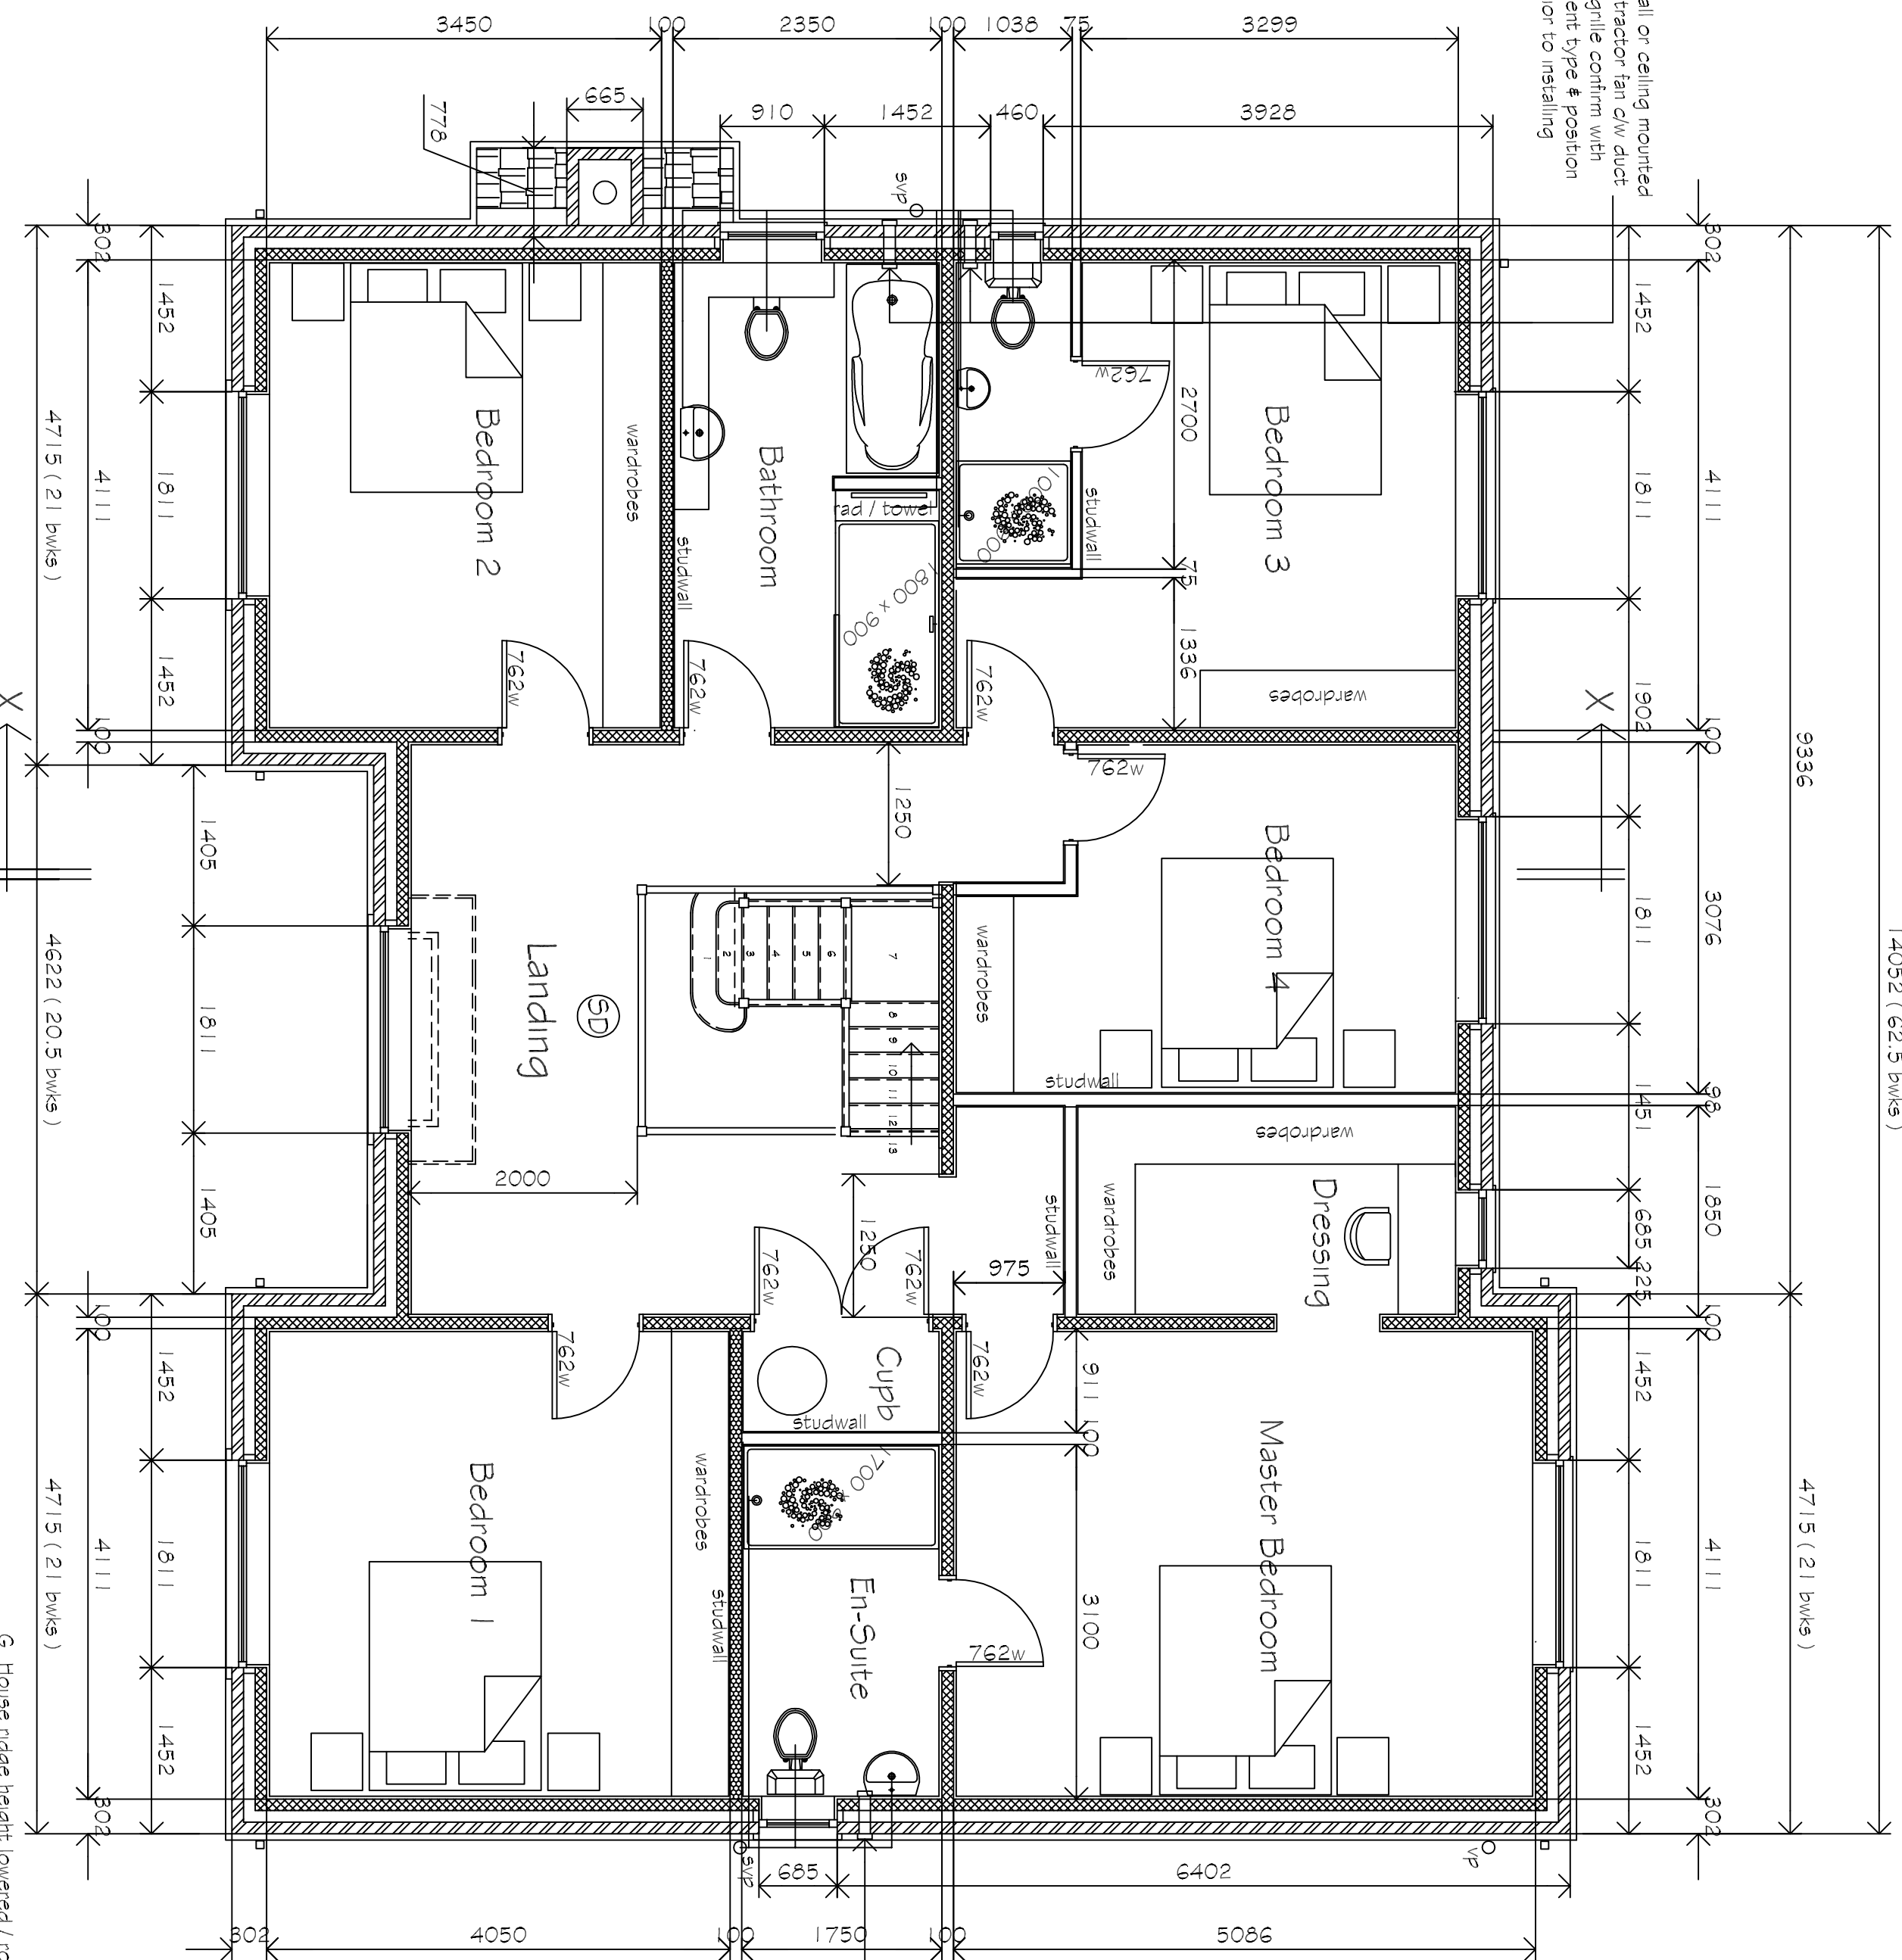


Proposed Ground Floor Plan

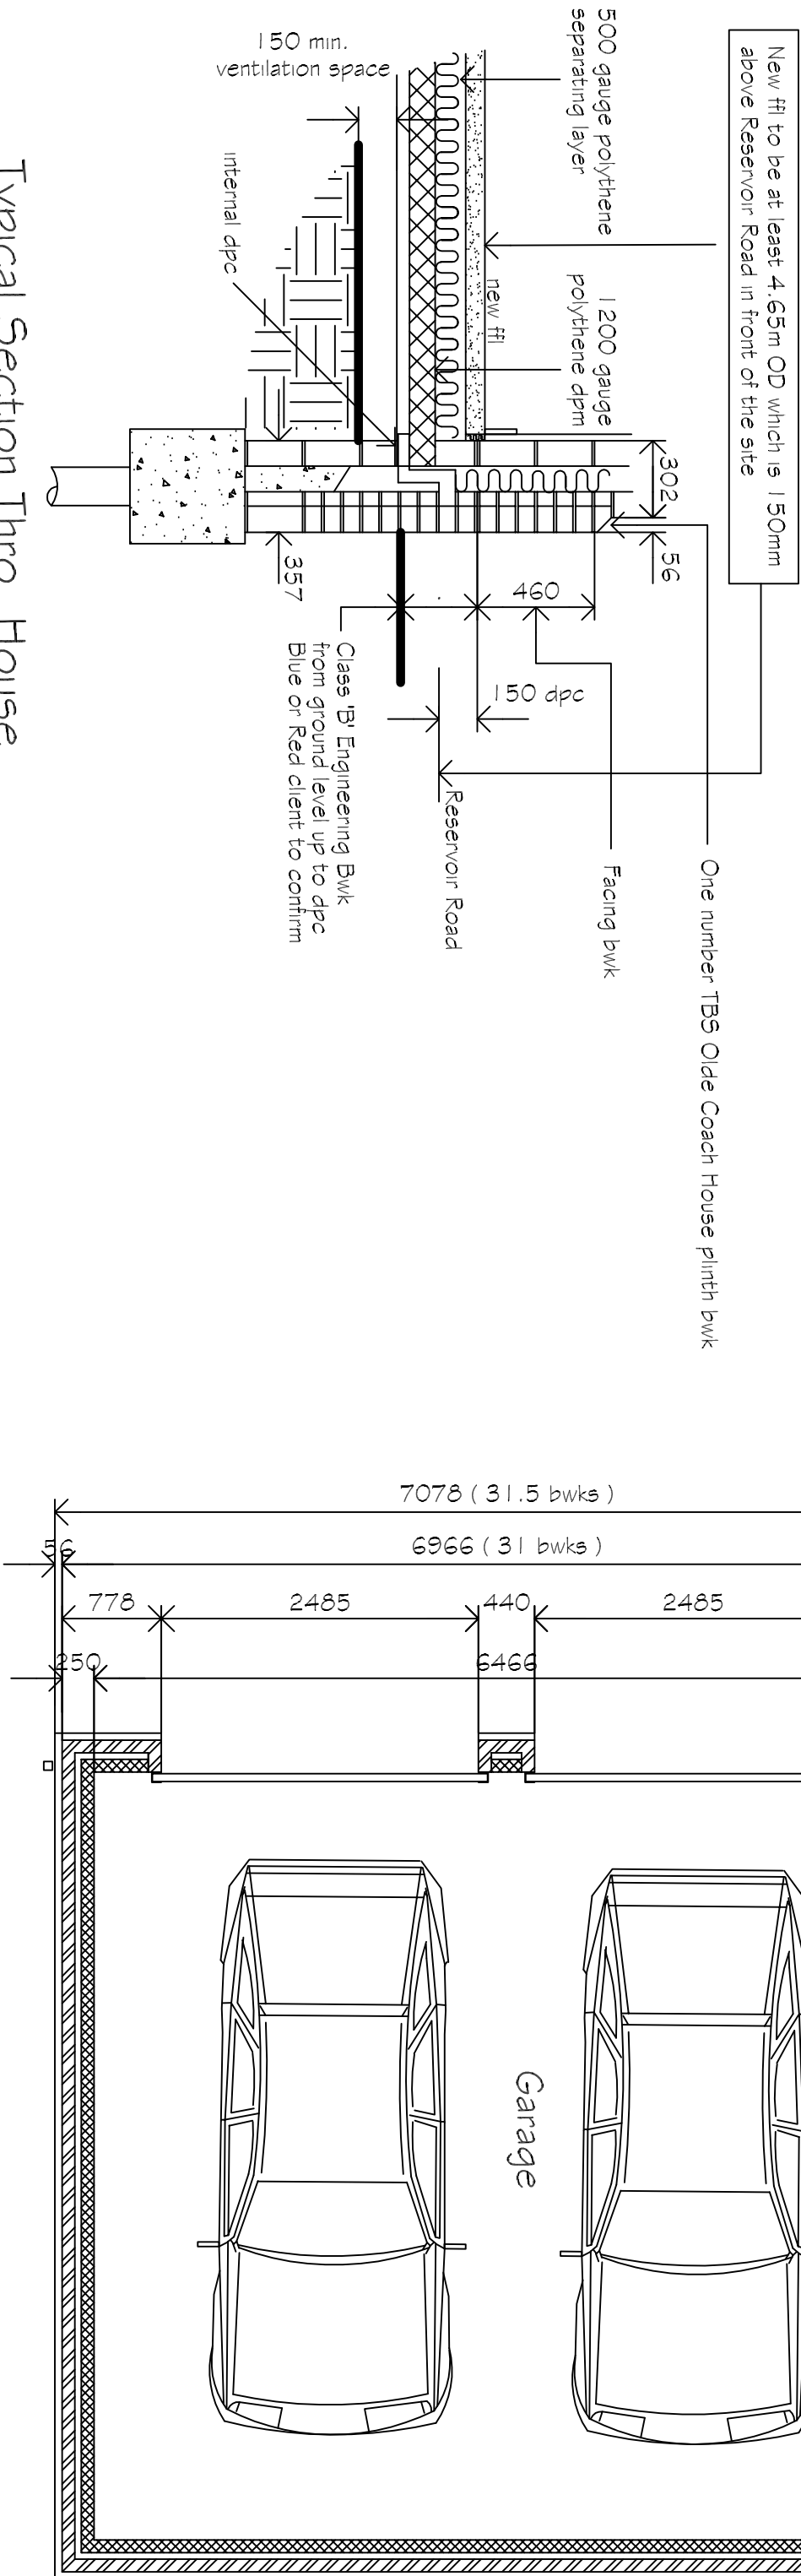

Proposed First Floor Plan

Scale Bar 1/50

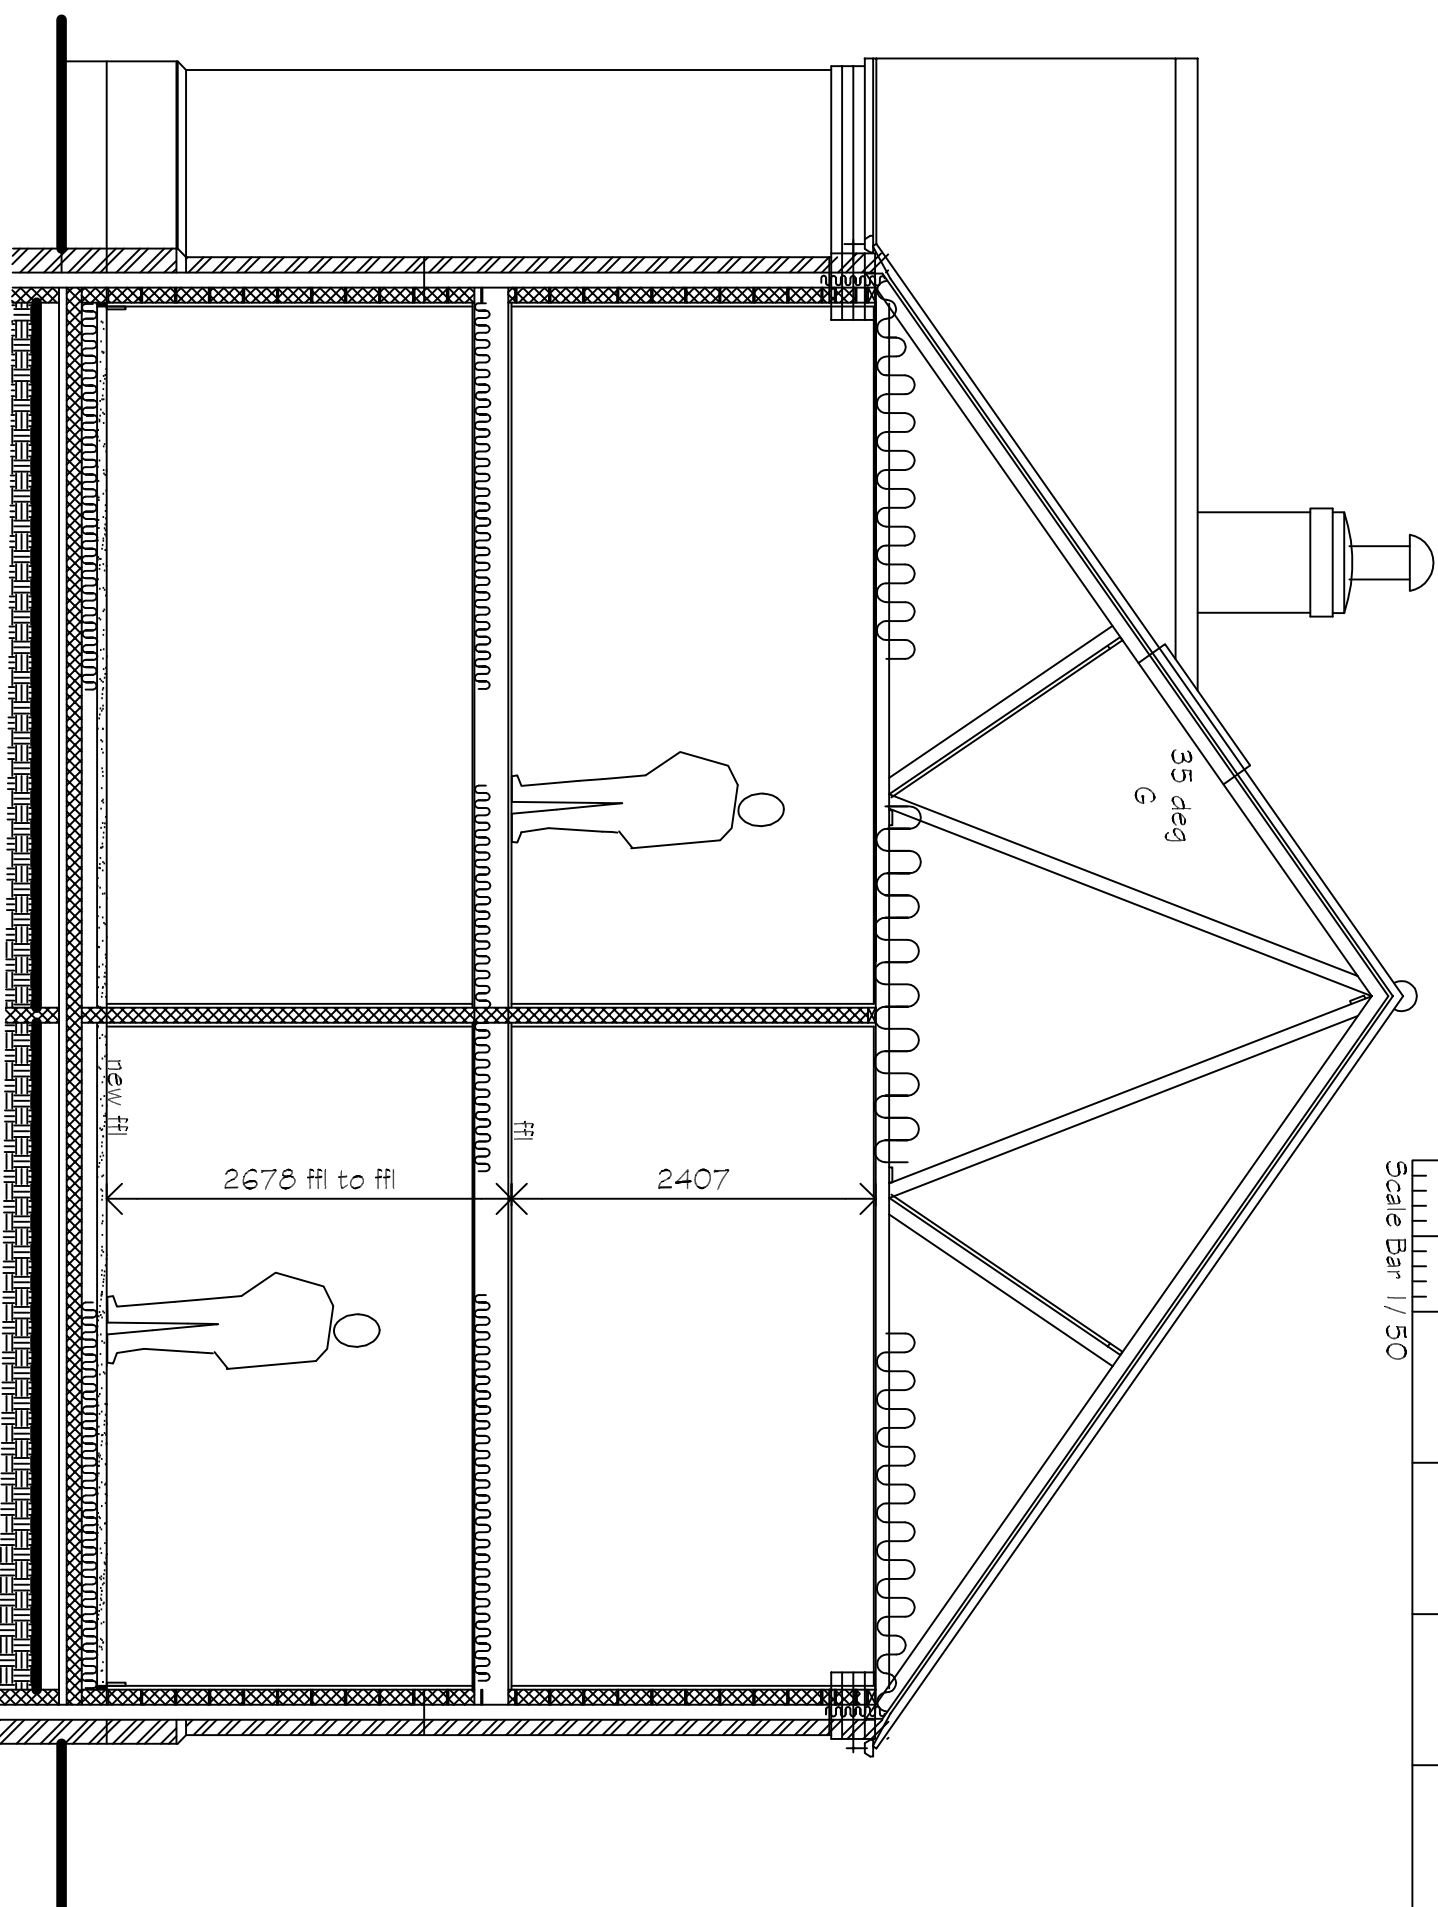

Section X - X

- G House ridge height lowered / rooflights removed to front elevation / double windows removed at 2nd floor / paintwork of doors increased m/w 29/7/23 colour added submitted to Planning m/w 26/6/23
- F Application for approval of reserved matters issued to SHDC Planning Dept m/w 14/11/21
- D Revised to suit clients comments m/w 21/11/21
- C Revised to suit clients comments m/w 7/6/21
- B Floor Plans revised m/w 20/5/21
- A Width & length of dwelling reduced m/w 27/4/21

REVISIONS	BY	DATE
-----------	----	------

DRAWN	M/W	DATE
SCALE	1 / 50	CHECKED

CLIENT	Mr & Mrs T. Forman Hollybush Farm House Rattlesden Road Buxhill Stowmarket Suffolk IP14 3DP
--------	---

PROJECT	Proposed Residential Development - 2 plots Landscaped, paved, and landscaped O.A. & Reservoir Road Surface Seals and Spalling Lines PE11 4DH
---------	--

DETAILS	PLOT 2 Proposed dwelling ground / first floor & garage ground floor plan
---------	--