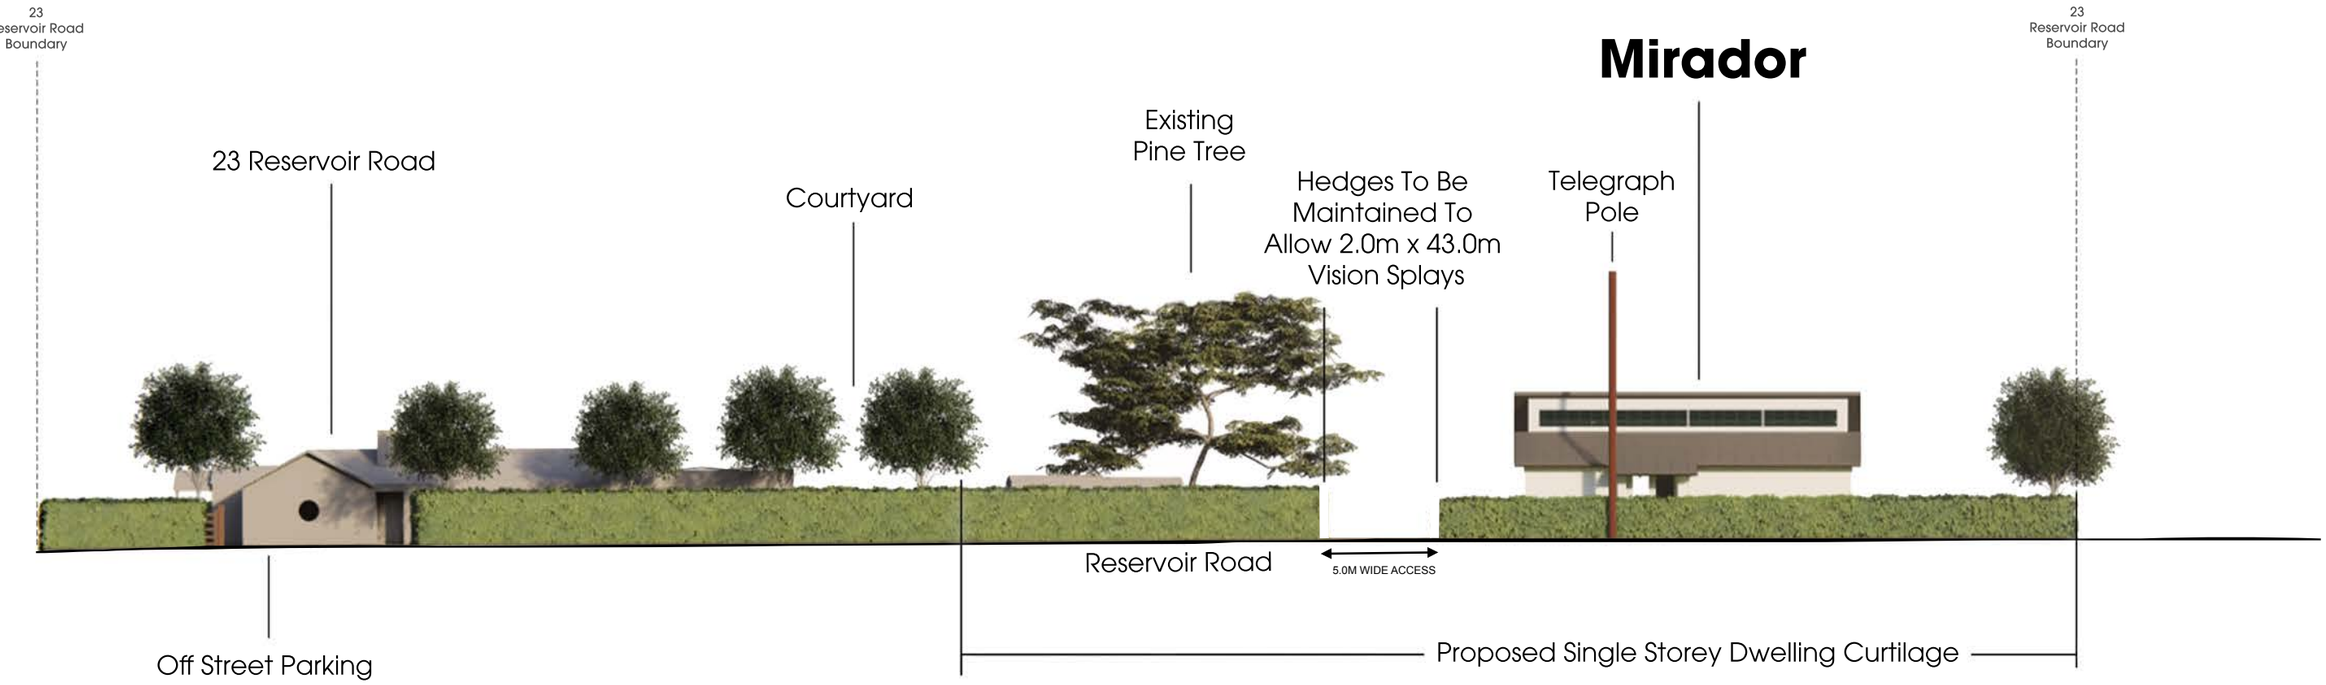


DWG 04A **OCTOBER 2025**

Scale - 1:200 @ A3

0 10 20

Road Elevation

Mirador

Proposed Single Storey Dwelling Adjacent
23 Reservoir Road, Surfleet, Spalding, PE11 4DH

Client
Ms Kay Woods
23 Reservoir Road
Surfleet, PE11 4DH

Imagery
Tom Blunden
tom@tblunden.co.uk