
Mirador

Spanish: `Elevated Viewing Position'

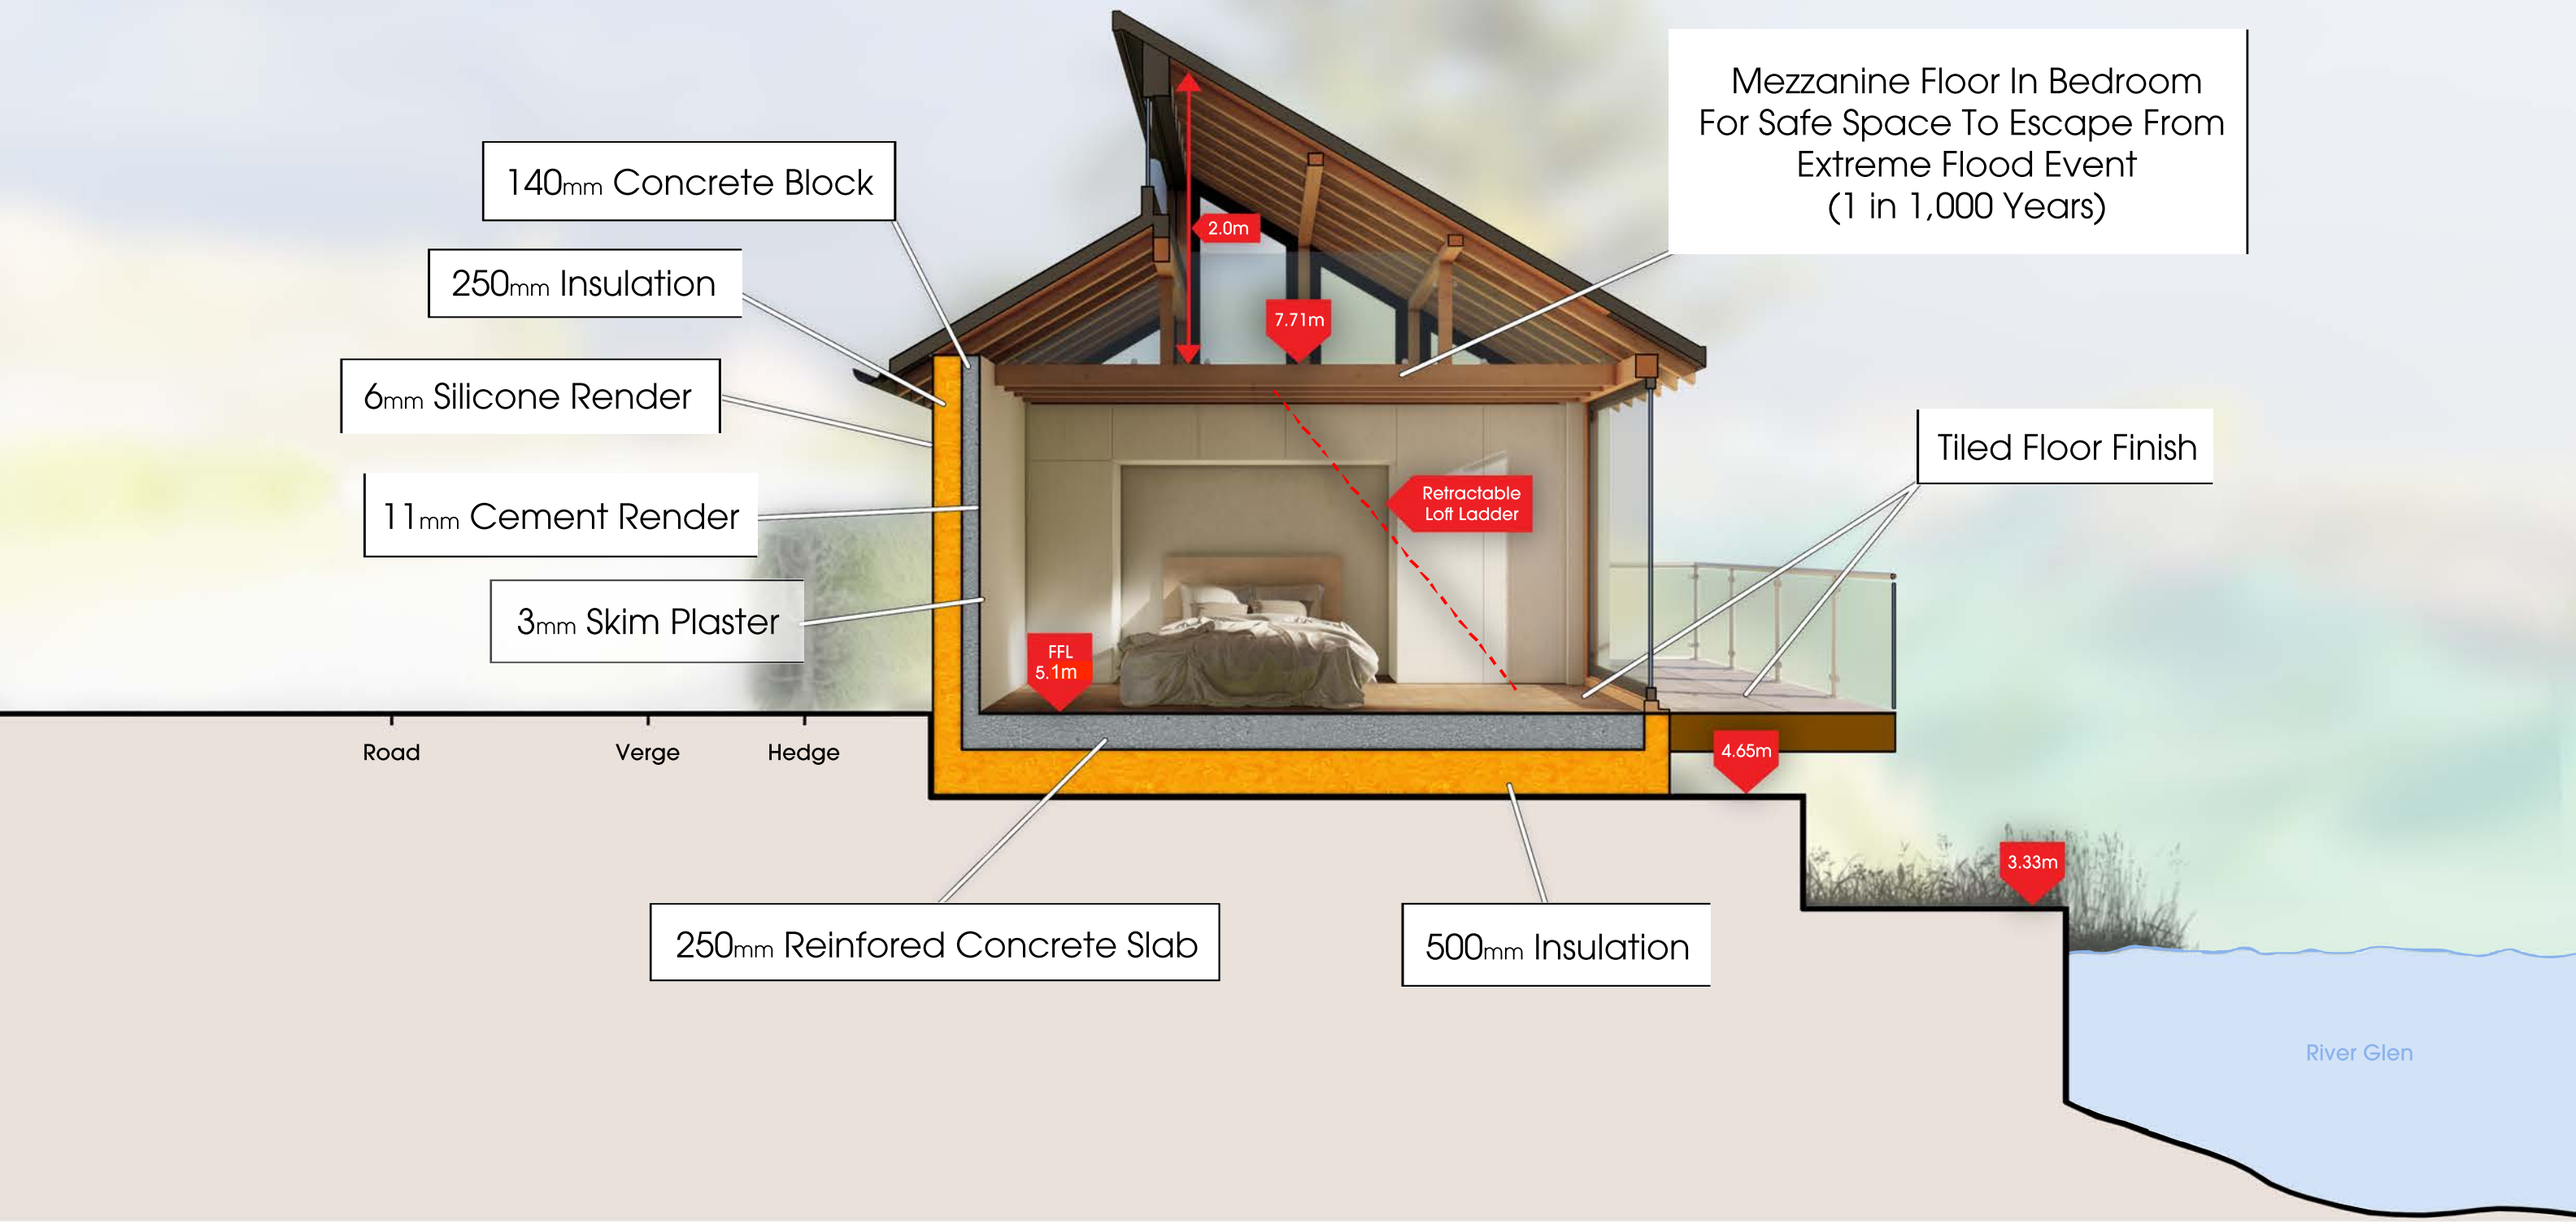

DWG 05A OCTOBER2025

Scale - 1:50 @ A3

0 2.5 5

N

Section

Mirador

Proposed Single Storey Dwelling Adjacent
23 Reservoir Road, Surfleet, Spalding, PE11 4DH

Client
Ms Kay Woods
23 Reservoir Road
Surfleet, PE11 4DH

Imagery
Tom Blunden
tom@tblunden.co.uk