
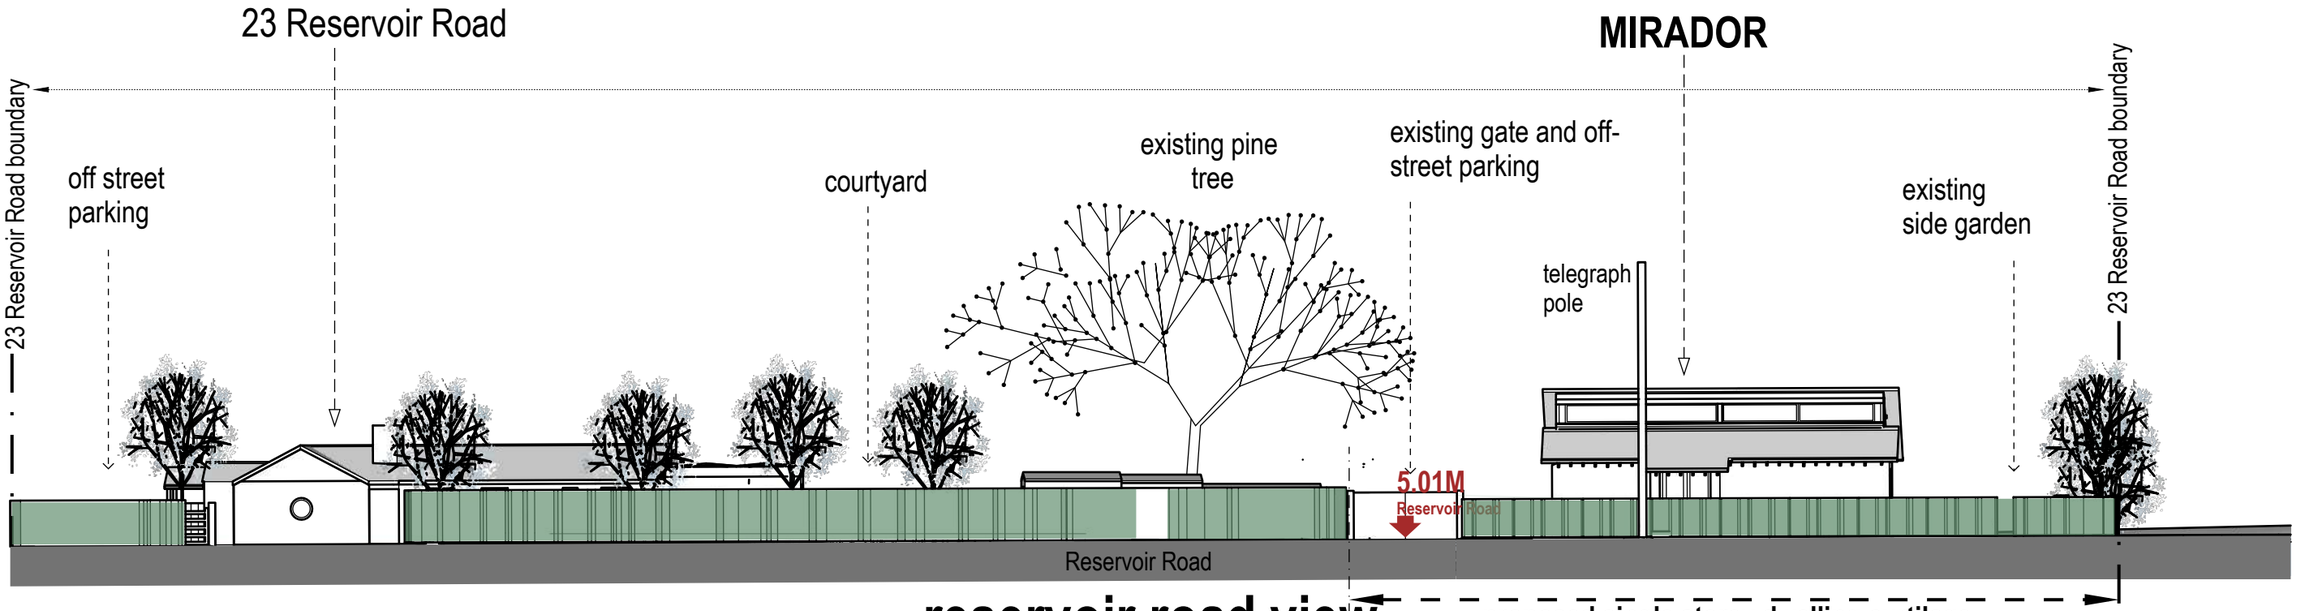


reservoir road view
(south)
1:200@ A3

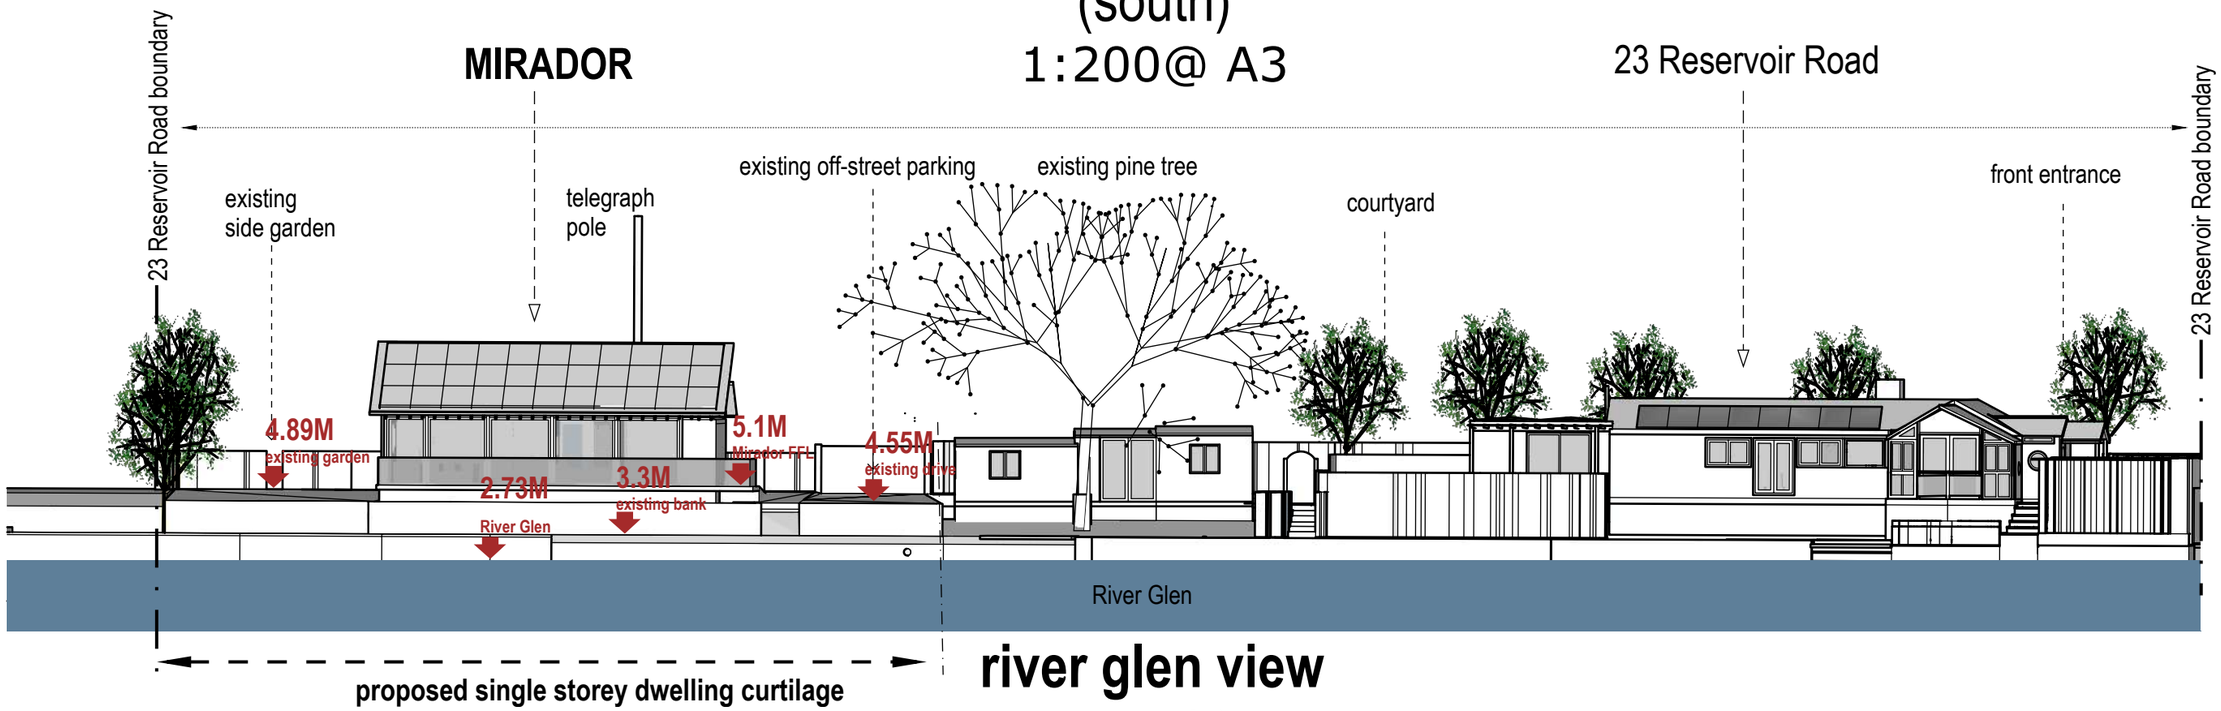

river glen view
(north)
1:200@ A3

MIRADOR

(Spanish: *"….elevated place designed to offer extensive views of the surrounding area"*)

Proposed Single Storey Dwelling adjacent
23 Reservoir Road, Surfleet, Spalding, PE11 4DH