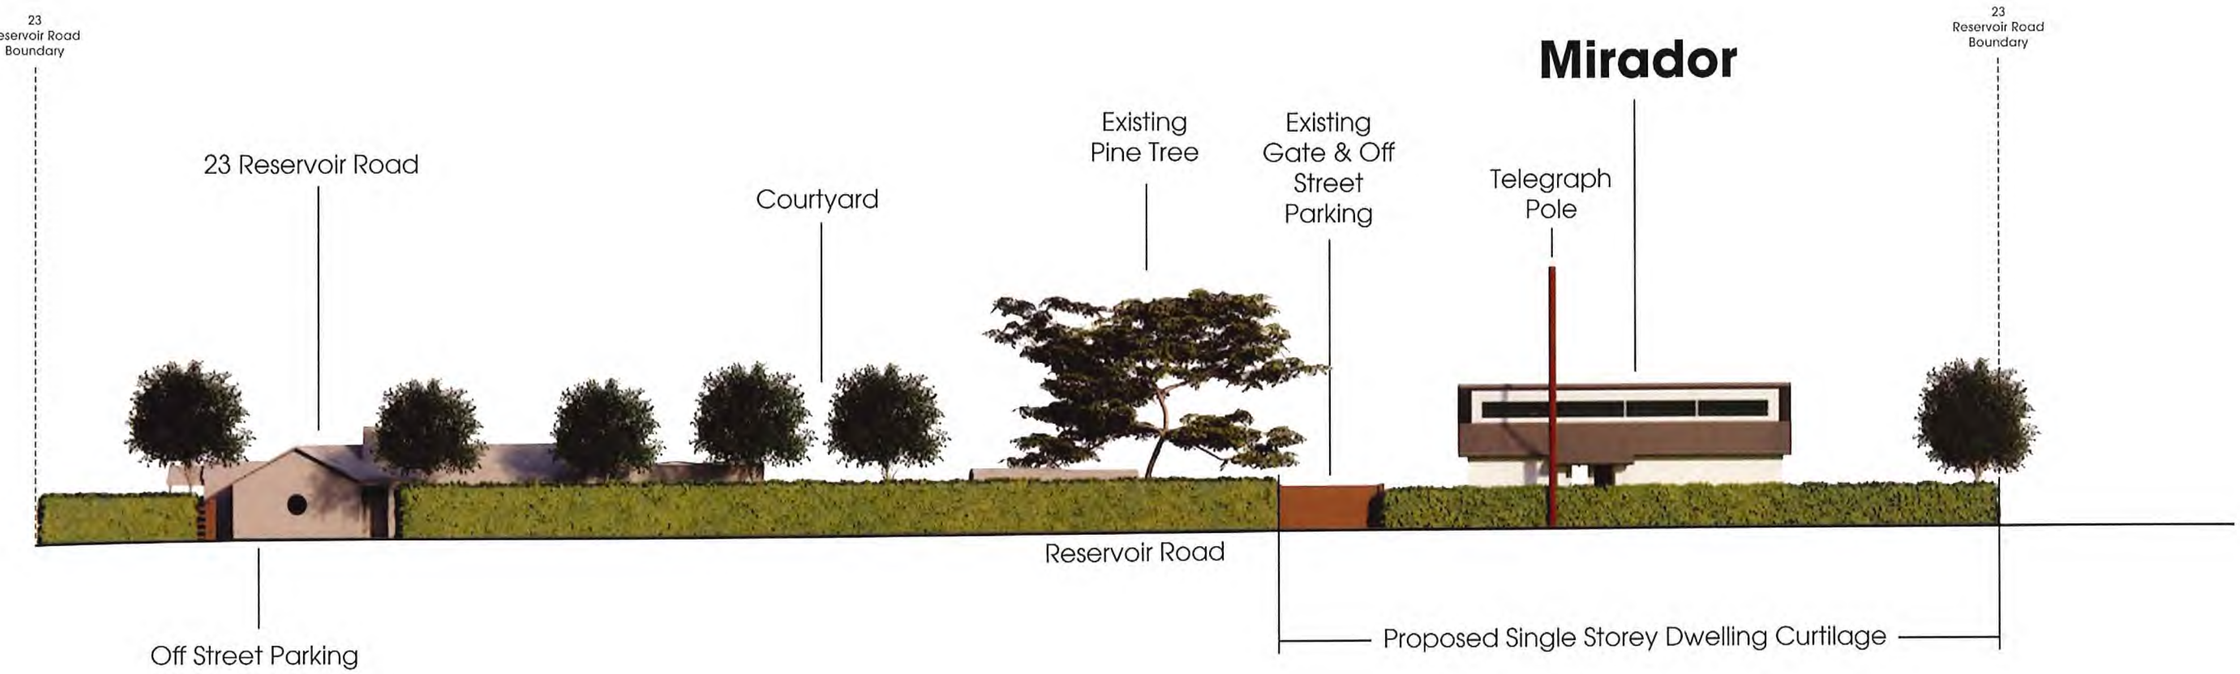



**DWG 04**

Scale - 1:200 @ A3

0 10 20

# Road Elevation

## Mirador

Proposed Single Storey Dwelling Adjacent
23 Reservoir Road, Surfleet, Spalding, PE11 4DH

Client
Ms Kay Woods
23 Reservoir Road
Surfleet, PE11 4DH

Imagery
Tom Blunden
tom@tblunden.co.uk