


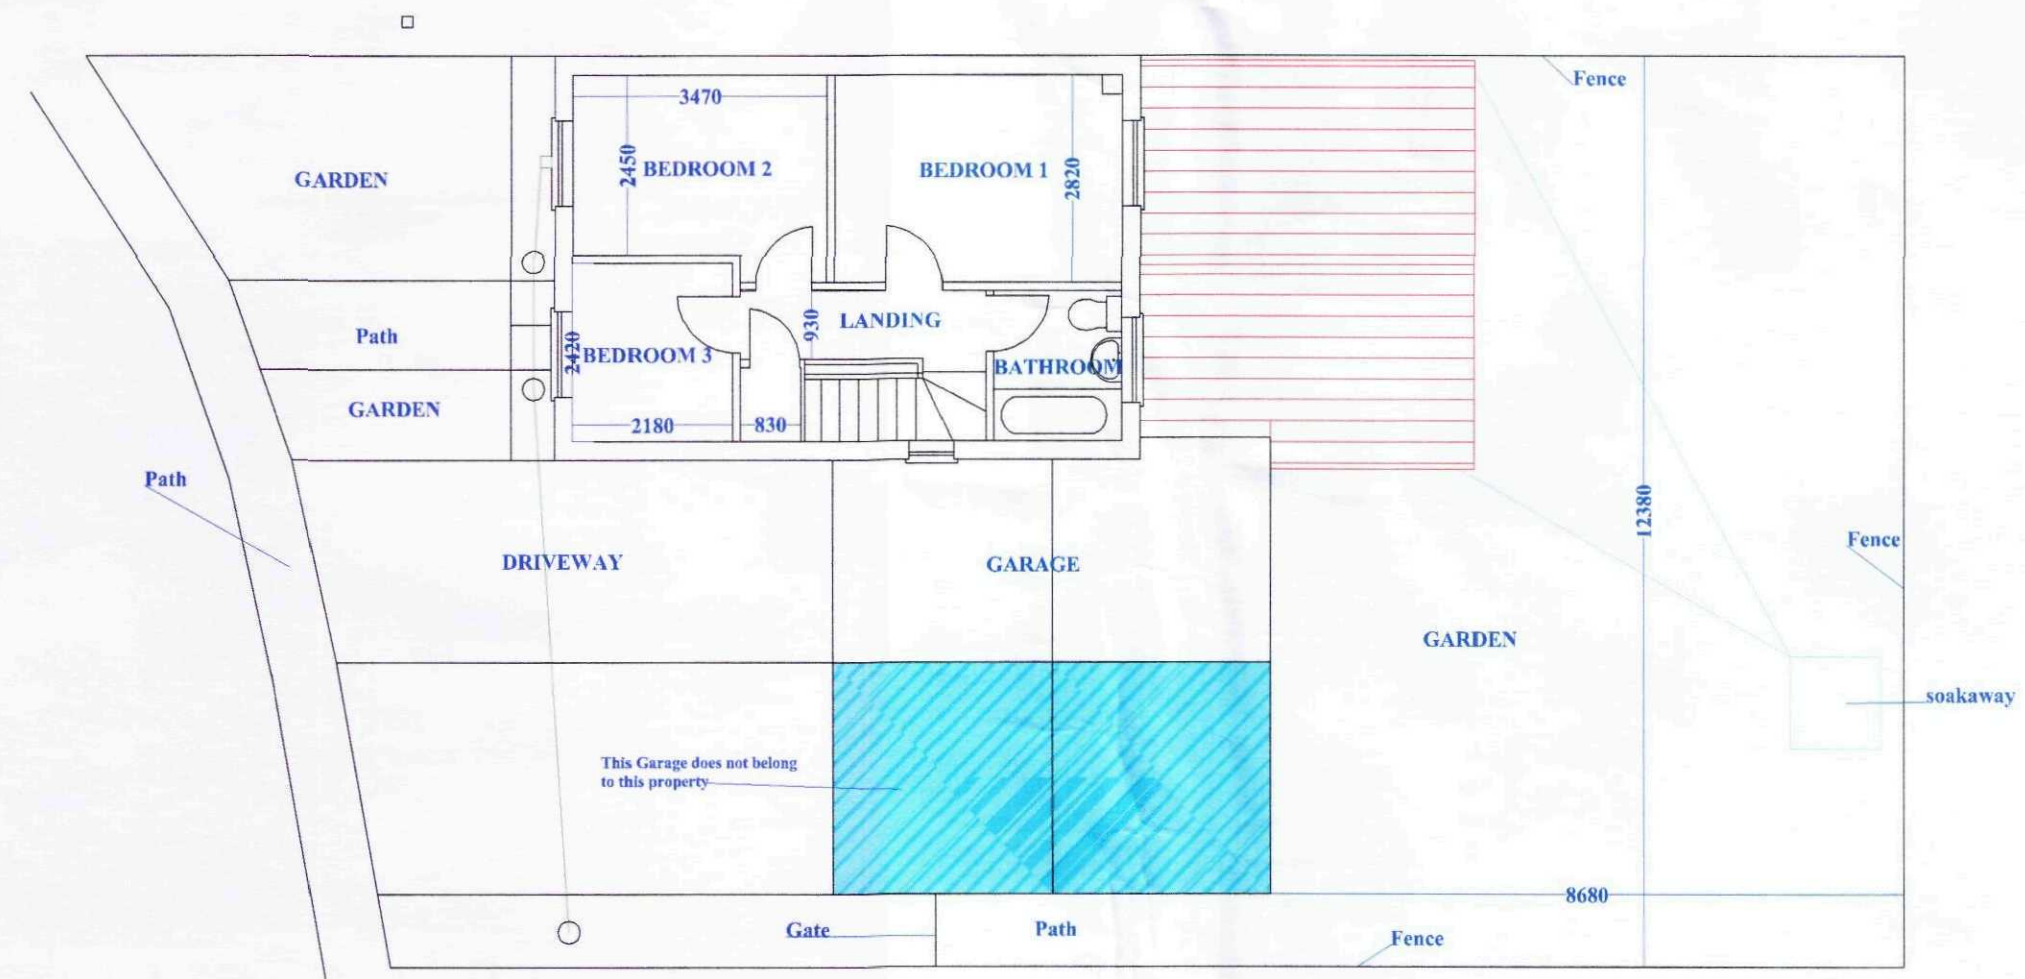

General Notes

THIS DRAWING SHALL BE READ IN CONJUNCTION WITH THE SEPERATE BUILDING REGULATION SPECIFICATION NOTES

ALL DIMENSIONS SHALL BE CHECKED ON SITE AND UNDER NO CIRCUMSTANCES SHALL DIMENSIONS BE TAKEN FROM THE DRAWINGS AND USED FOR TENDERING ORDERING OR CONSTRUCTION PURPOSES WITHOUT CHECKING THEM ON SITE FIRST

THIS DRAWING IS THE COPYRIGHT OF J W MOSES AND SHALL NOT BE COPIED WITHOUR EXPRESS CONSENT

Planning 5400 Development

15 SEP 2011

Ref: 0712-11

No.	Revision/Issue	Date

Client Name and Address

JOHN W MOSES M.R.I.C.S
CHARTERED SURVEYOR
3 PINE COURT
SPALDING
LINCOLNSHIRE
PE12 6FG

Project Name and Address

PROPOSED
EXTENSION
TO
5 KINGFISHER DRIVE
SURFLEET
SPALDING PE11 4BU

Project	Drawn
JWM/KD/012	PROPOSED
Date	19/05/11
Scale	1:100

PROPOSED
SITE PLAN