


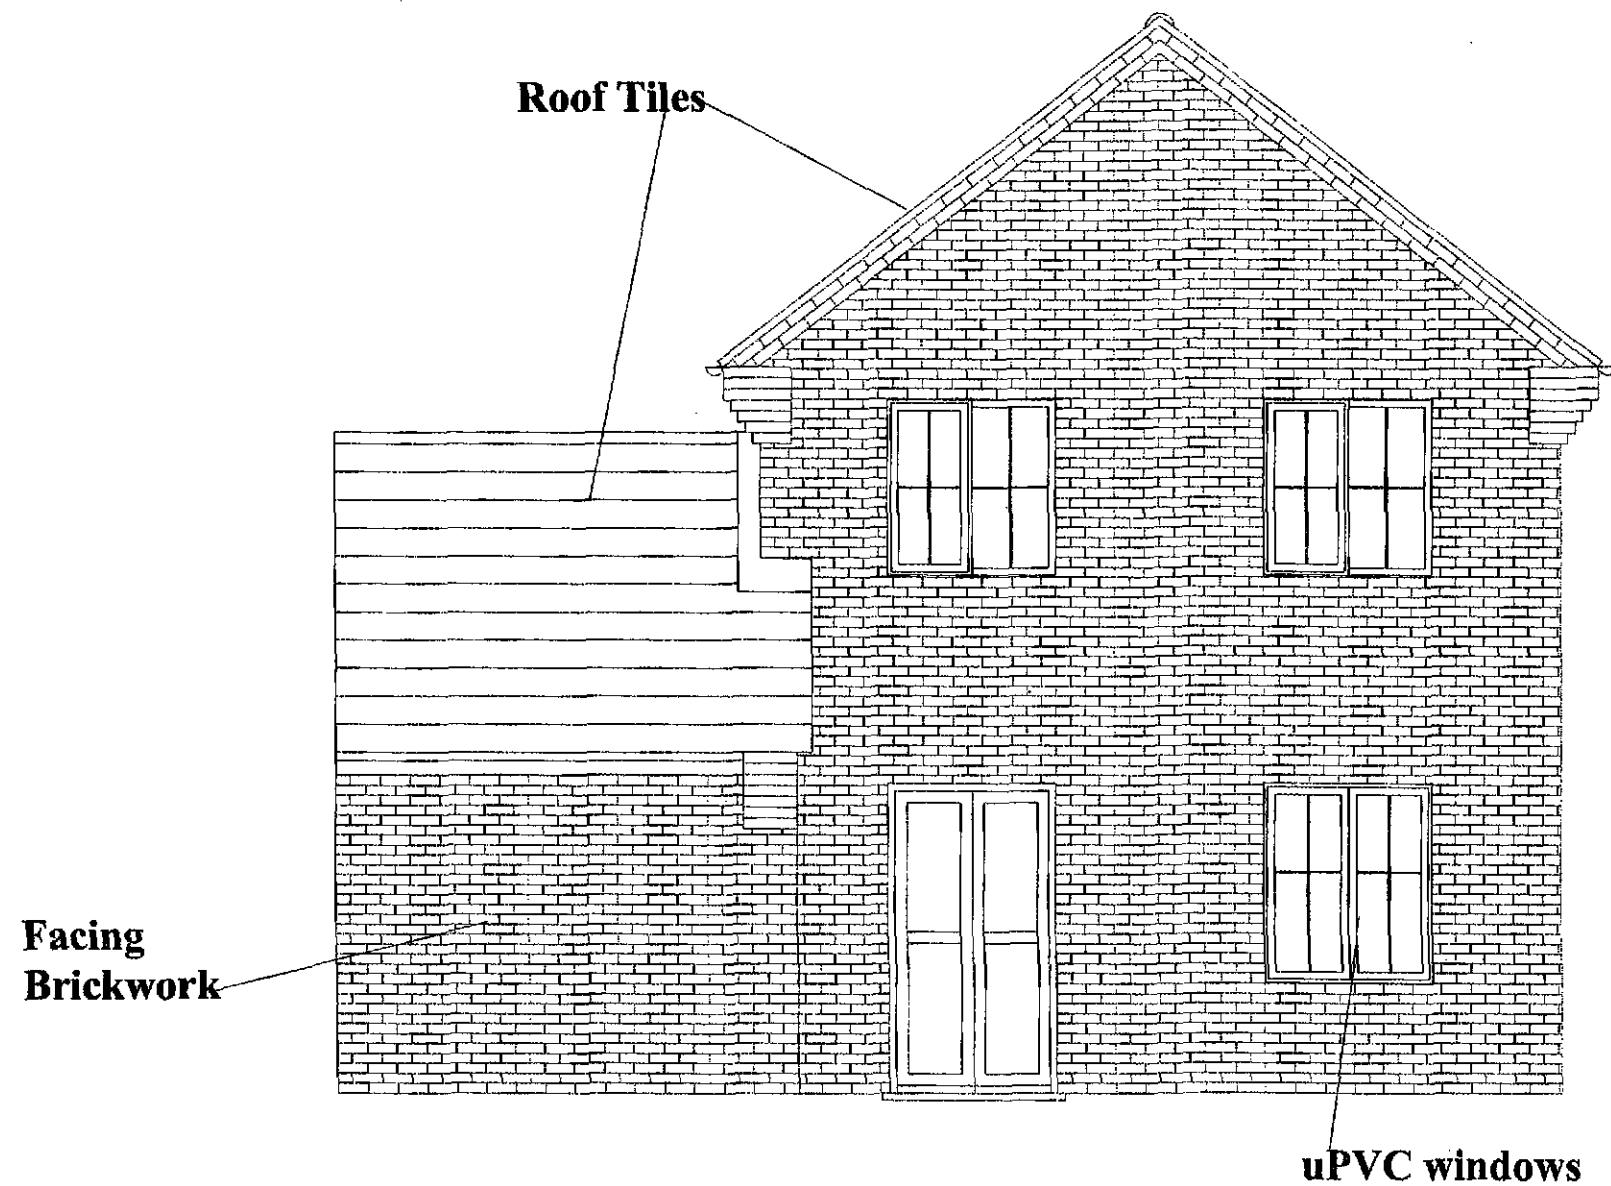

REAR ELEVATION

THIS DRAWING SHALL BE
READ IN CONJUNCTION
WITH THE SEPERATE
BUILDING REGULATION
SPECIFICATION NOTES

ALL DIMENSIONS SHALL BE
CHECKED ON SITE AND
UNDER NO CIRCUMSTANCES
SHALL DIMENSIONS BE
TAKEN FROM THE
DRAWINGS AND USED
FOR TENDERING ORDERING
OR CONSTRUCTION
PURPOSES WITHOUT
CHECKING THEM ON SITE
FIRST

THIS DRAWING IS THE
COPYRIGHT OF J W MOSES
AND SHALL NOT BE COPIED
WITHOUT EXPRESS
CONSENT

Planning

15 SEP 2011

Ref:

0712-11

No.

Revision/issue

Date

Firm Name and Address

JOHN W MOSES M.R.L.C.S
CHARTERED SURVEYOR
3 PINE COURT
SPALDING
LINCOLNSHIRE
PE12 6FG

Project Name and Address

PROPOSED
EXTENSION
TO
5 KINGFISHER DRIVE
SURFLEET
SPALDING PE11 4BU

Project
JWM/KD/004

Date

19/05/11

Scale

1:50

Sheet
EXISTING
ELEVATION