
Est. 1770

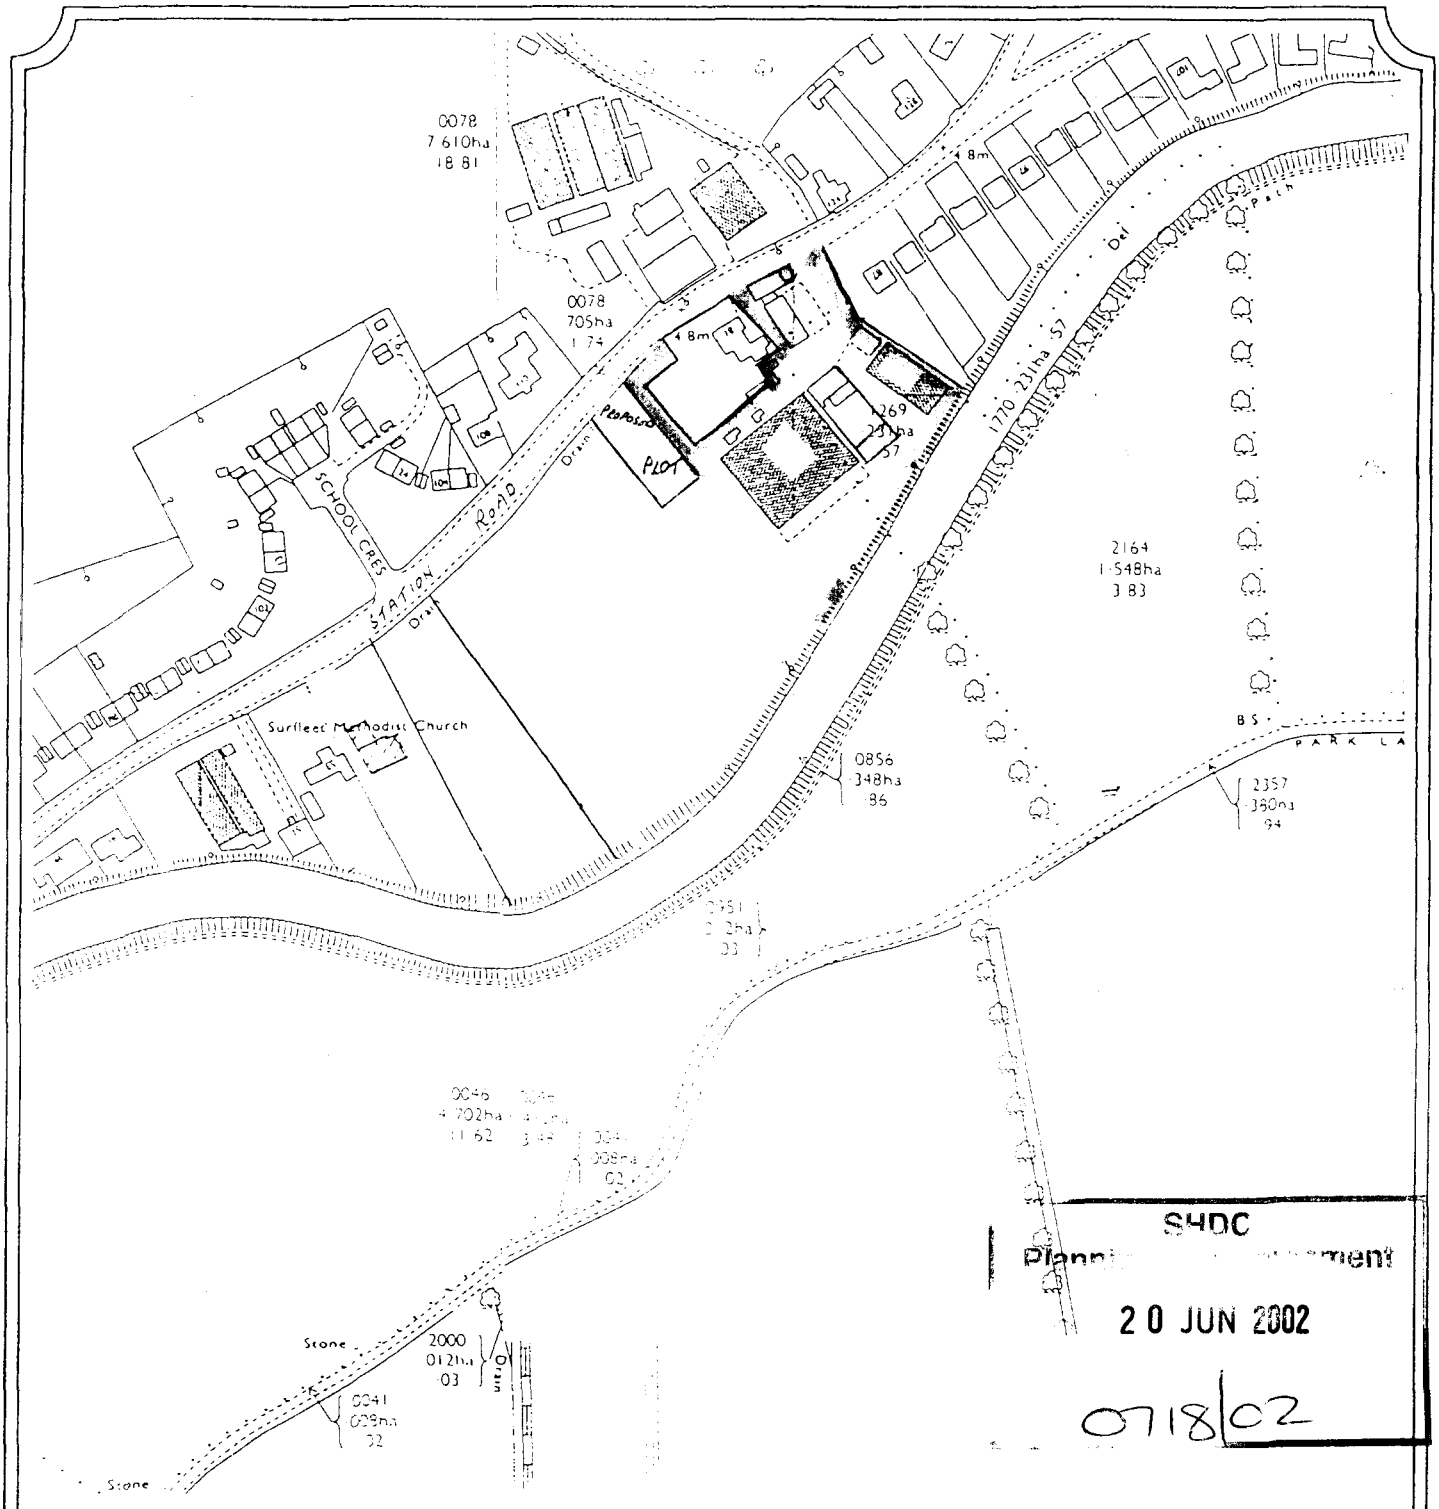


SHDC
Planning Department
20 JUN 2002
0718/02

LONGSTAFF

TITLE: THE NURSERY
SURFLEET


OUR REF: SGA/SNAIA

DATE: JUNE 2002

N

This plan is provided for identification purposes only and although based on the Ordnance Survey, its accuracy is not guaranteed. It is reproduced from the Ordnance Survey Map with the permission of the Controller of H.M. Stationery Office.

Licence No.: ES 759066

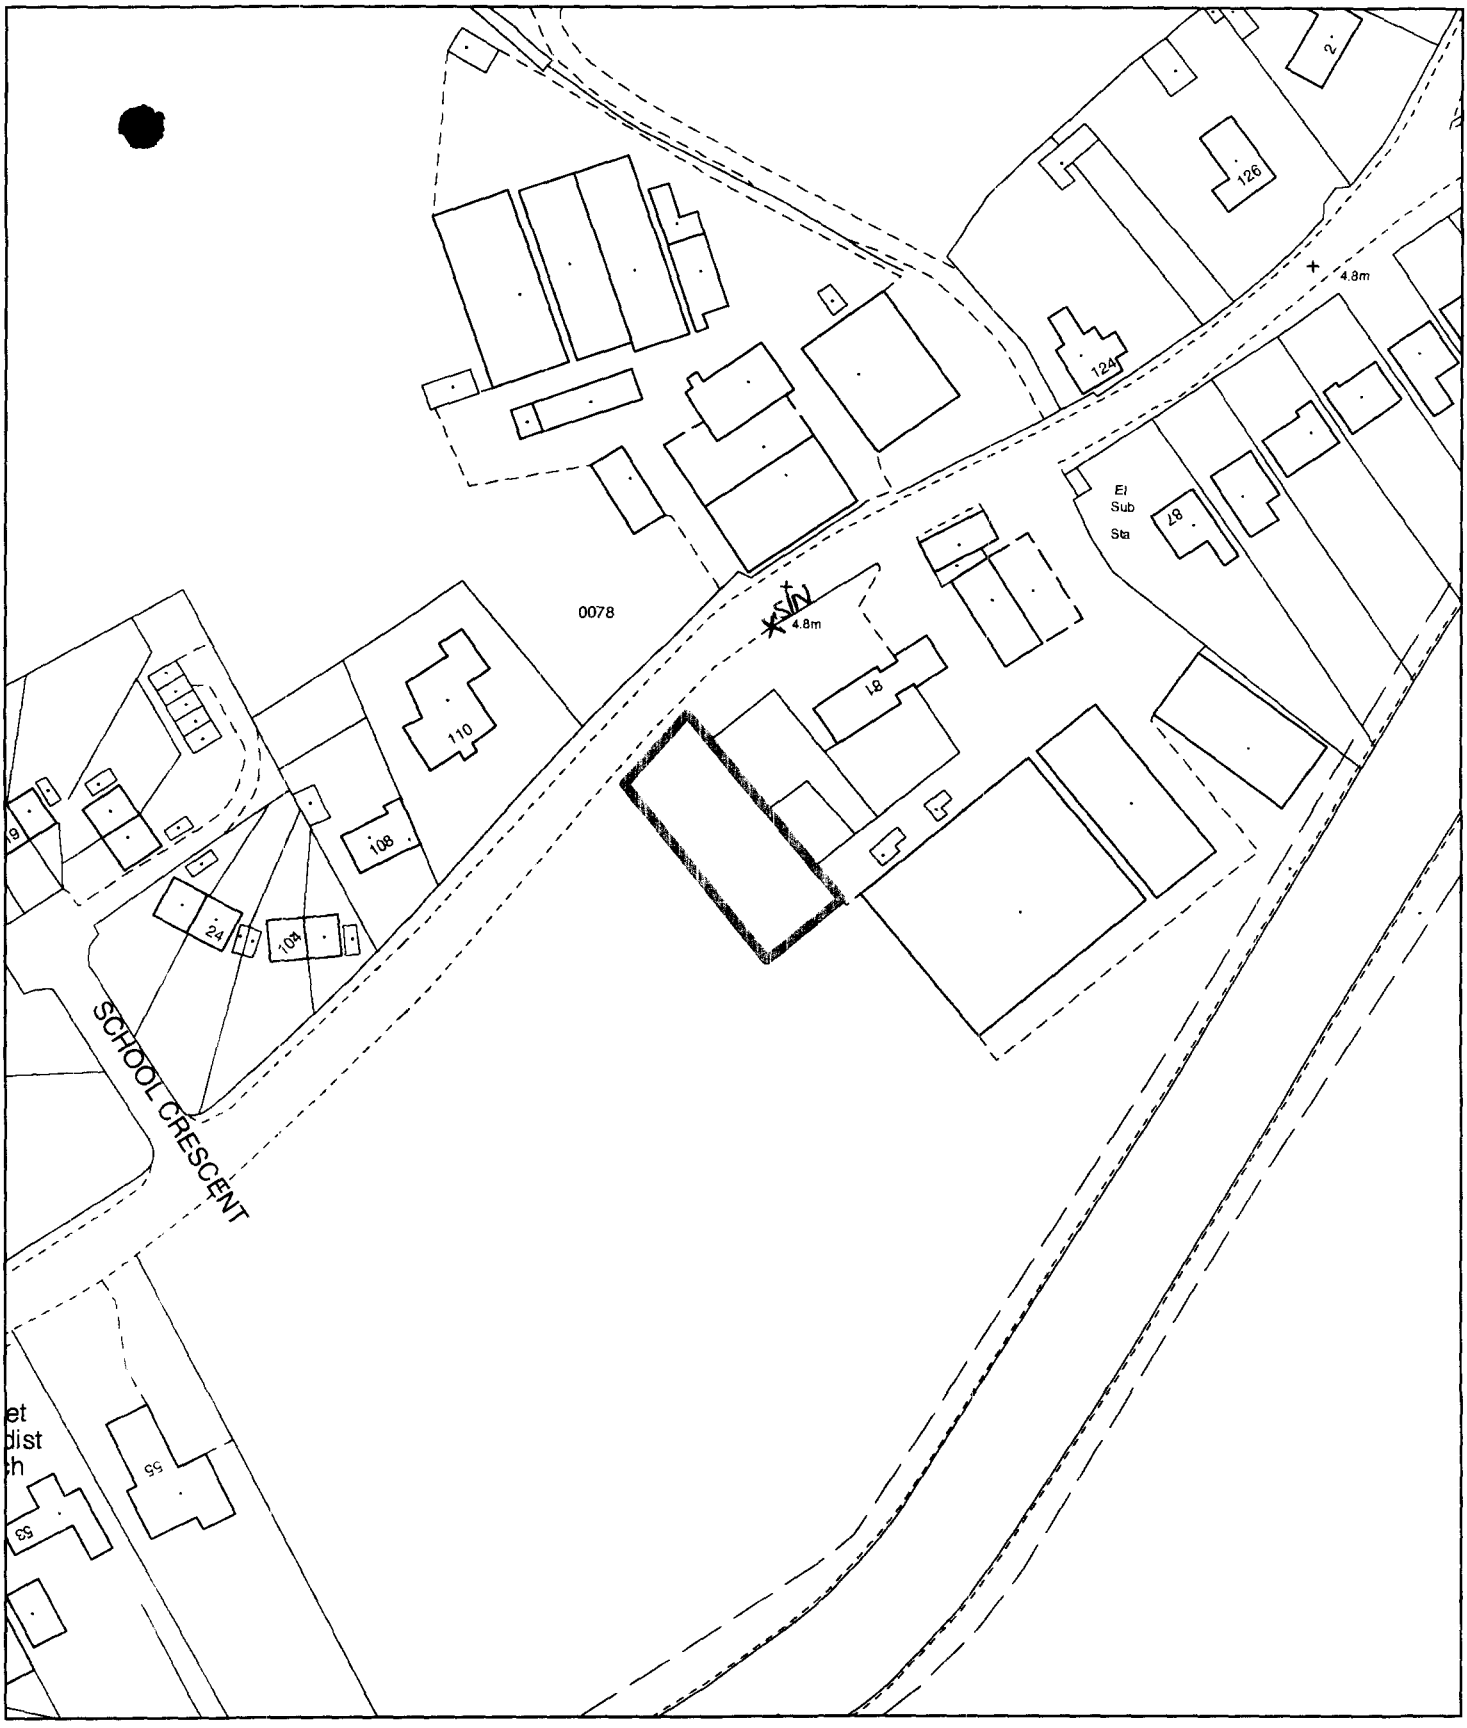


**Planning Application Location Plan**
**Ward Member Notification**

**H17/0718/02**

Scale: 1:1250

Planning and Development

Council Offices, Priory Road, Spalding, Lincolnshire
PE11 2XE

PLEASE DO NOT COPY THIS PLAN
This map is reproduced from Ordnance Survey material with permission of Ordnance Survey on behalf of Her Majesty's Stationery Office (c) Crown copyright. Unauthorised reproduction infringes Crown copyright and may lead to prosecution or civil proceedings. South Holland District Council LA079413 2002

N