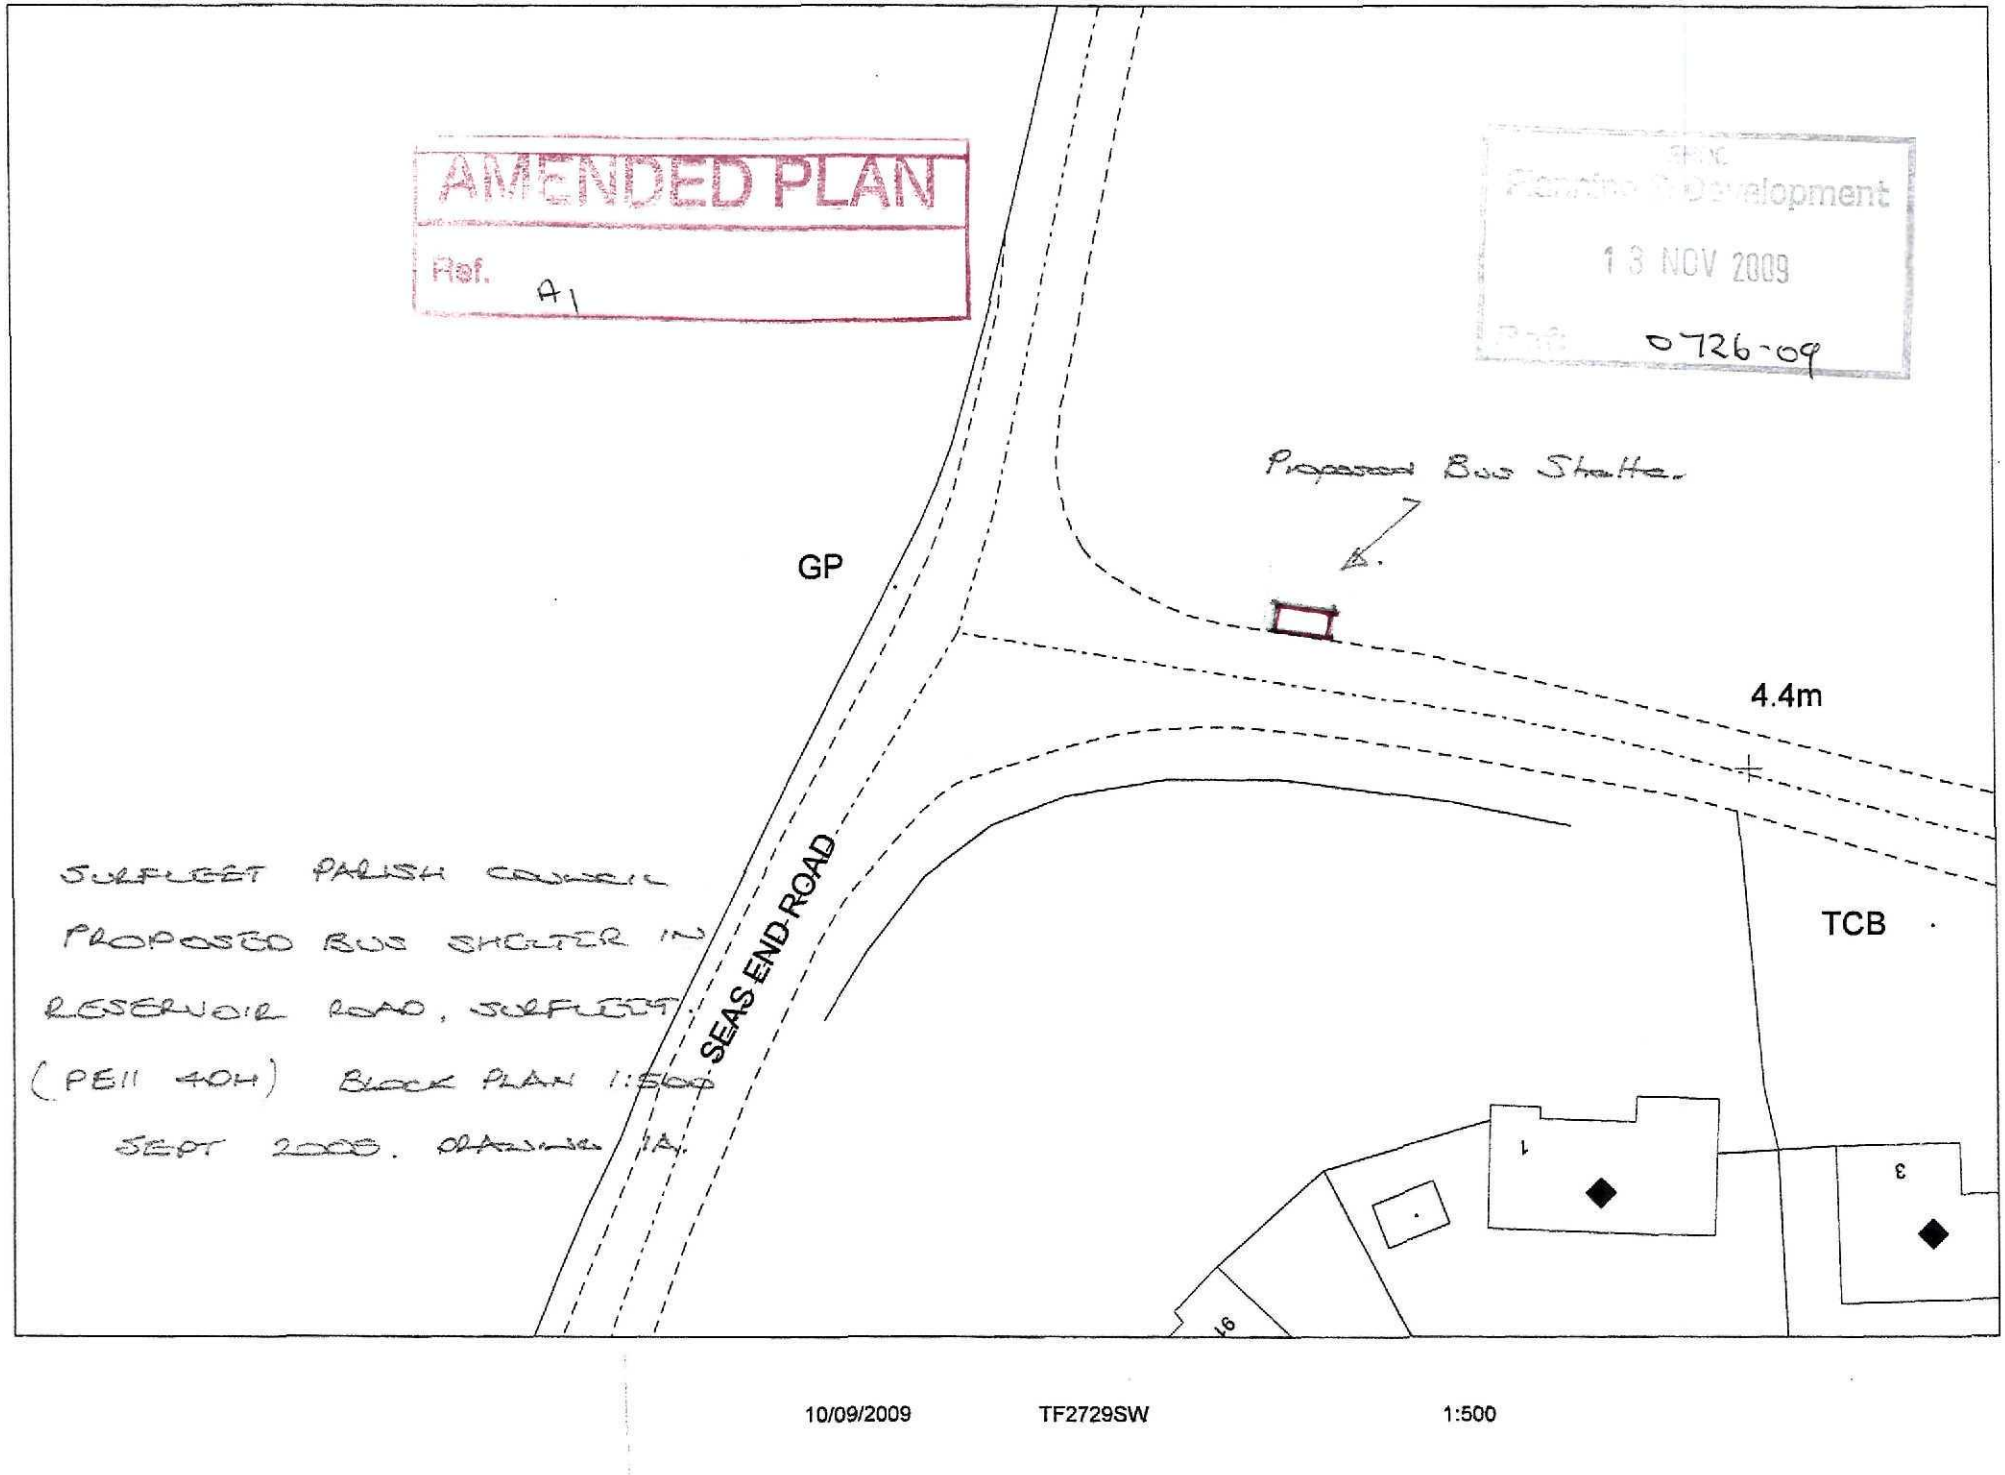

AMENDED PLAN
Ref. A1
Planning & Development
13 NOV 2009
0726-09
Proposed Bus Shelter
GP
4.4m
SEAS END ROAD
TCB
SURFLEET PARISH COUNCIL
PROPOSED BUS SHELTER IN
RESERVOIR ROAD, SURFLEET
(PE11 4DH) BLOCK PLAN 1:500
SEPT 2009. DRAWING 1A.
10/09/2009
TF2729SW
1:500
N