


SHDC
Planning & Development
16 SEP 2009
Ref: 0727-09

[redacted]

10/09/2009 TF2628NW 1:2500

N

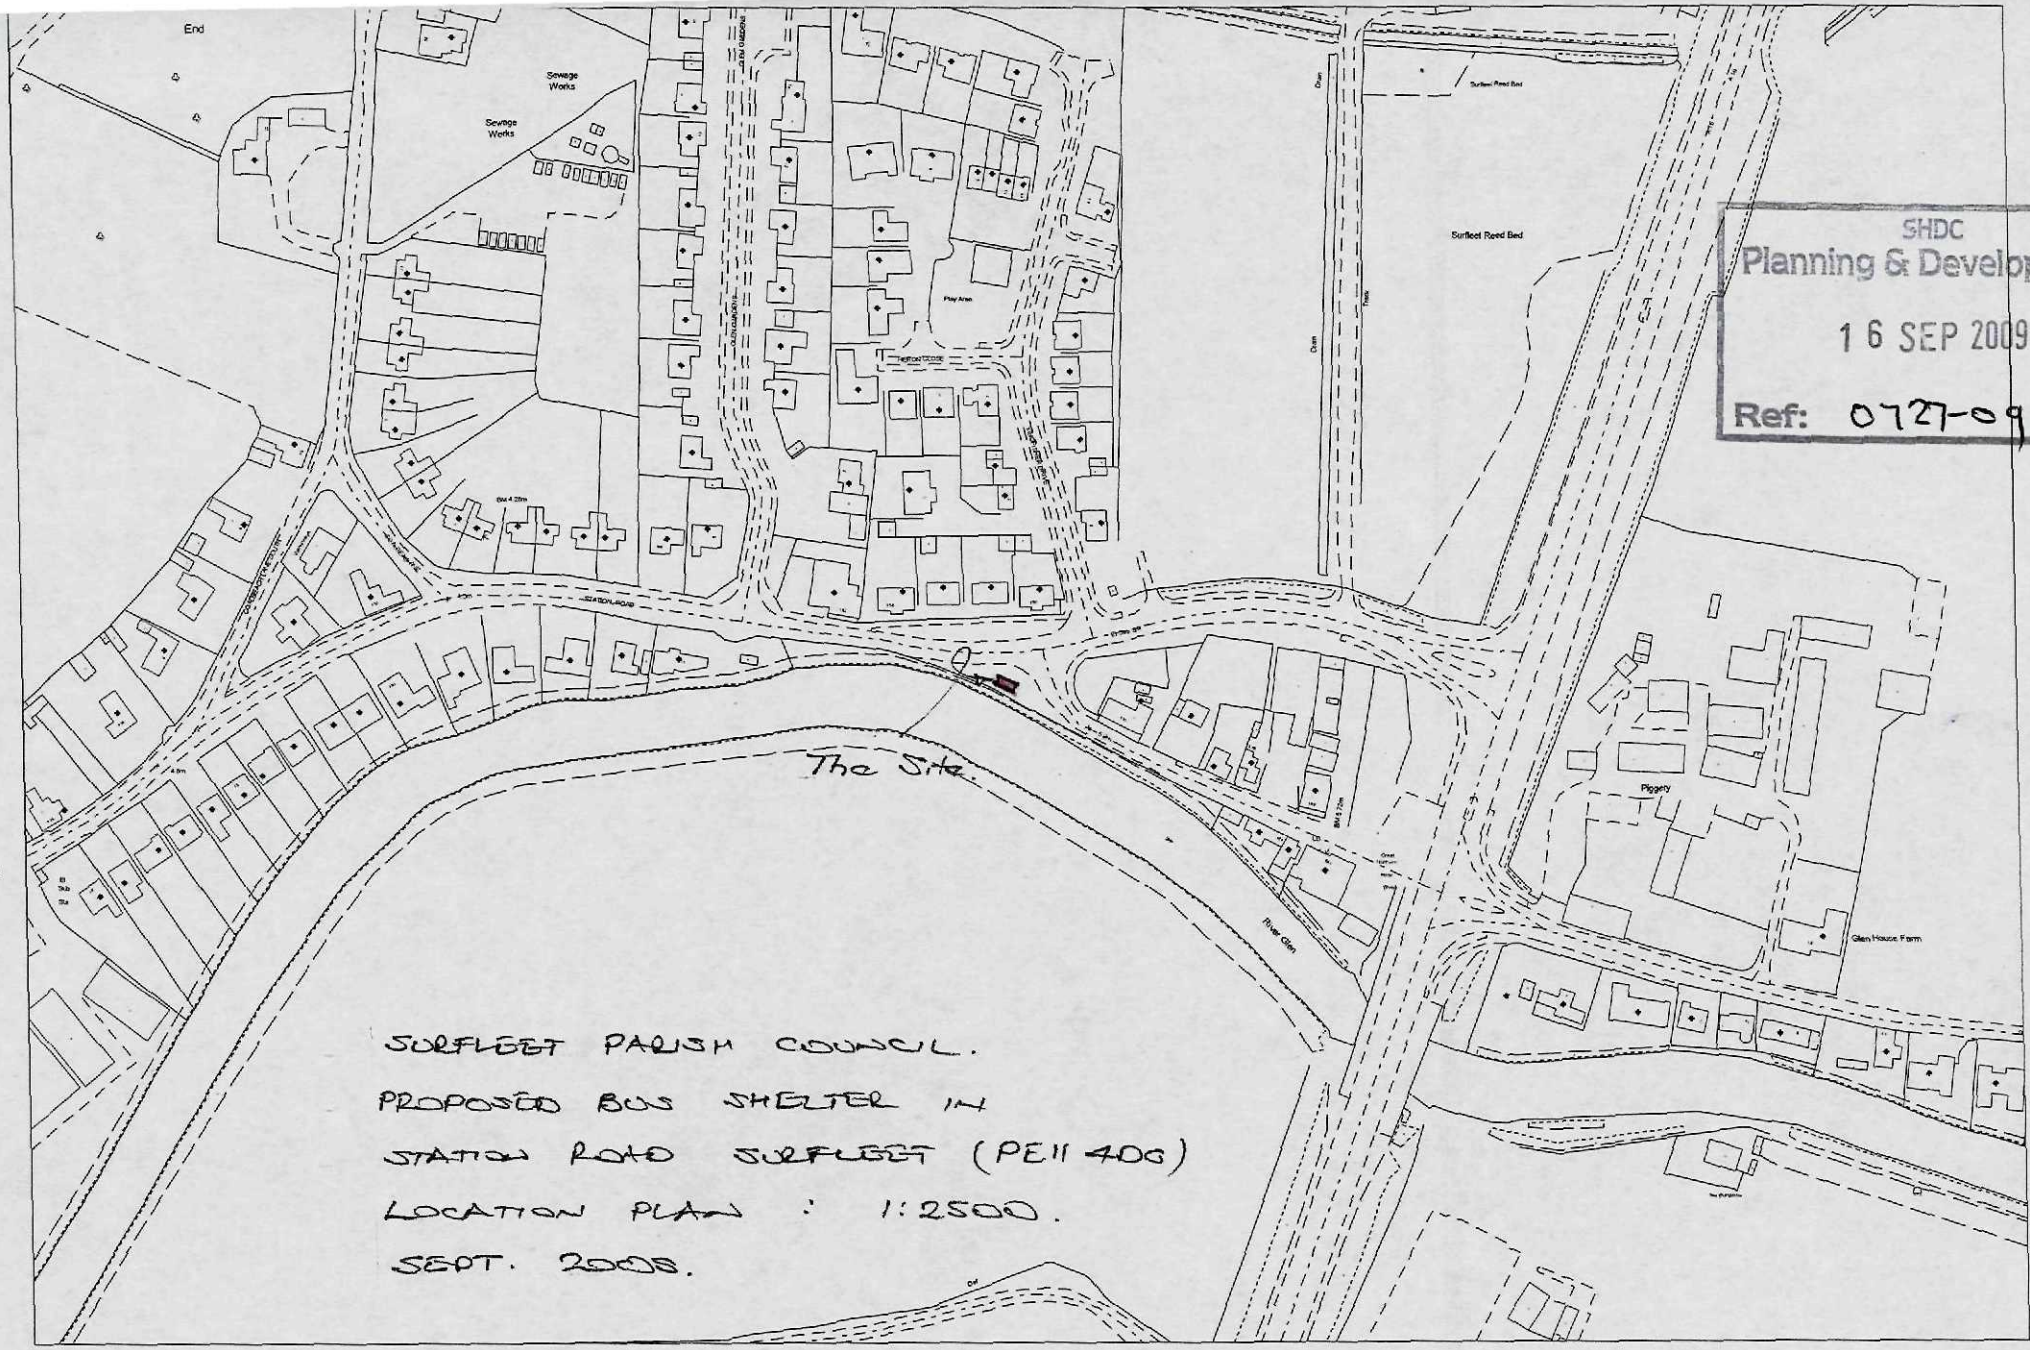


SURFLEET PARISH COUNCIL
PROPOSED BUS SHELTER IN
STATION ROAD, SURFLEET, (PE11 4DG)
BLOCK PLAN : 1:500
SEPT 2009.

SHDC
Planning & Development
16 SEP 2009
Ref: 0727-09


10/09/2009 TF2628NW 1:500

Note: All sizes are approximate and will be confirmed by manufacturer


© Design Copyright reserved. Written consent must be obtained before copying or reproducing this drawing. Do not scale from this drawing, use dimensioned figures only. Contractors are responsible for taking and checking site dimensions. Any discrepancy must be reported to Tulip Design immediately.

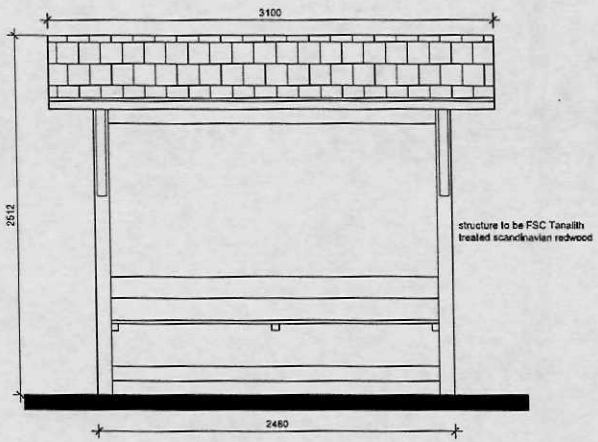


Front Elevation

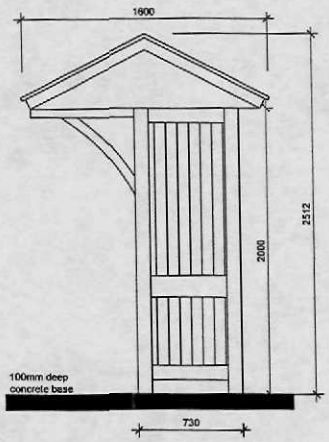

Side Elevations

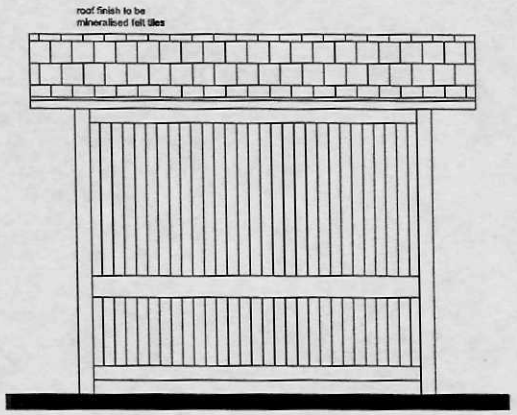

Rear Elevation

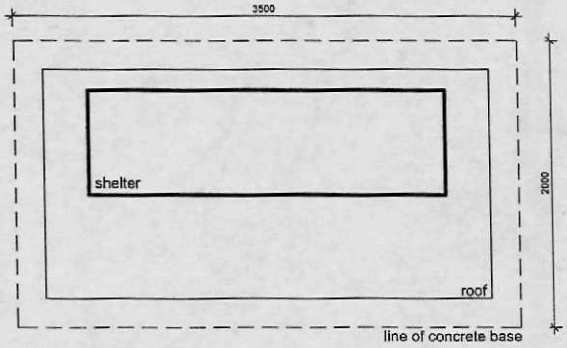

Plan

NEWSTEAD

SHDC
Planning & Development
16 SEP 2009
Ref: 0727-09

Rev	Description	Date

Tulip Design
Architectural & Building Design Services

6 Tulip Fields, Whaplode, Spalding, Lincs. PE12 6US
Tel: 07500 966039
Email: tulip.design@btinternet.com
Prop. Mr Mark Dennis

Client: Surfleet Parish Council

Scale: 1:50

Project: Proposed Bus Shelters
Surfleet, Spalding, Lincolnshire.

Various Locations

Date: Aug 2009

Drawing No. TD/SPC/09/SK1

Title: Newstead Shelter
Plans & Elevations

Drawn: MD