
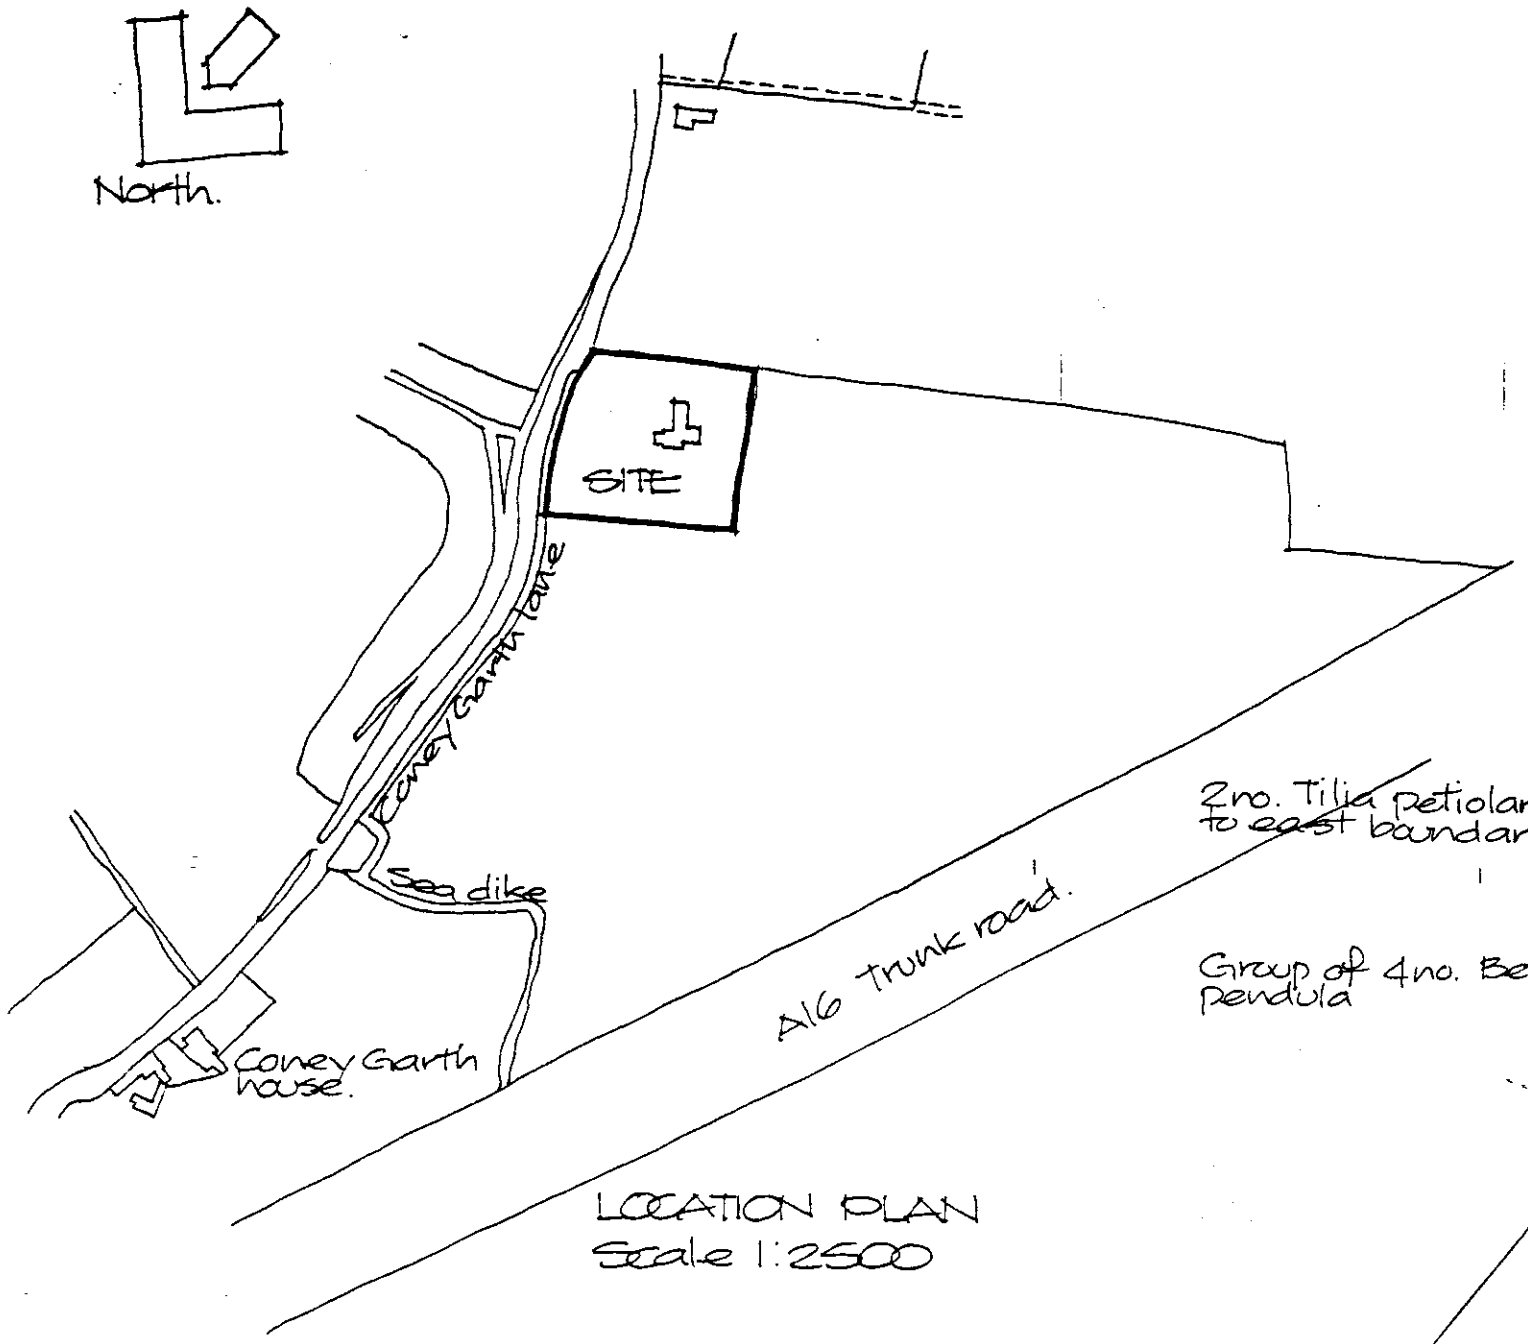


LOCATION PLAN
Scale 1:2500

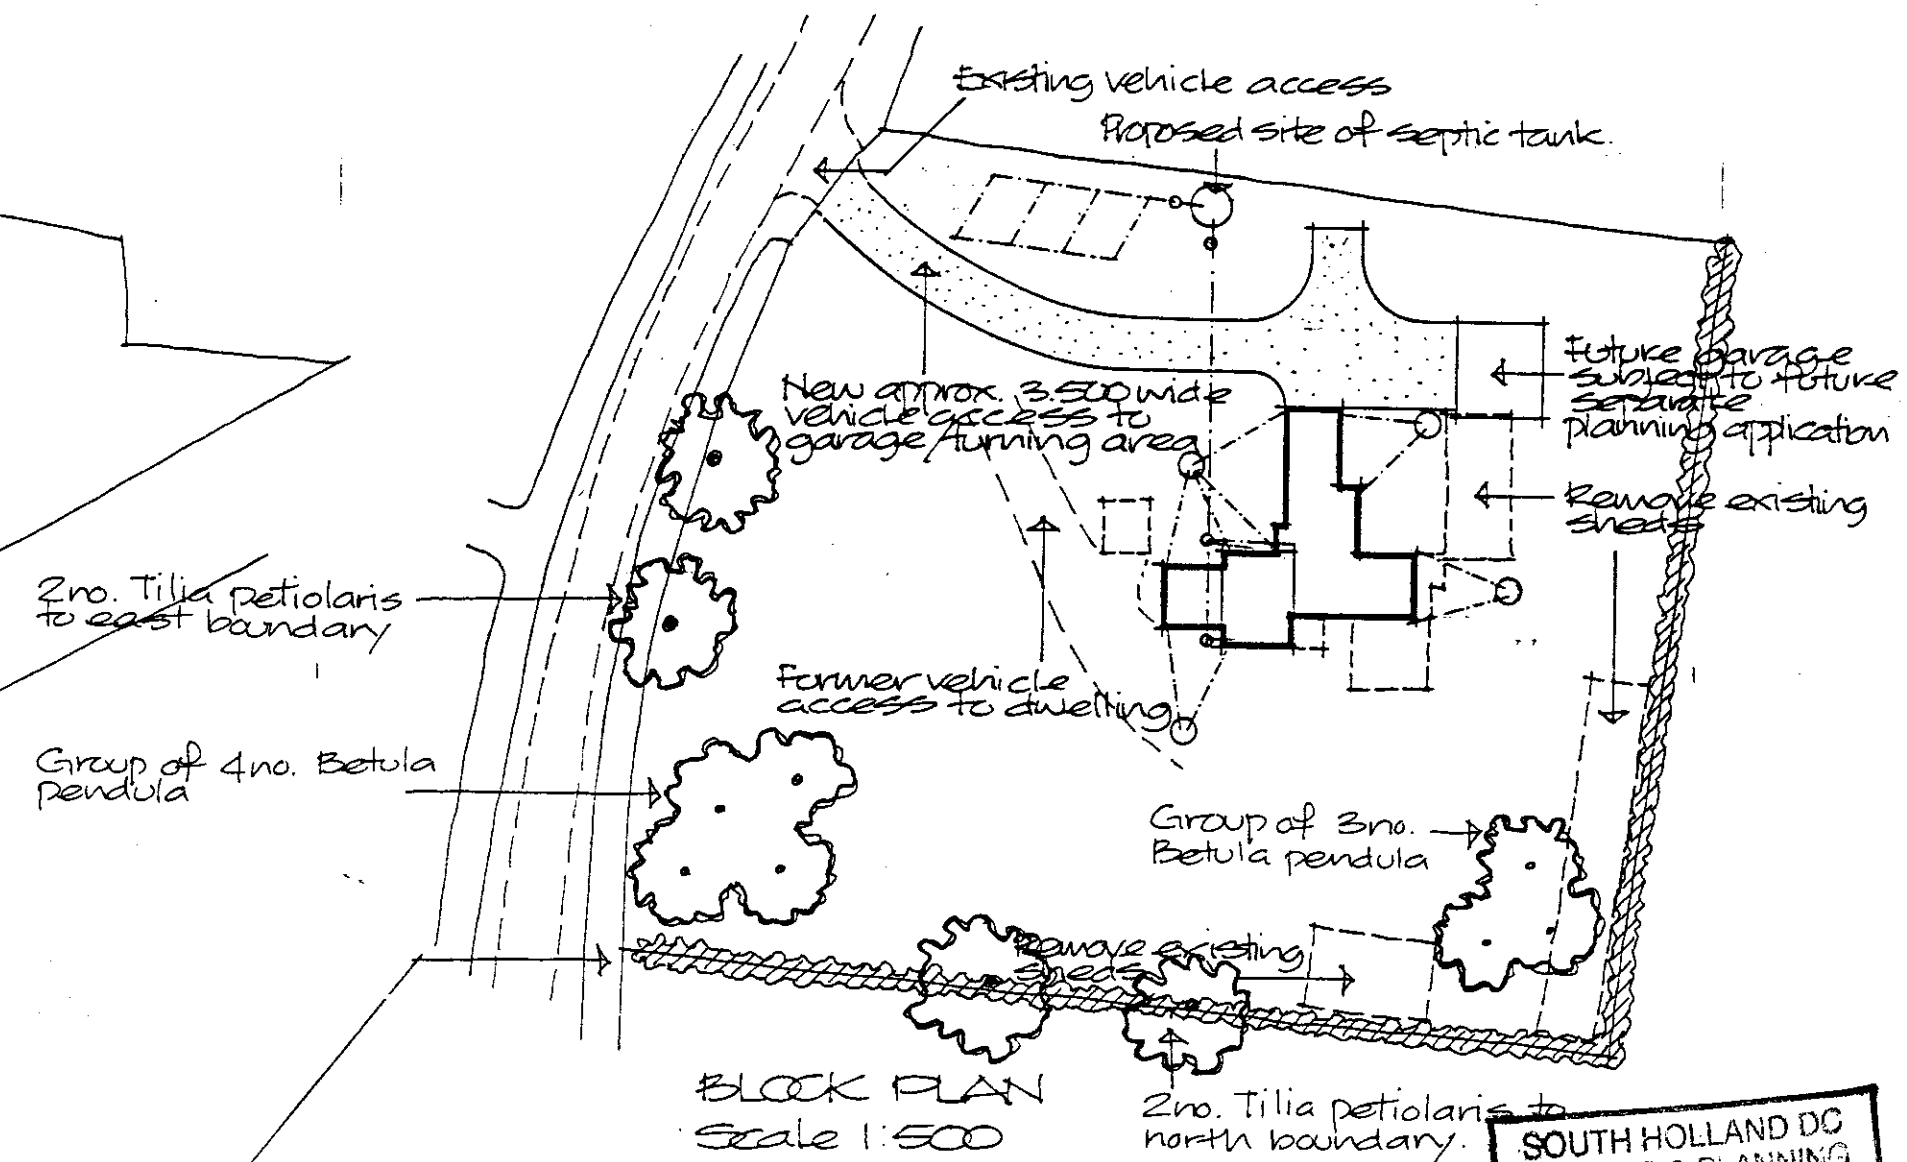

BLOCK PLAN
Scale 1:500

Proposed indigenous hedge to north and west boundaries to consist of mix of the following trees and shrubs:

Acer Campestre (field maple) 6no.
Fagus (Beech) 6no.
Carpinus (Hornbeam) 10no.

Hedge to be planted in double row of mixed shrubs at approx. 800mm cts in each row. Rows approx. 800mm appart.

Shrubs: Ligustrum (Privet)
Prunus (Laurel)
Crataegus (Hawthorn)
Ilex (Holly)
Pyracantha (firethorn)
Rosa canina (Rose)

Note: Individual trees to be approx. 1.500 high when planted.

SOUTH HOLLAND DC
HOUSING & PLANNING
20 AUG 1999
Ref: 0730/99

APPROVED PLAN
Ref.

Project
PROPOSED ALTERATIONS TO EXISTING COTTAGE AND ATTACHED OUTBUILDINGS CONEY GARTH LANE, SURFLEET, SPALDING.
LANDSCAPE LAYOUT.

ALAN HORNSBY
ARCHITECTURAL SERVICES
Tel. Holbeach (01406) 580591

DETERMINED PLAN

Client
MR & MRS D. BRIGHT

Scale

Date Jan 99

Drg. no.
99/01/05A

AM ADMEL 23C