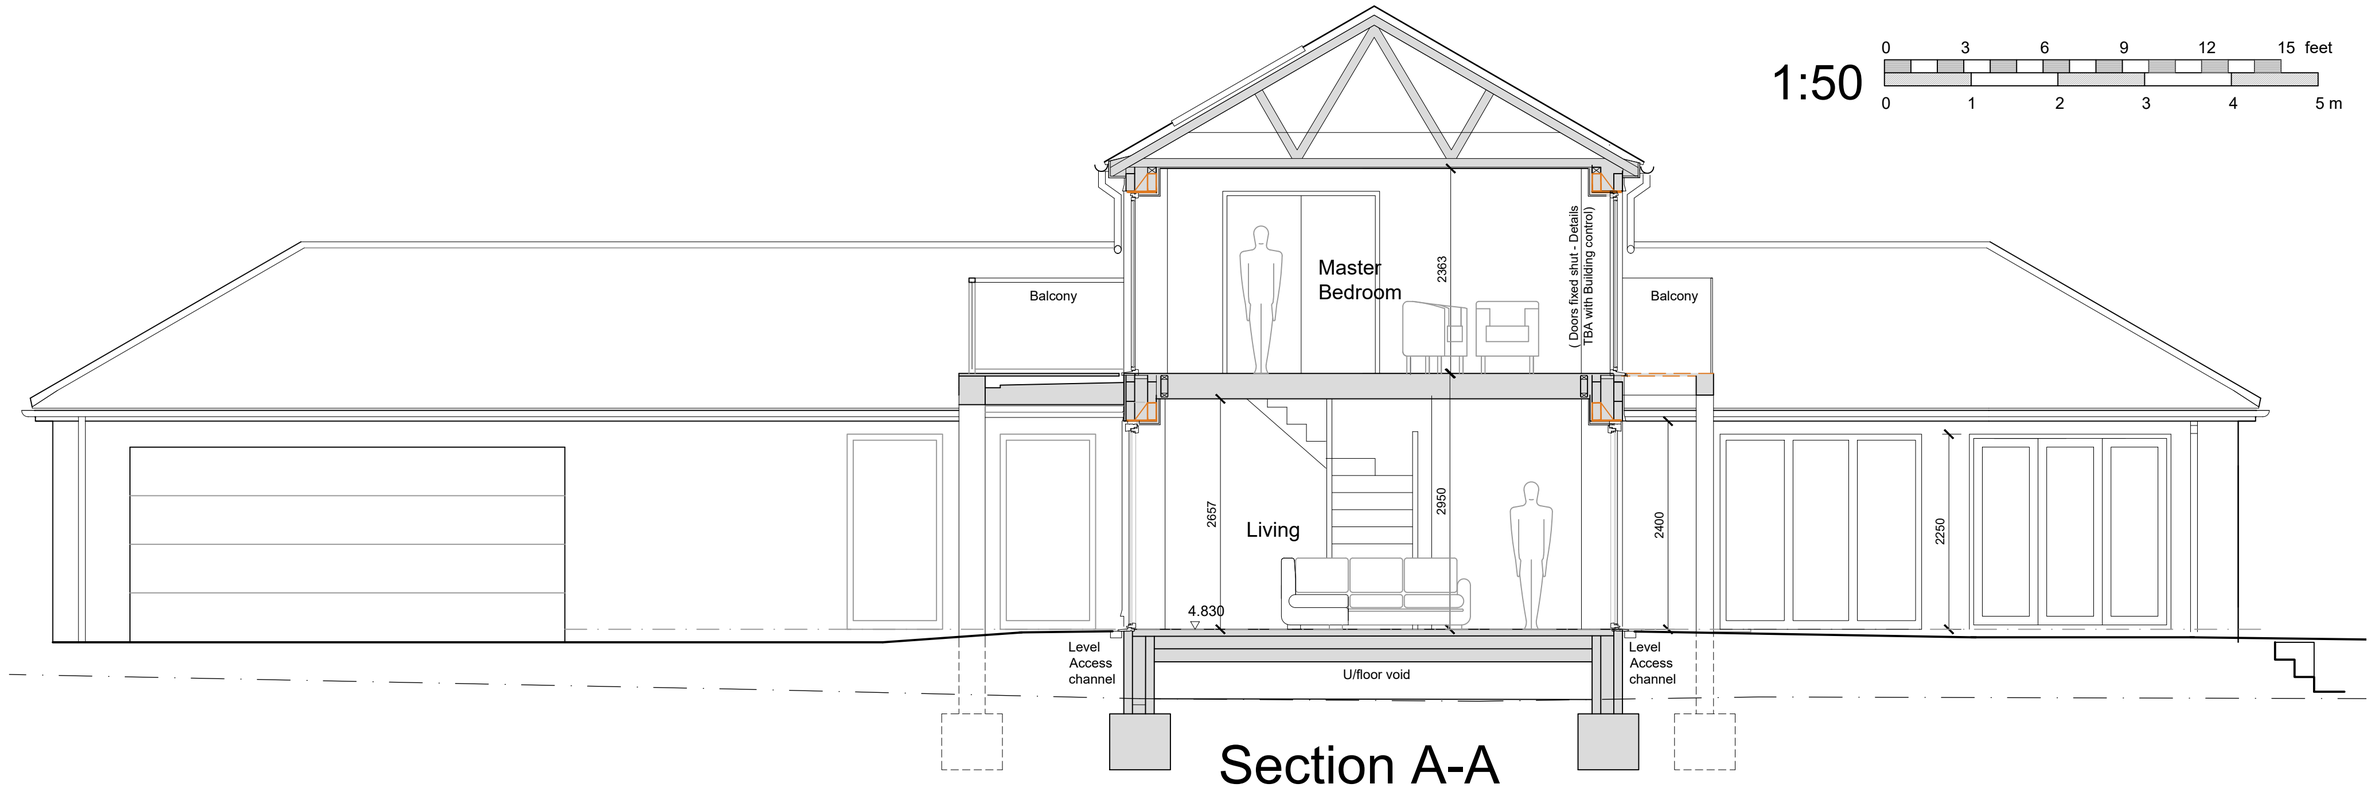



1:50

0 3 6 9 12 15 feet
0 1 2 3 4 5 m

Section A-A

(Elevation on Garage, Corridor, Bed 2 + Lounge
Elevation Facing West)

For finishes -
see Drg 07A and A4 finishes Doc

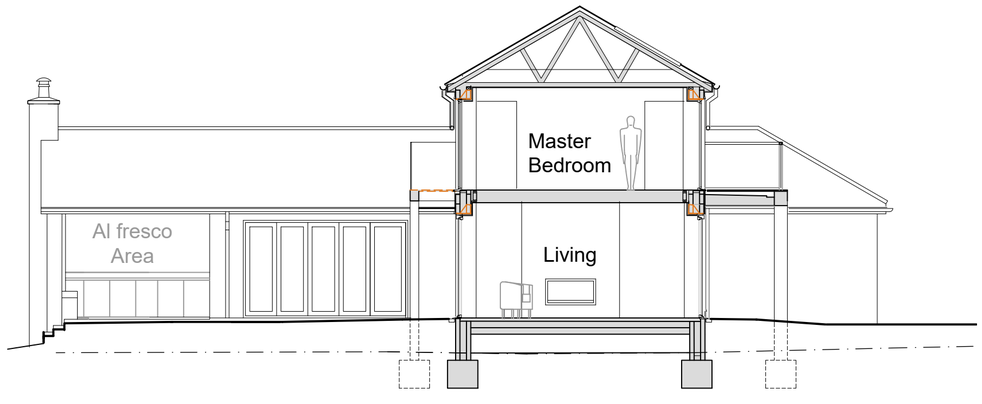

Sectional Side Elevation

(Elevation on Alfresco Area, Kitchen + Media Room
Elevation Facing East)

1:100

0 3 6 9 12 15 feet
0 1 2 3 4 5 m

Proposed Section A-A + Sectional Side Elevation

Rev E	Jun 2021	Plant Room added - garage projection extended by 2m. Stairs updated. Front balcony updated slightly. Sectional Side Elevation Added.
Rev D	March 2021	Rear balcony changed to external.
Rev C	Jan 2021	Drawing tidied for planning
Rev B	Dec 2020	Amended wall thickness & added materials

J M A D Architecture
www.jennymcintee.co.uk info@jmadarch.co.uk Tel 07921 003153

Project:	Proposed Dwelling	Date:	November 2020
Address:	88 Reservoir Road, Surfleet Seas End, Spalding PE11 4DH	Scale:	1:50 on A2
		drawn: TB JM	checked: JM
Client:	c / o JMAD Architecture	Job No:	20132
Drawing Title:	Proposed Section A-A and Sectional Side Elevation	Dwg No:	05E