


Section S1-S1
(from Reservoir Road)

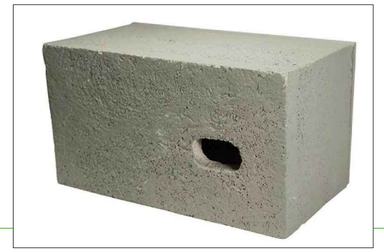

Woodstone build-in
Swift Nest box




Plan Scale 1:500

SCALE
0 5 10 15 20 25m

Ground levels at
boundaries unchanged



Section S2-S2

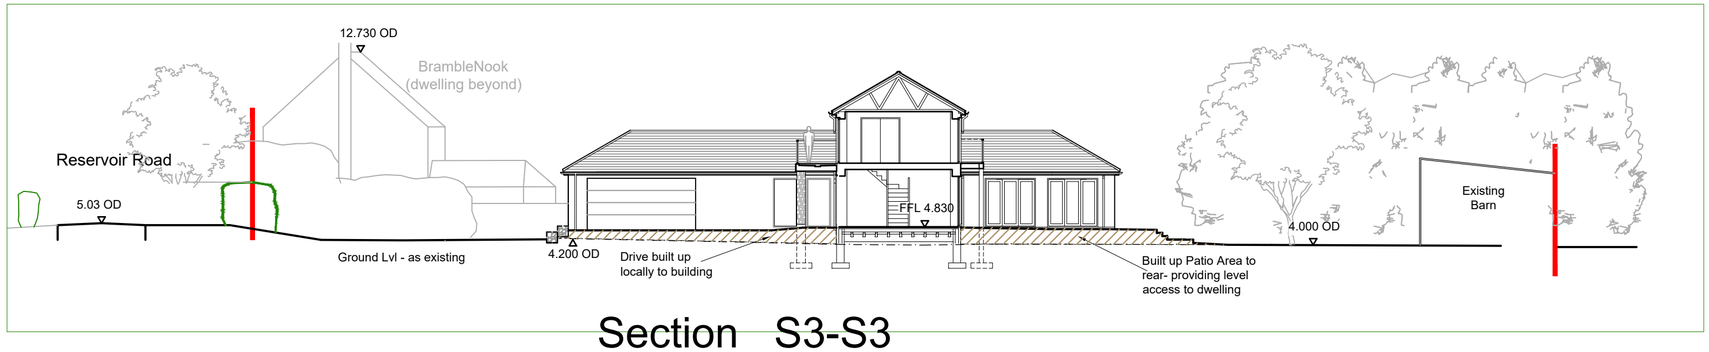

Section S3-S3

SCALE 1:200

0 5 10 15 20 25m

Site Sections

Rev A Jun 2021 Dwelling moved forward by 2.5m and plant room added internally adj. garage so front projection increased

J M A D Architecture
www.jennymcintee.co.uk info@jmadarch.co.uk Tel 07921 003153

Project:	Proposed Dwelling	Date:	May 2021
Address:	88 Reservoir Road, Surfleet Seas End, Spalding PE11 4DH	Scale:	1:200 on A2 (UNO)
		drawn: TB JM	checked: JM
Client:	c / o JMAD Architecture	Job No:	20132
Drawing Title:	Site Sections as Proposed	Dwg No:	06/2 A