


PLOT 5

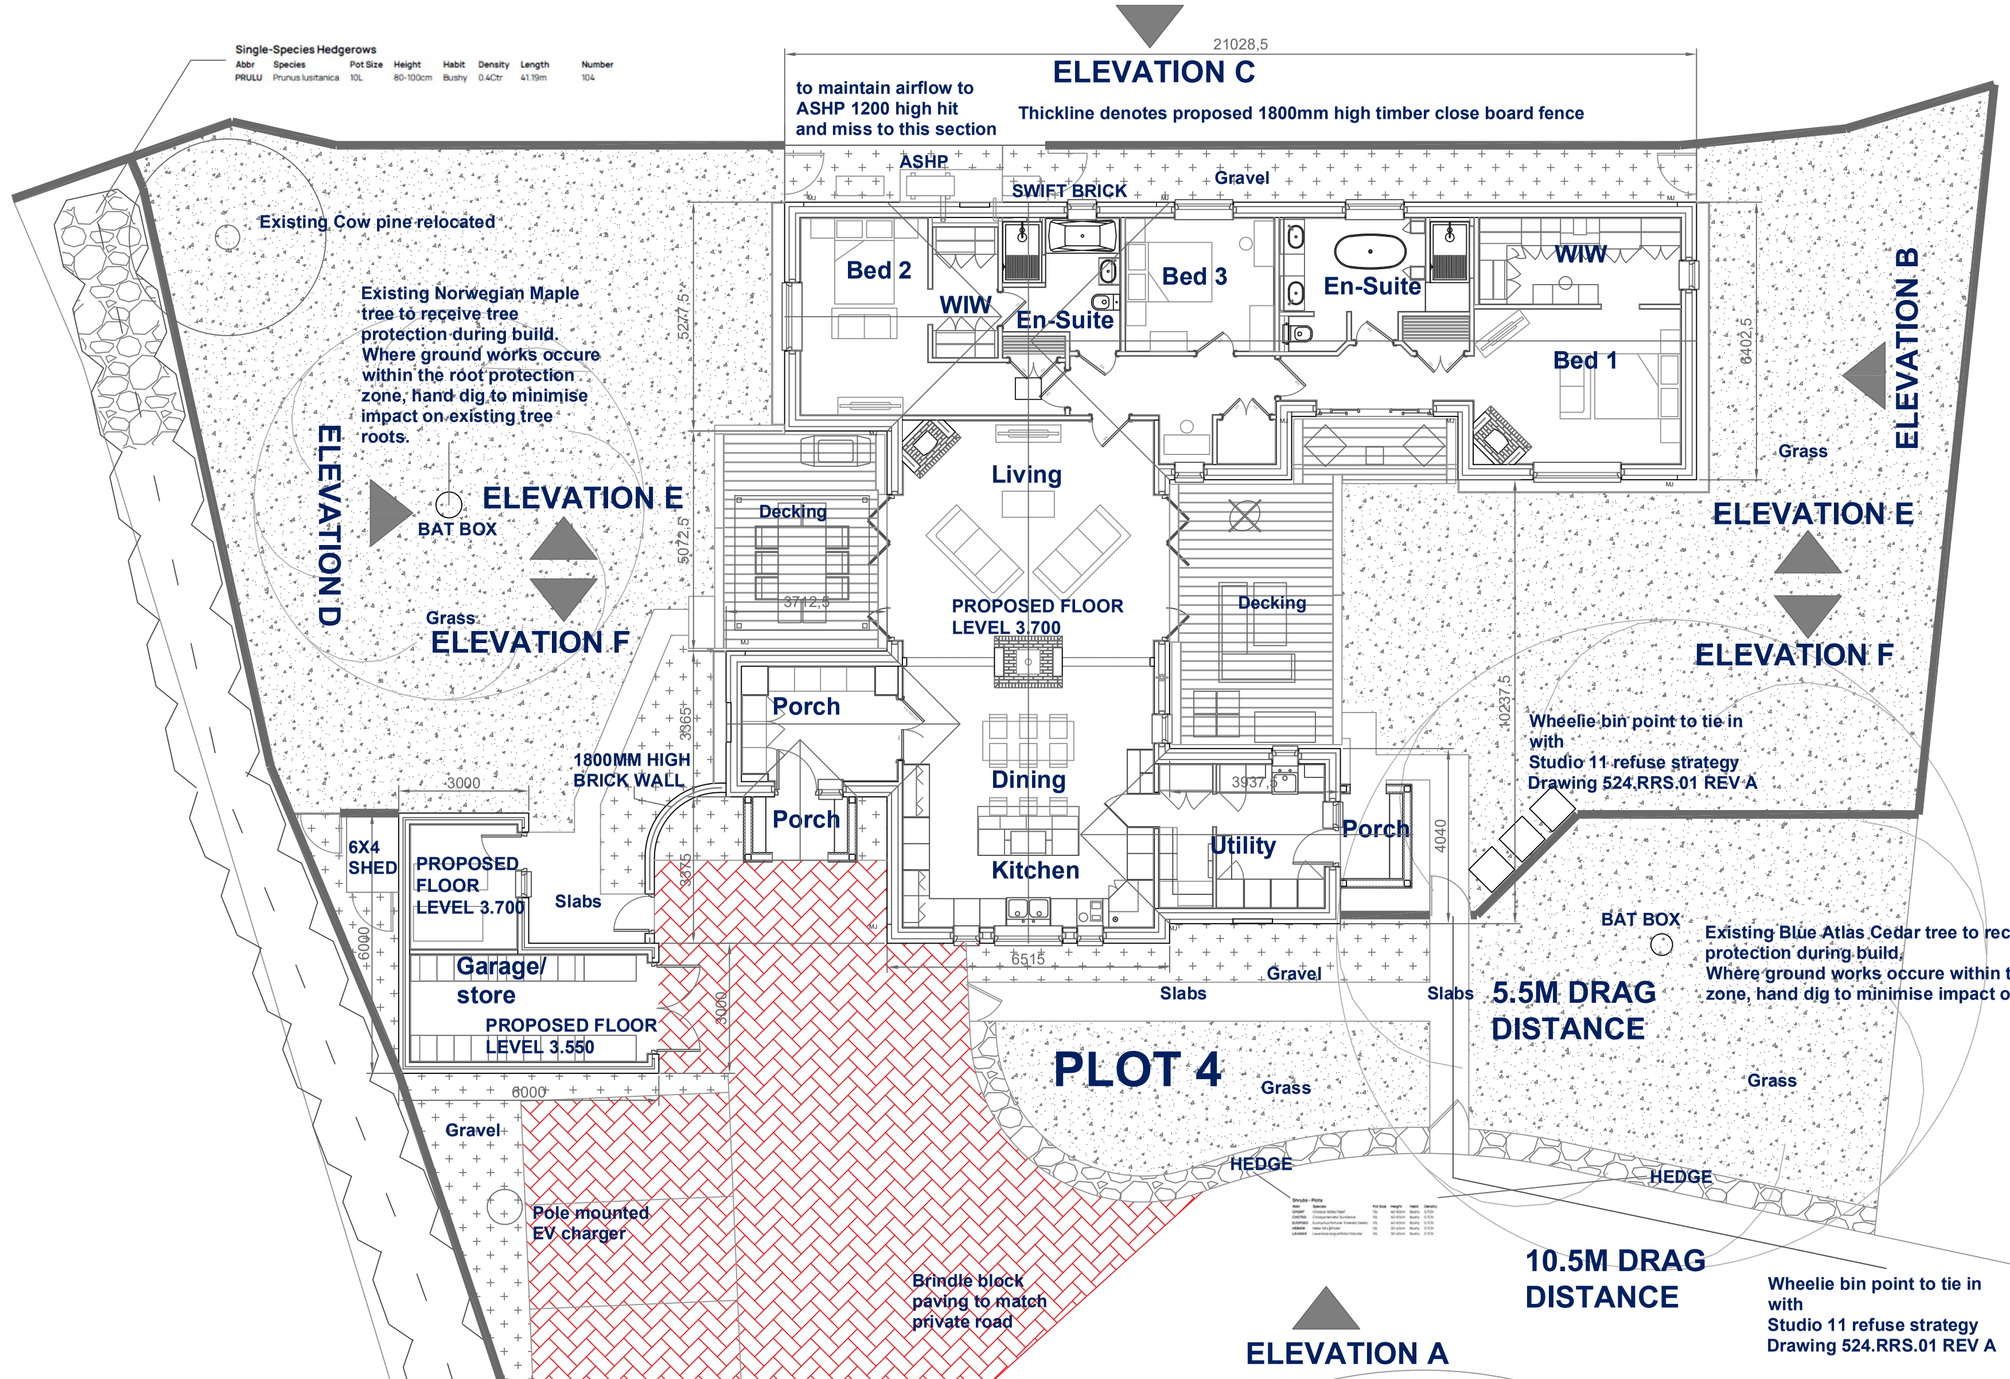


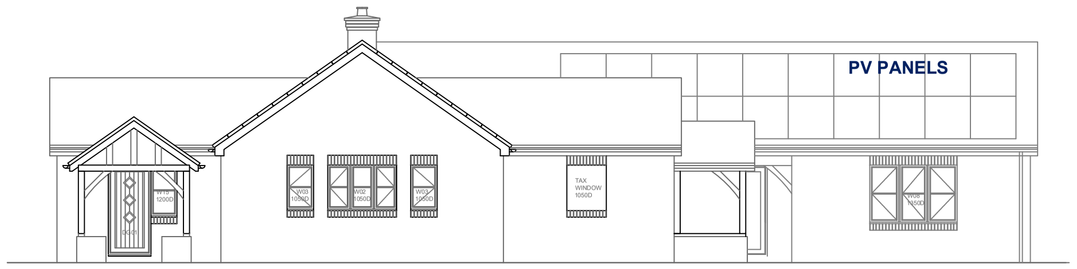


ELEVATION A

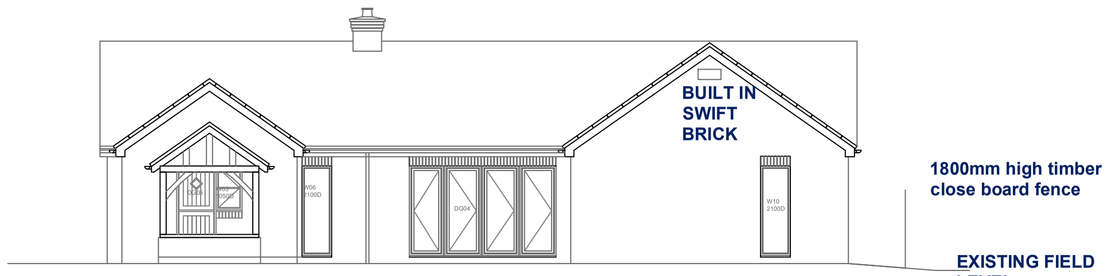


ELEVATION B

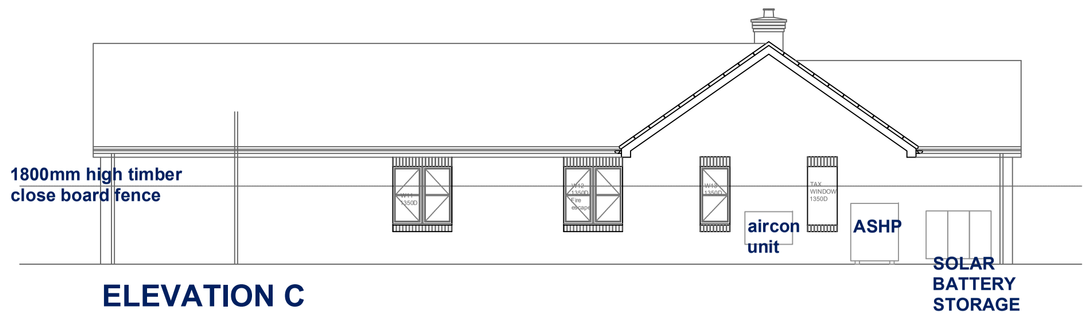


ELEVATION C

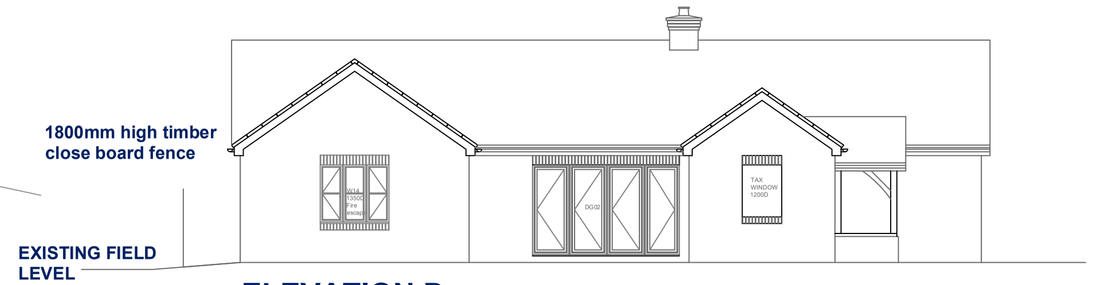


ELEVATION D

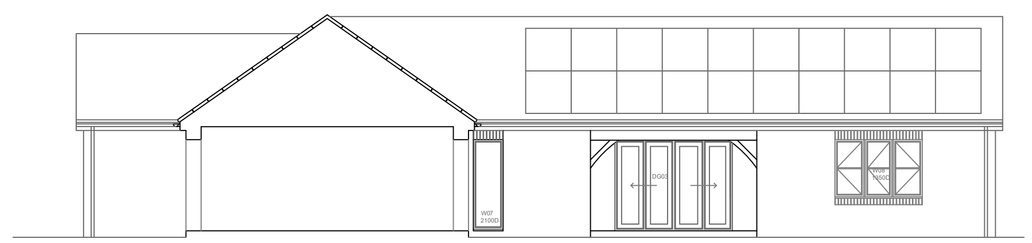

ELEVATION E

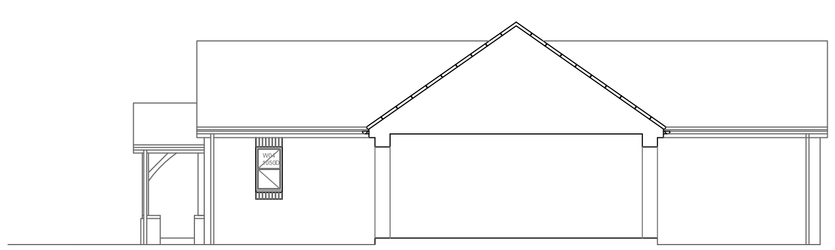

ELEVATION F

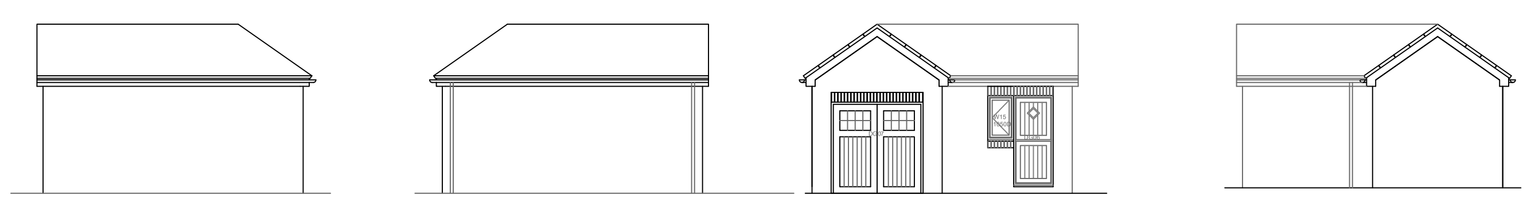

GARAGE / STORE ELEVATIONS

issued for building regulations approval

PLOT 4, THARY LANE - SURFLEET
PROPOSED PLANS AND ELEVATIONS
DRAWING 100 - REV -
SCALE 1:100 @ A1

PROPOSED MATERIALS:

1. WALLS - ANTIQUE RED STOCK BRICK
2. ROOF - BLACK TILES.
3. FASCIA/SOFFITS - DARK GREY.
4. RAINWATER GOODS - BLACK.
5. WINDOWS / DOORS - ANTRACITE GREY