


4 Lowgate Lane, Surfleet PE11 4AS

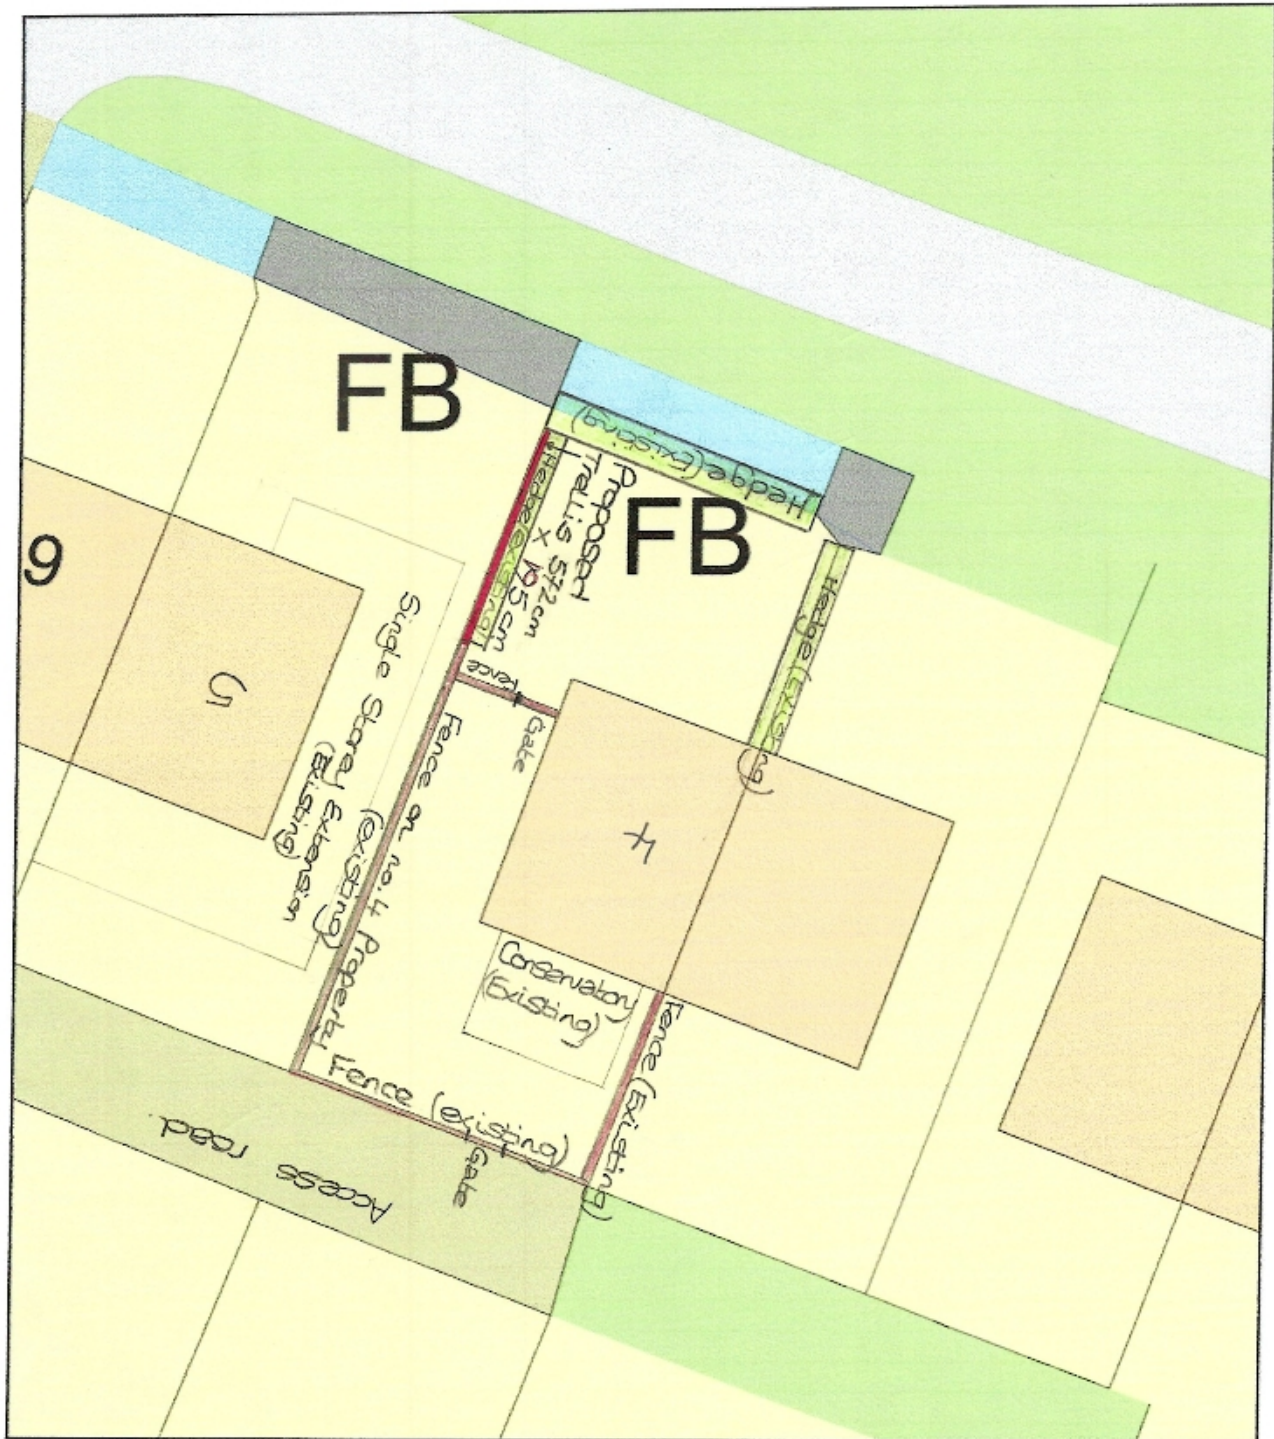

Plan Produced for: SHDC Planning Dept
Date Produced: 19 Aug 2024
Plan Reference Number: TORQM2423211132552
Scale: 1:200 @ A4

 = Trellis (proposed)