


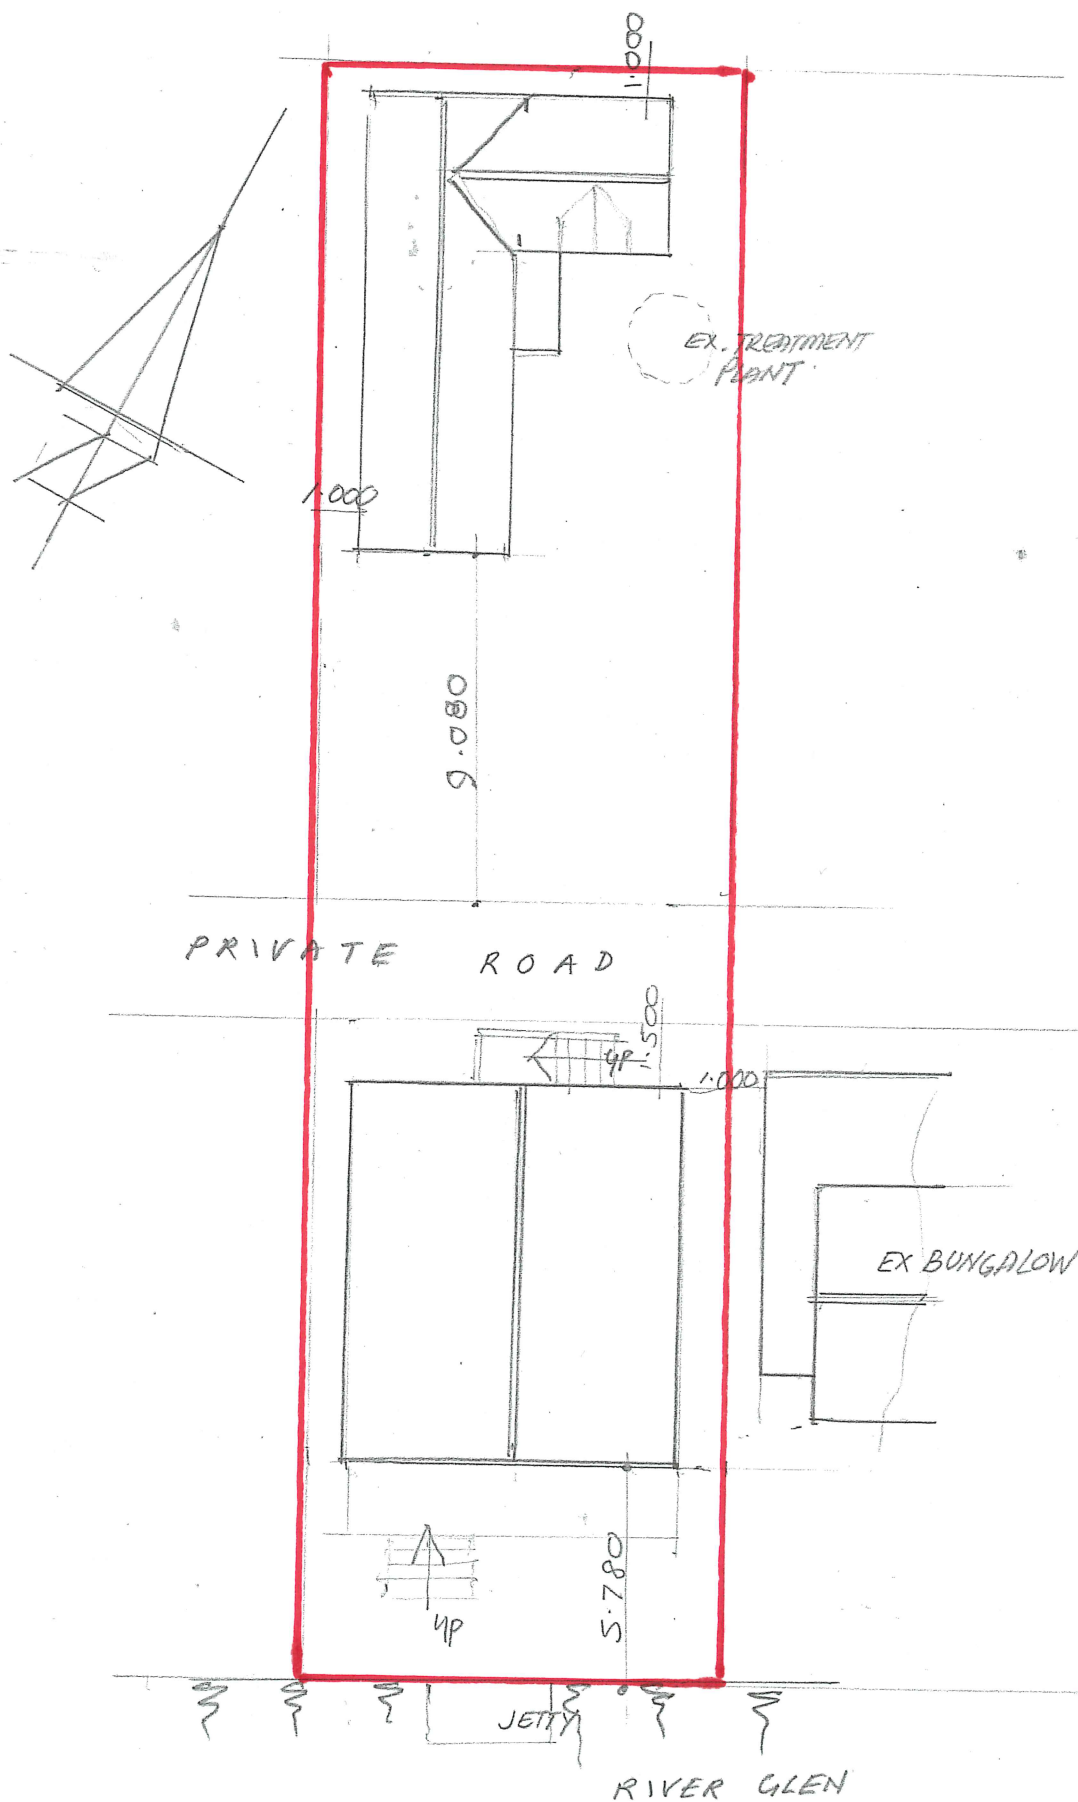

SITE LAYOUT
SCALE 1:200

DRAW NO: 15 RES 02-26