
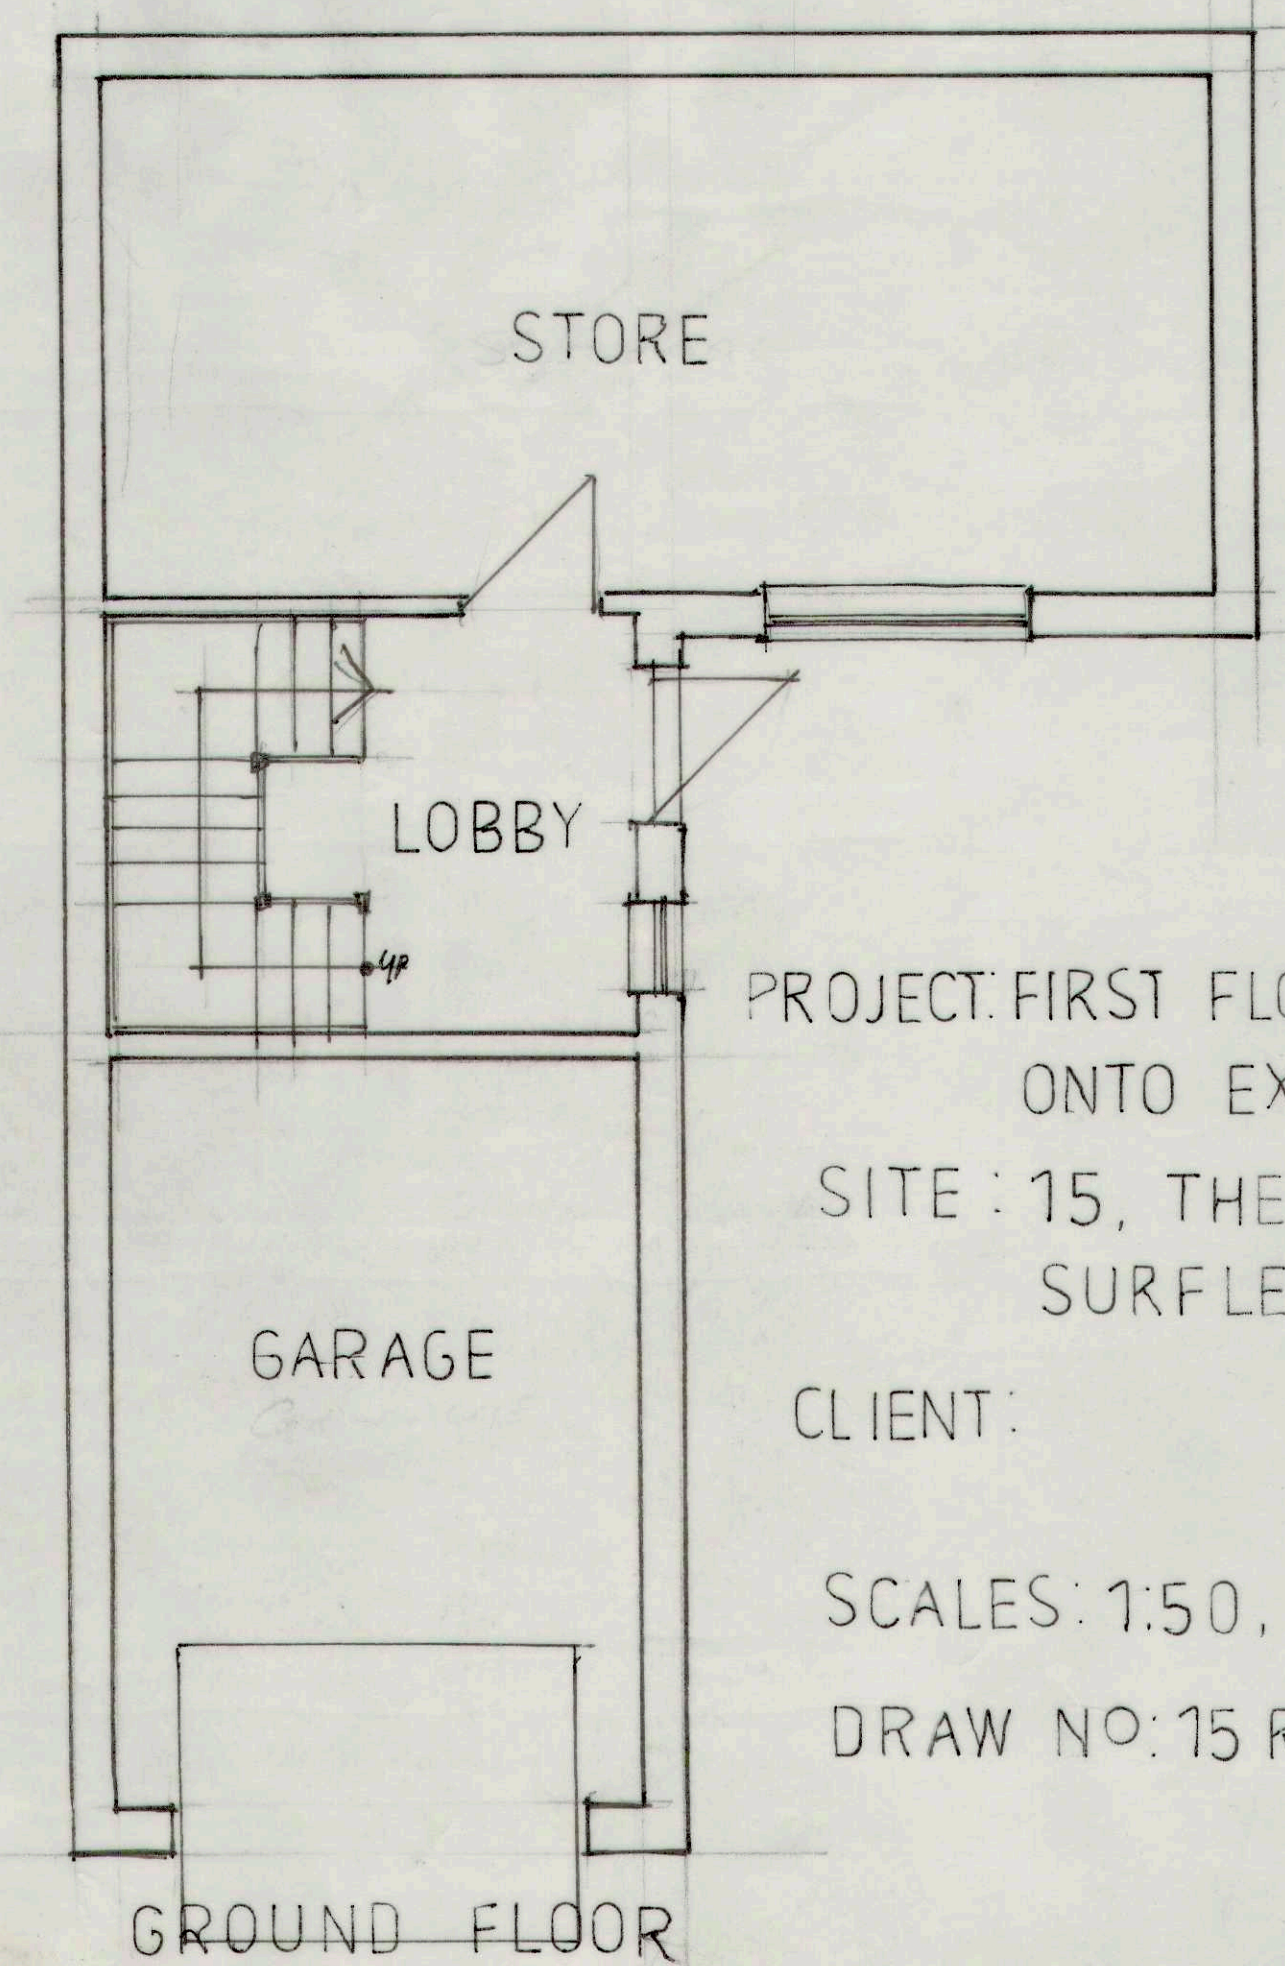
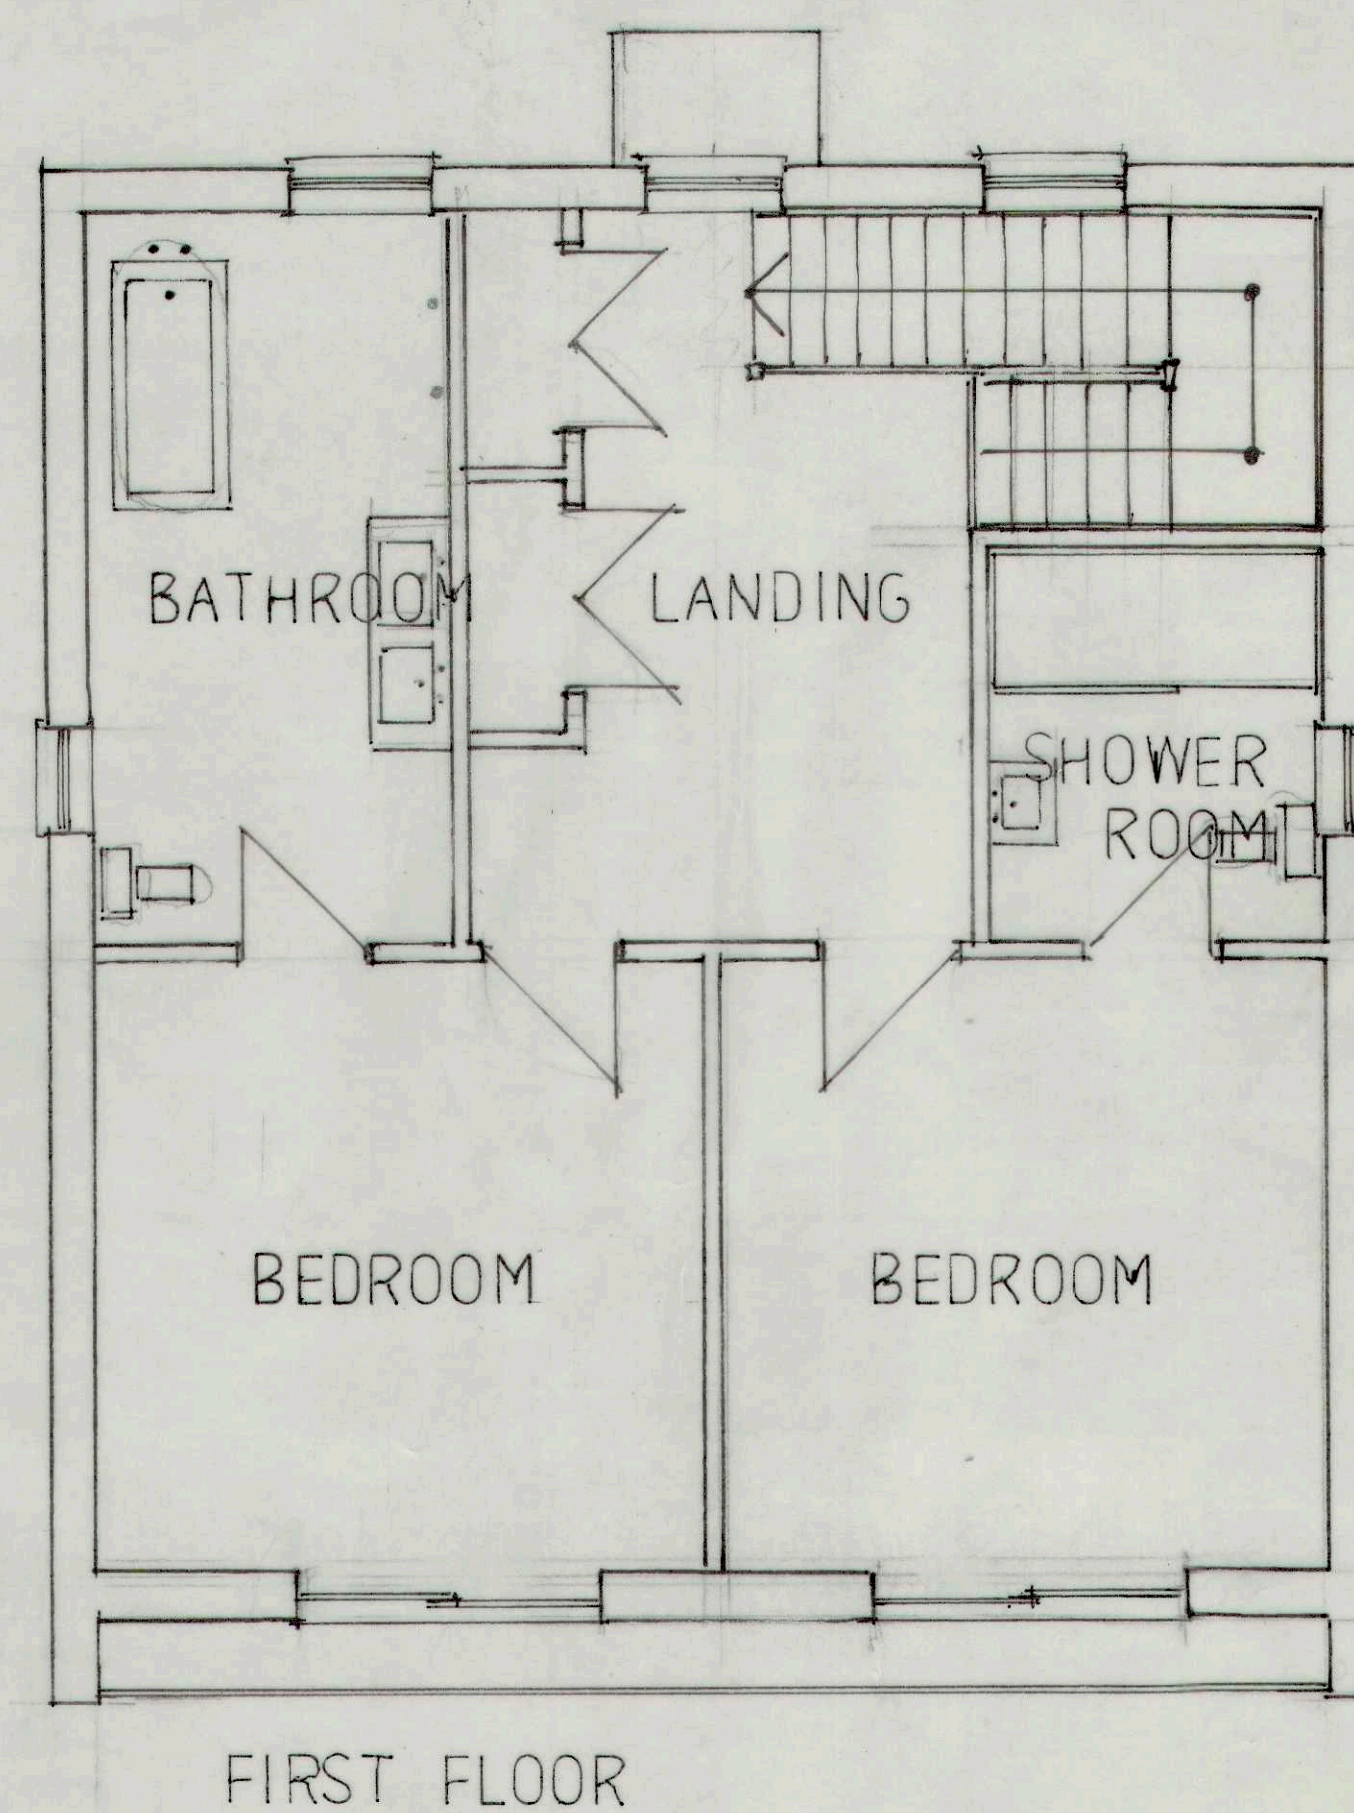
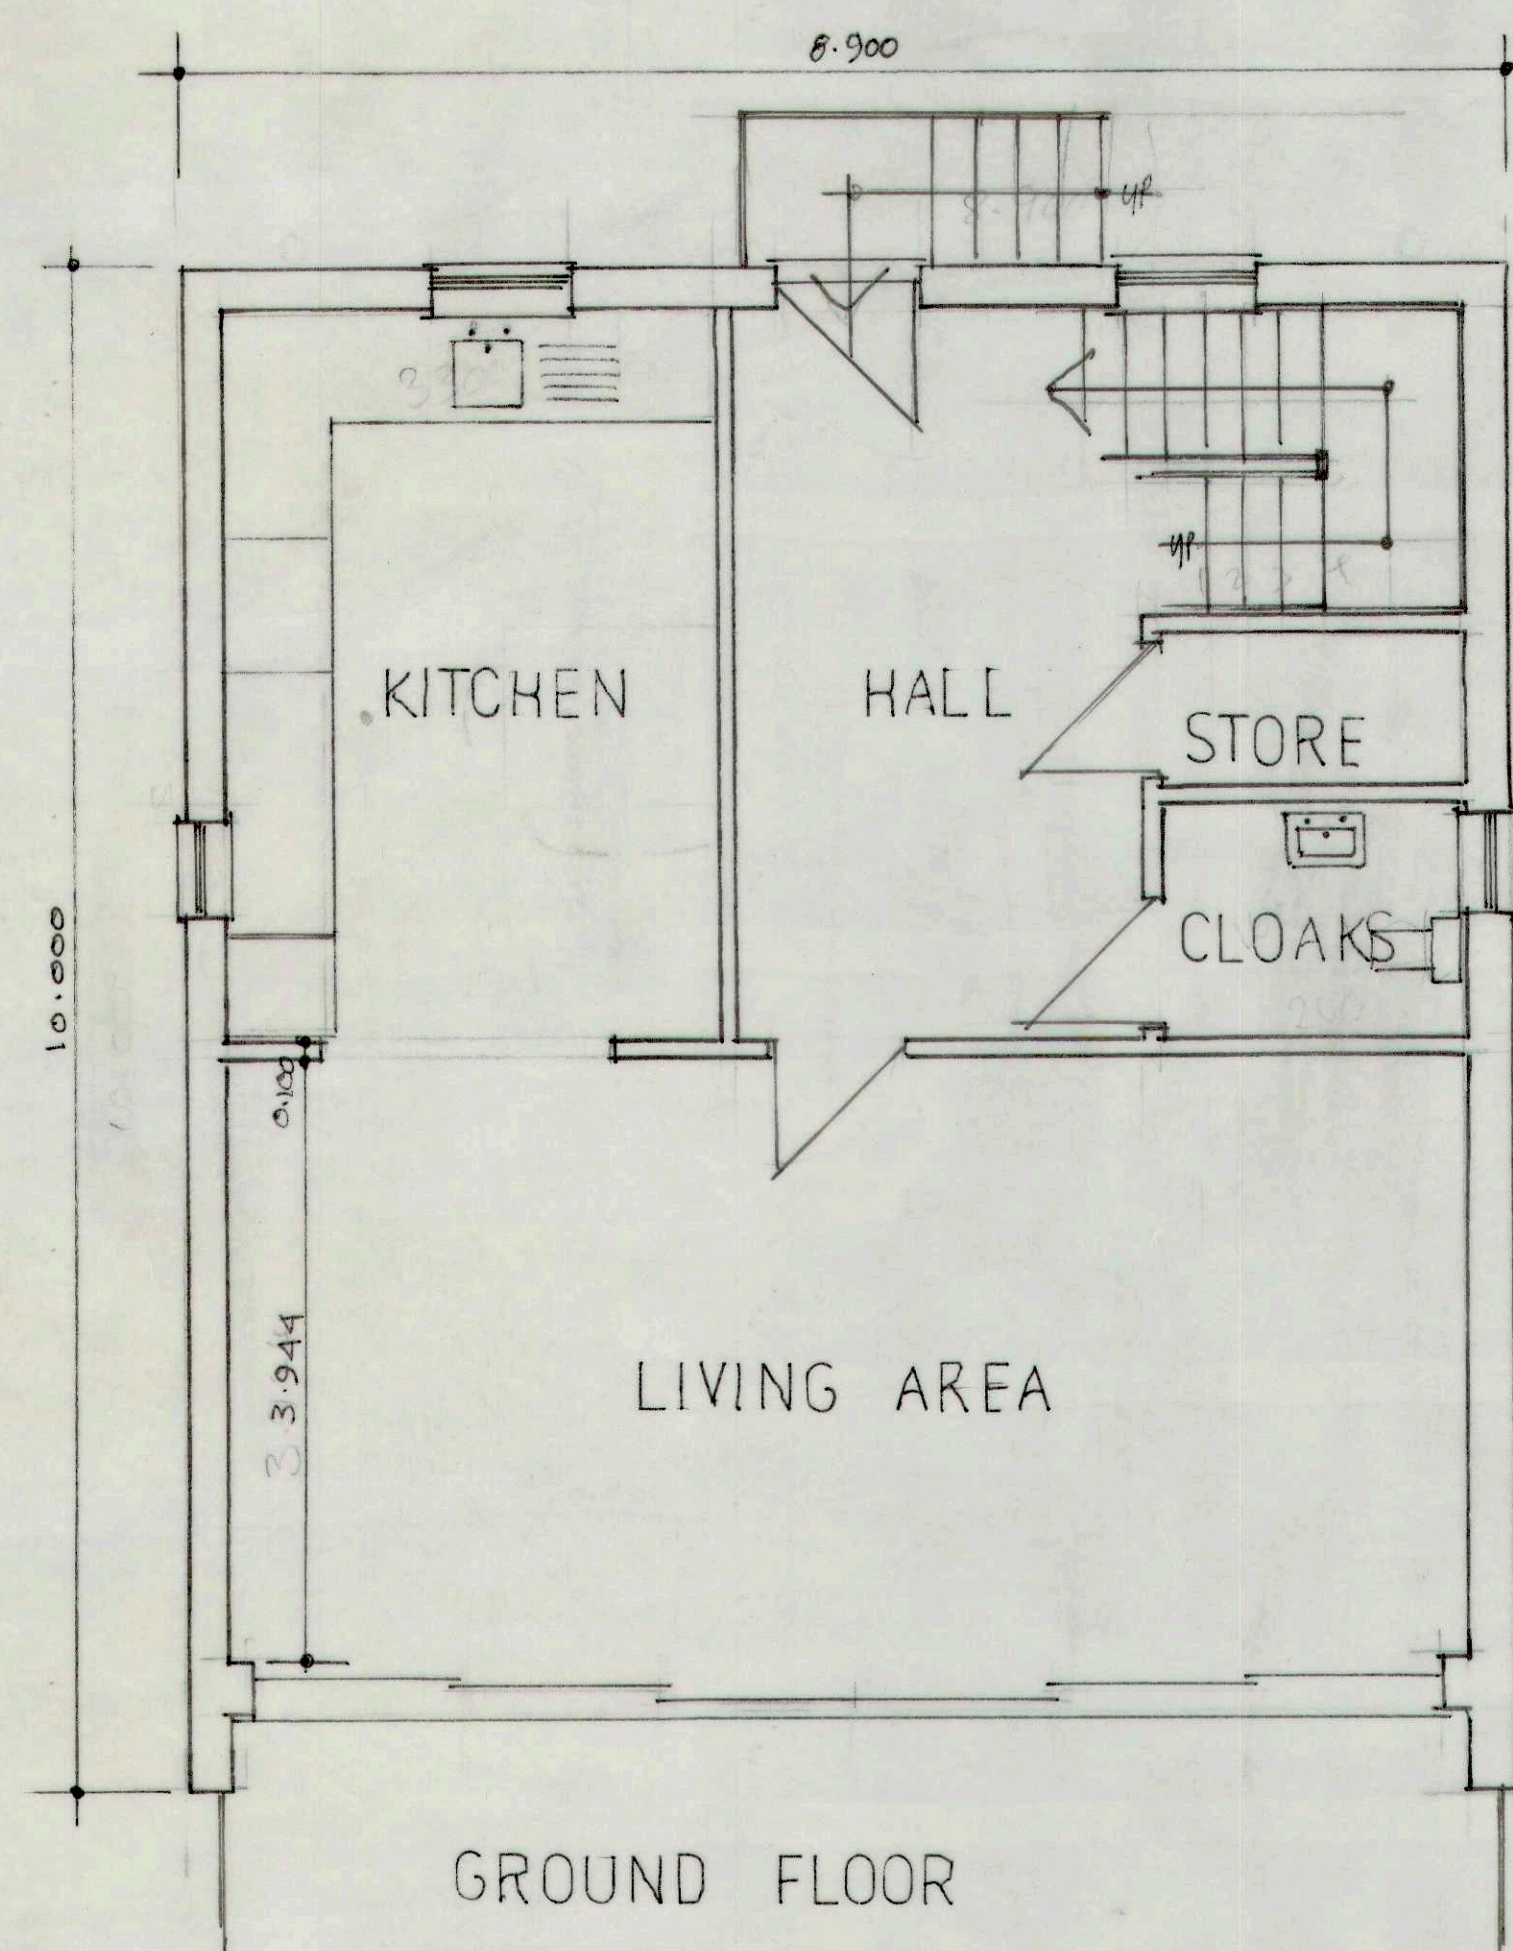


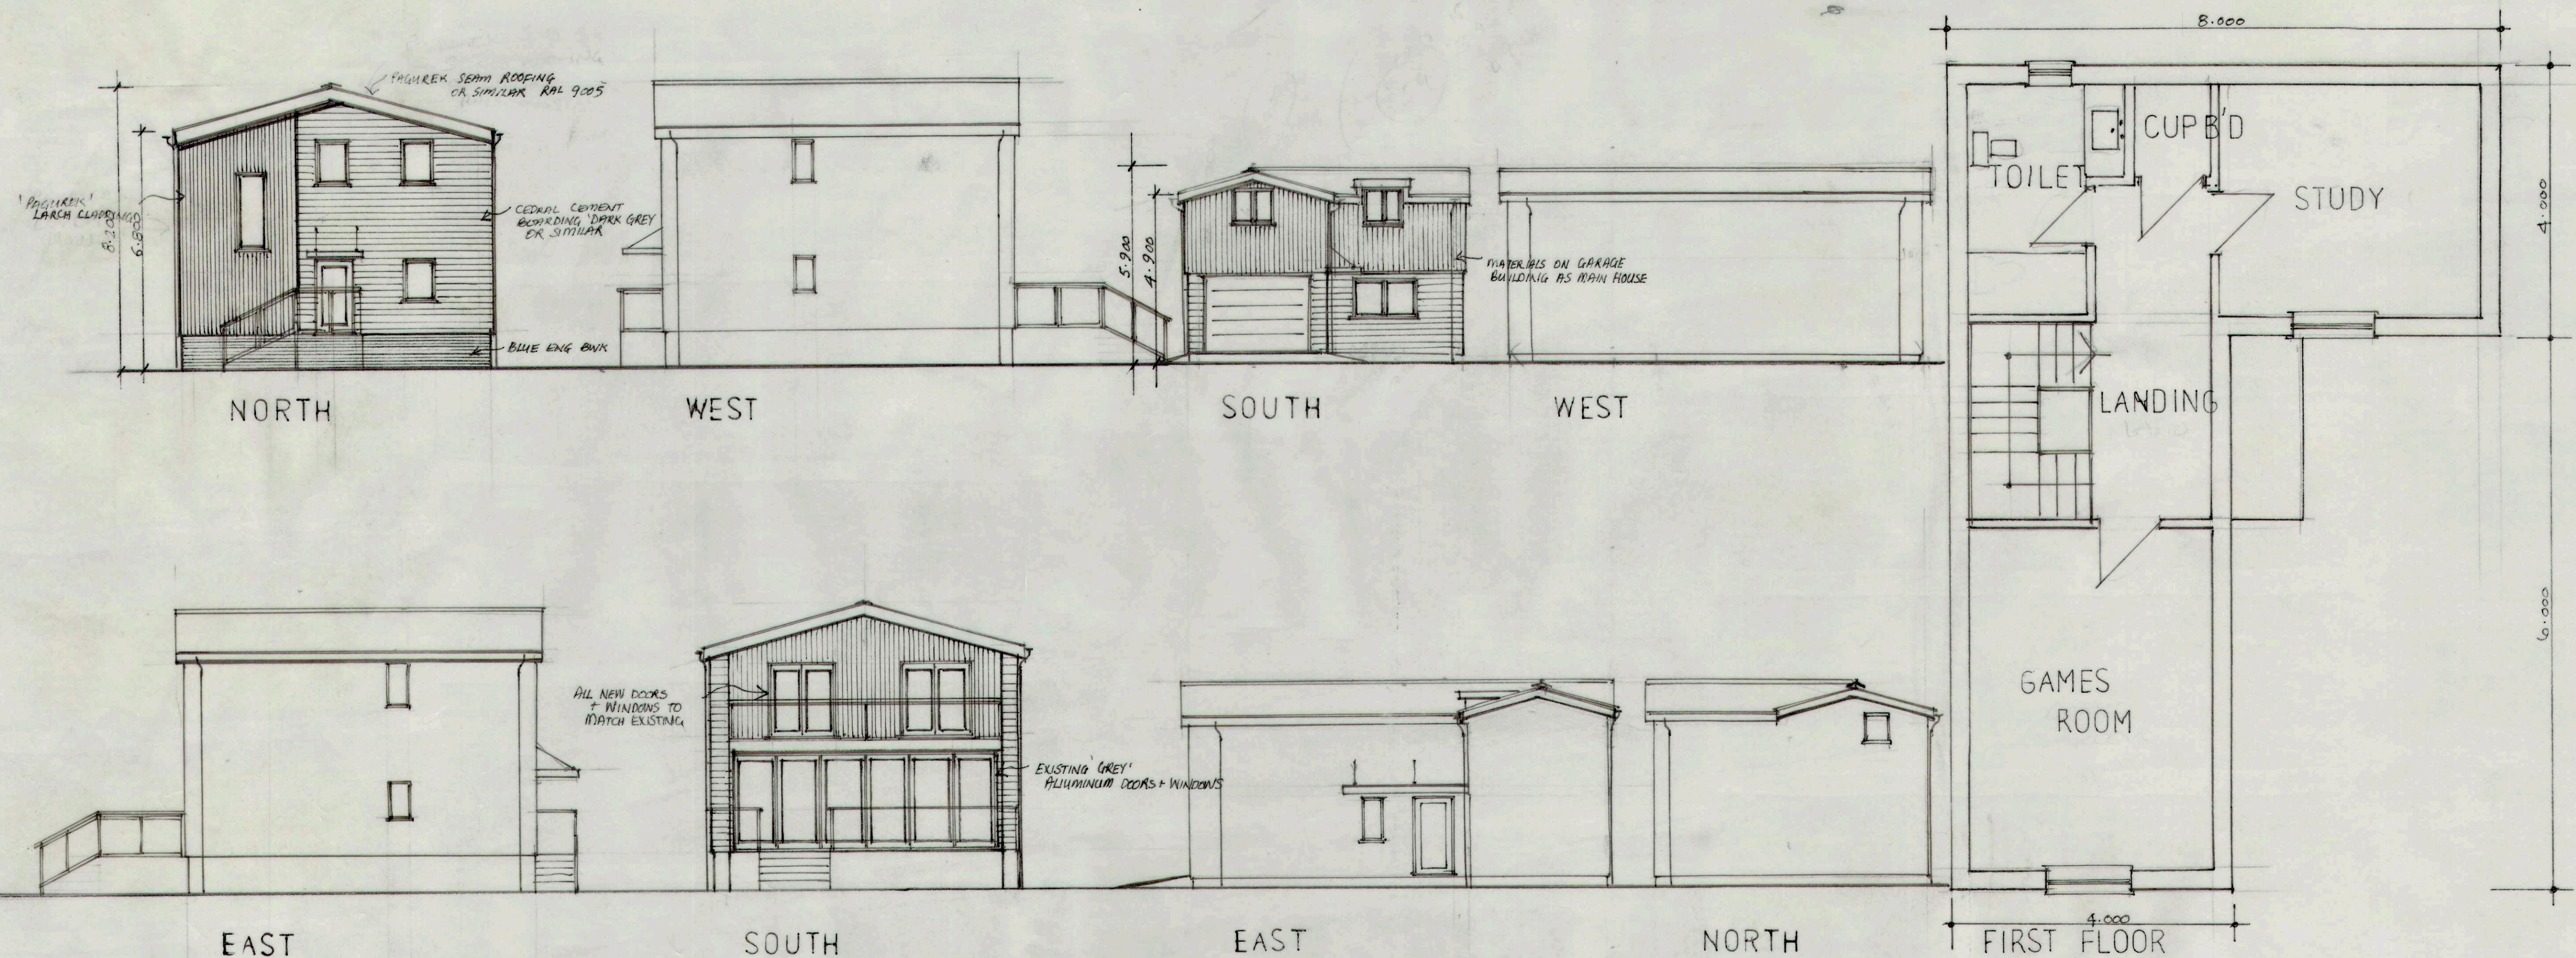

PROJECT: FIRST FLOOR EXTENSIONS
 ONTO EXISTING BUILDINGS
 SITE: 15, THE RESEVIOR,
 SURFLEET, Lincs.
 CLIENT:
 SCALES: 1:50, 1:100.
 DRAW NO: 15 RES 01-26