
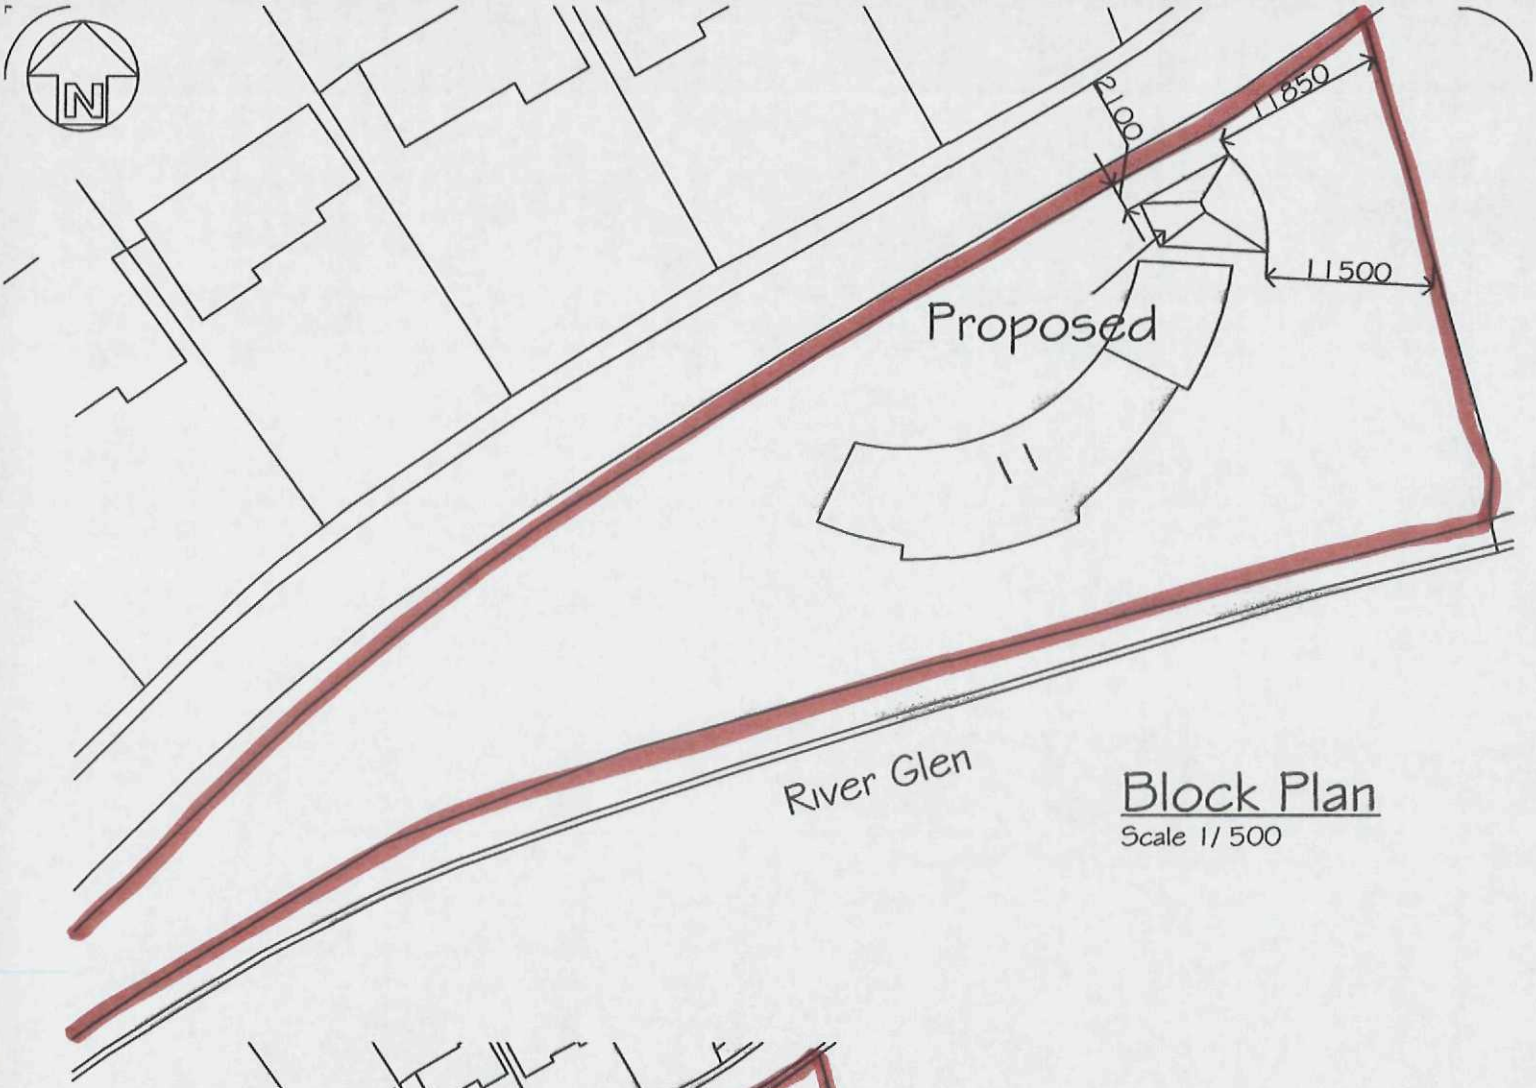


Block Plan

Scale 1/500

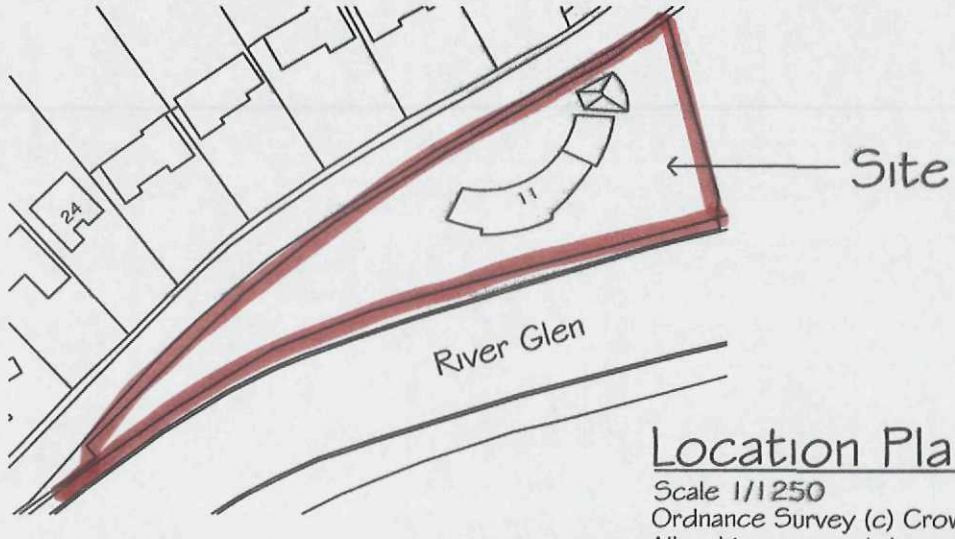

Location Plan

Scale 1/1250

Ordnance Survey (c) Crown Copyright 2015.
All rights reserved. Licence number 100022432

REVISIONS		BY	DATE
DRAWN	MJW	DATE	22/7/15
SCALE	As Shown	CHECKED	

CLIENT
Mr. S.Brand
11 Station Road
Surfleet
Spalding
Lincs PE11 4DA

PROJECT
Detached garden implement building

DETAILS
Location & Block Plan

Malcolm Watson
architectural - detailing services
Residential - Commercial - Industrial - Agricultural
Planning & Building Regulations Submissions

13 Wimberley Way, Pinchbeck, Spalding, Lincs. PE11 3RY.
Tel / Fax : 01775 767650
email : mjw.13@btinternet.com

partner LABC

DRWG No. 429/LP/BP/2015