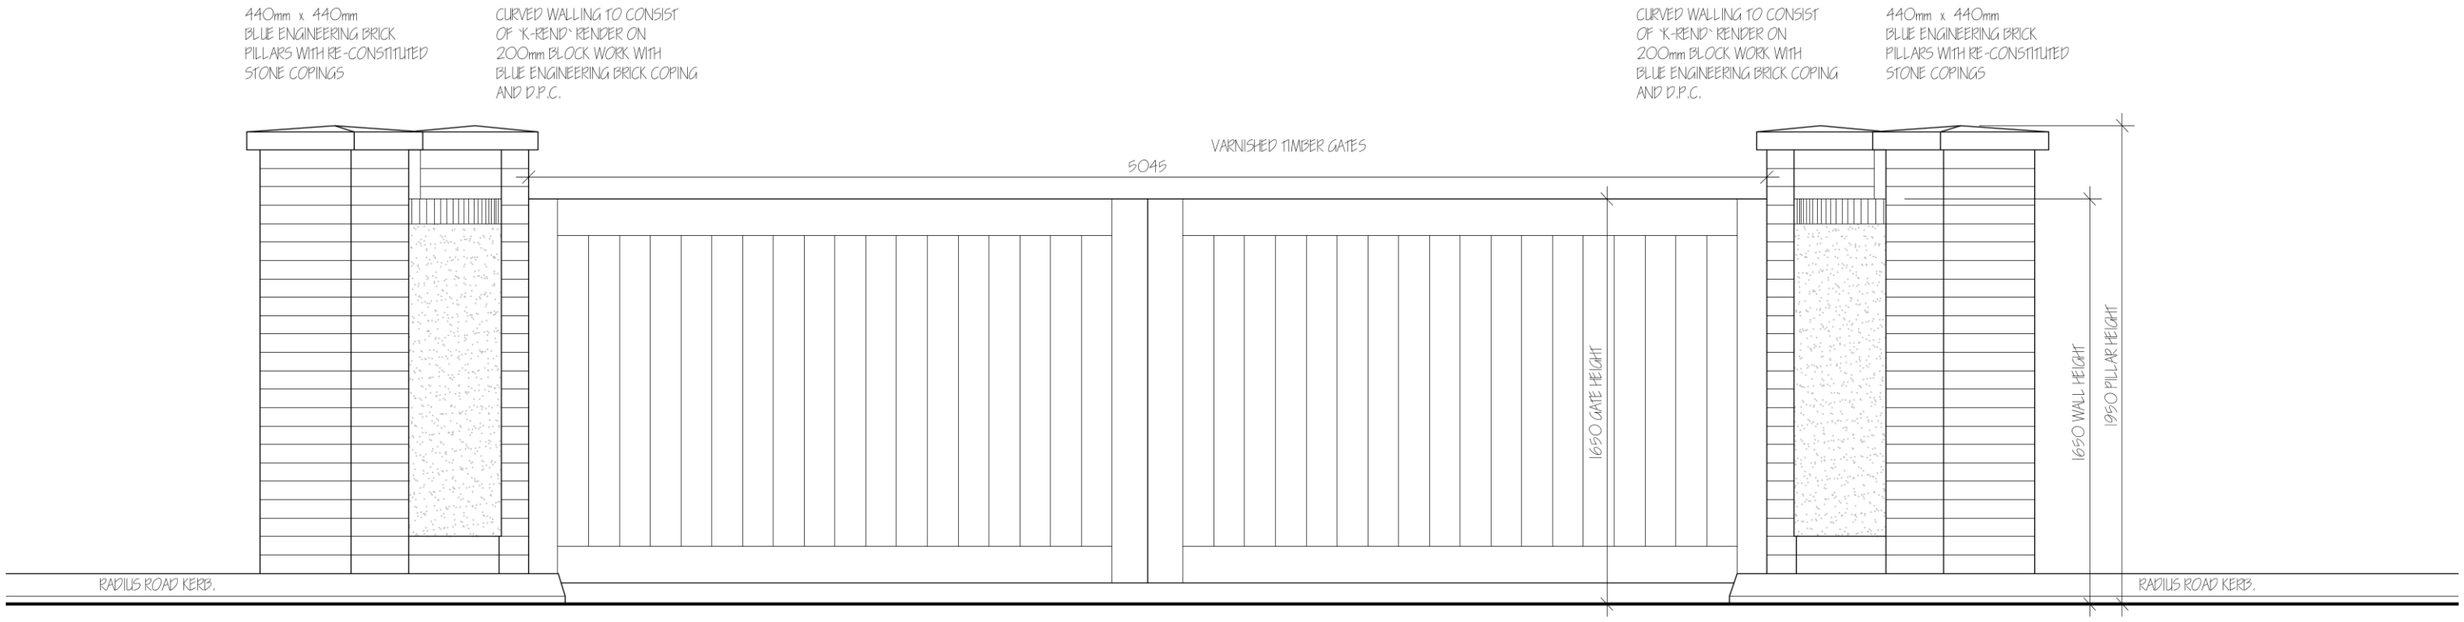


revision	date	init.	revision details.

COOPER ARCHITECTURAL DESIGN
90 WINSOVER ROAD
SPALDING, LINC'S PE11 1HA
Tel: 01775 711174
Mobile : 07808 125 778
E-MAIL : c.a.d@btconnect.com

Client.
MR & MRS A ROWBOTTOM

Project.
PROPOSED DWELLING
36 SEAS END ROAD
SURFLEET
LINCS
PE11 4DQ

Drawing.
ENTRANCE GATES AND WALLING

Scale 1:25 @ A3	Drawing No. 2105-08
Date. AUG. '21	Drawn. J.C.